VISION OF ENVIRONMENTAL HEALTH:
-SITE WASTEWATER SECTION

PROPERTY ID #: _____
COUNTY: _____

SOIL/SITE EVALUATION
for ON-SITE WASTEWATER SYSTEM

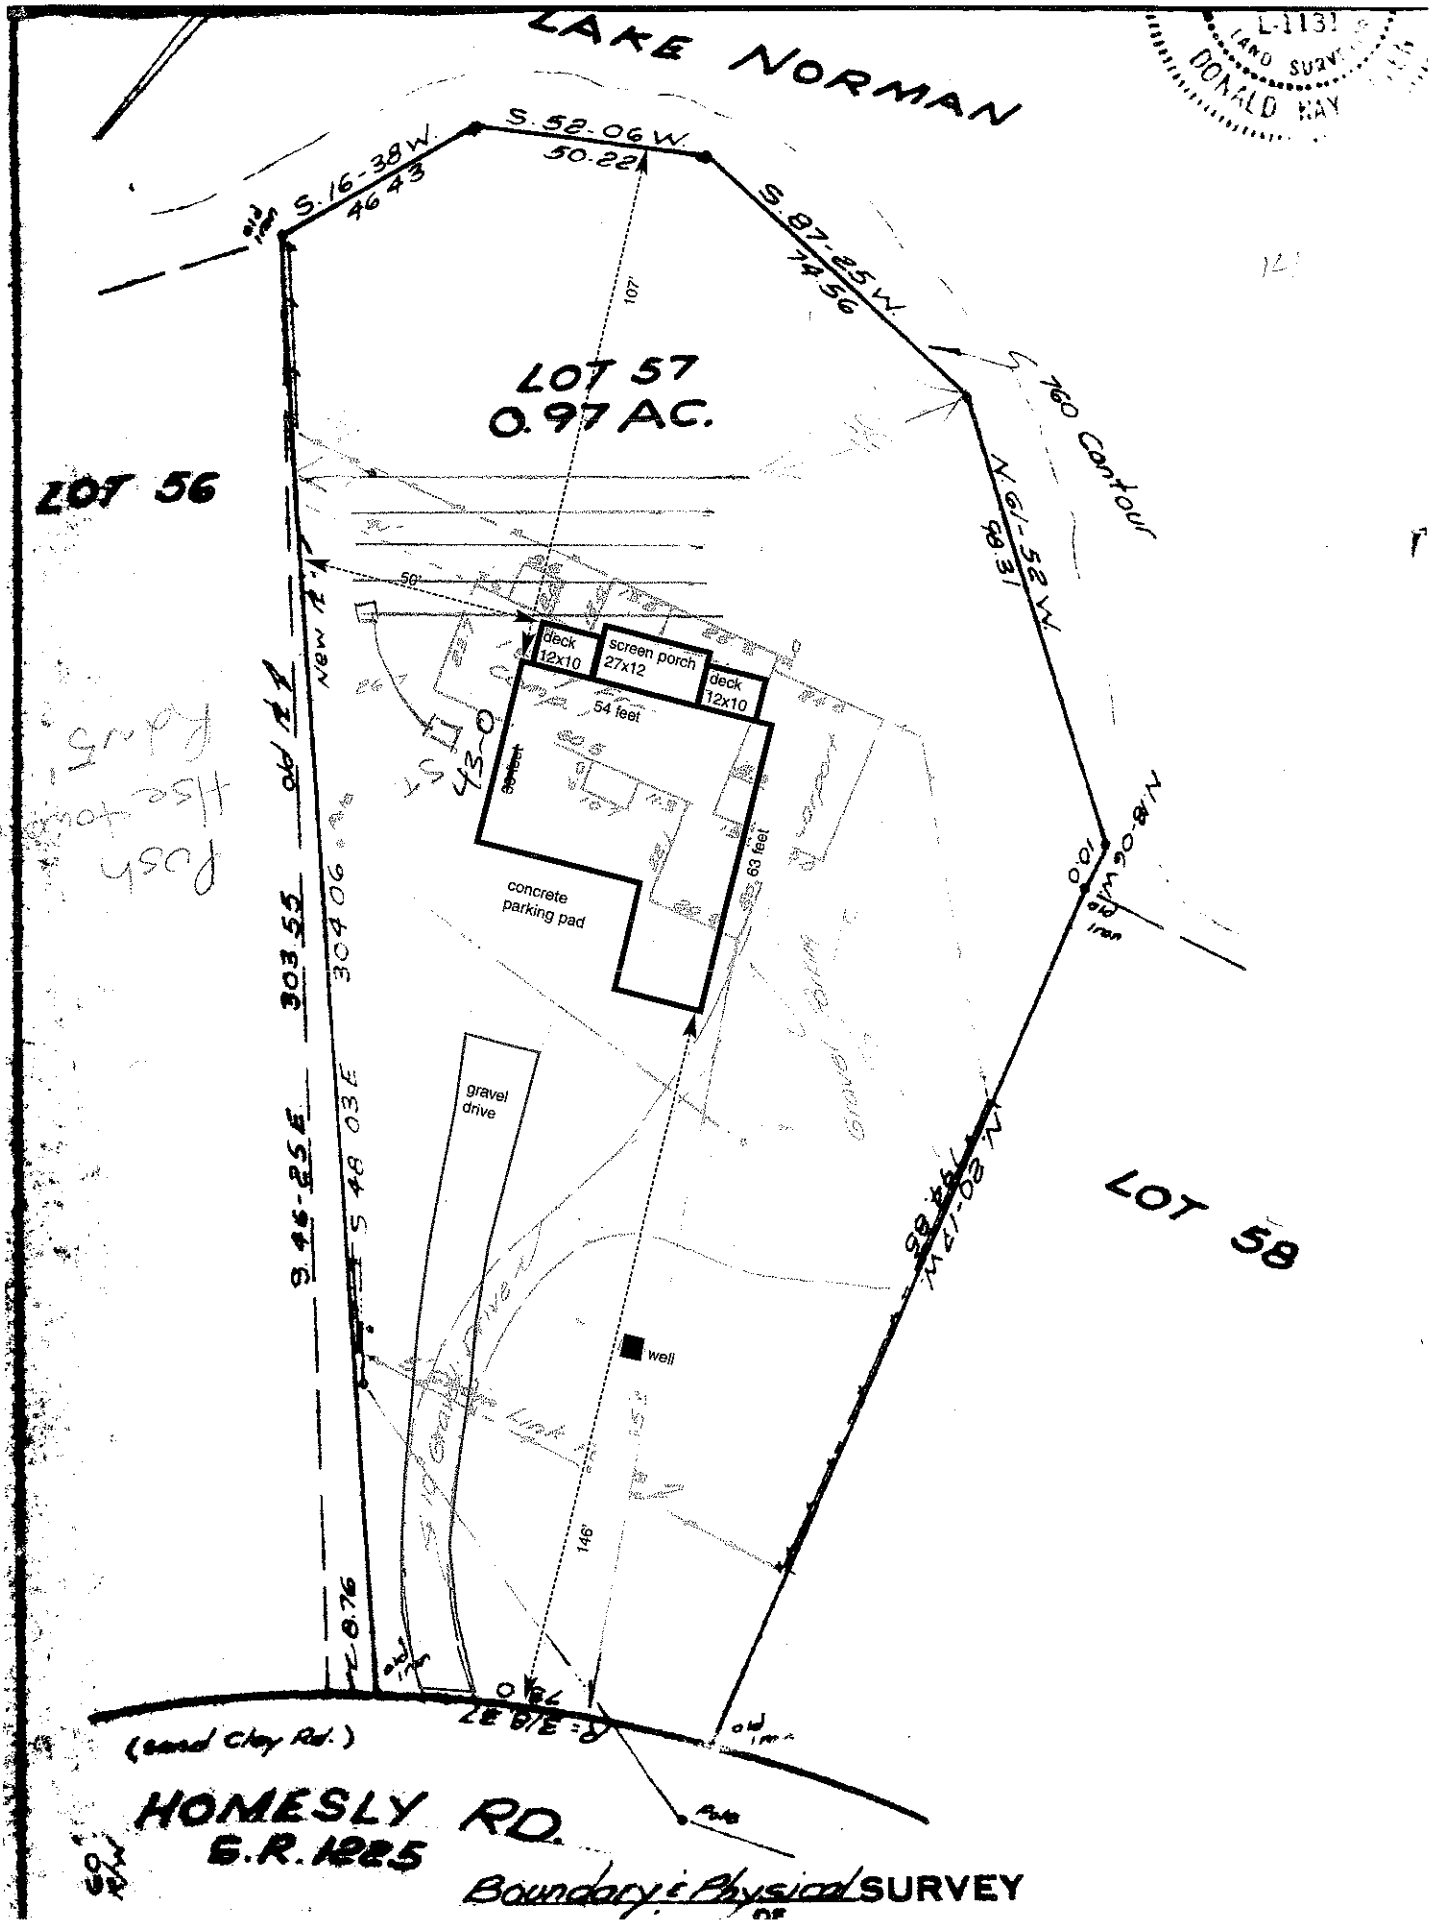
WNER: Stuart Rose APPLICANT: _____
DDRESS: _____ APPLICATION DATE: _____ DATE EVALUATED: 7/25/03
OPOSED FACILITY: _____ PROPOSED DESIGN FLOW (.1949): _____ PROPERTY SIZE: _____
CATION OF SITE: 179 Riverwood PROPERTY RECORDED: _____
ATER SUPPLY: ☐ Private ☐ Public ☐ Well ☐ Spring ☐ Other _____
ALUATION METHOD: ☐ Auger Boring ☐ Pit ☐ Cut
PE OF WASTEWATER: ☐ Sewage ☐ Industrial Process ☐ Mixed

.1940 LANDSCAPE POSITION/ SLOPE %	HORIZON DEPTH (IN.)	SOIL MORPHOLOGY (.1941) .1941 STRUCTURE/ TEXTURE	SOIL MORPHOLOGY (.1941) .1941 CONSISTENCE/ MINERALOGY	OTHER PROFILE FACTORS .1942 SOIL WETNESS/ COLOR	OTHER PROFILE FACTORS .1943 SOIL DEPTH	OTHER PROFILE FACTORS .1956 SAPRO CLASS	OTHER PROFILE FACTORS .1944 RESTR HORIZ	PROFILE CLASS & LTAR
	0-48	Rd/Brw C/C	m-w	SBK SS,SP	SE;	F-FR		PS .3

DESCRIPTION	INITIAL SYSTEM	REPAIR SYSTEM
ilable Space (.1945)		
tem Type(s)		
LTAR		

OTHER FACTORS (.1946): _____
SITE CLASSIFICATION (.1948): _____

EVALUATED BY: _____
OTHER(S) PRESENT: _____


LAKE NORMAN
S. 52-06 W.
50.22
S. 16-38 W.
46.43
S. 87-25 W.
14.56
760 Contour
N. 61-52 W.
98.37
LOT 57
0.97 AC.
LOT 56
LOT 58
deck 12x10
screen porch 27x12
deck 12x10
54 feet
63 feet
43.0
concrete parking pad
gravel drive
well
New 911
S. 46-25 E.
303.55
S 48 03 E
304.06
N. 0.76
N. 28-17 W.
98.84
N. 48-06 W.
10.0
146'
107'
(sand clay Rd.)
HOMESLY RD.
S.R. 1225
60' R/W
Boundary & Physical SURVEY