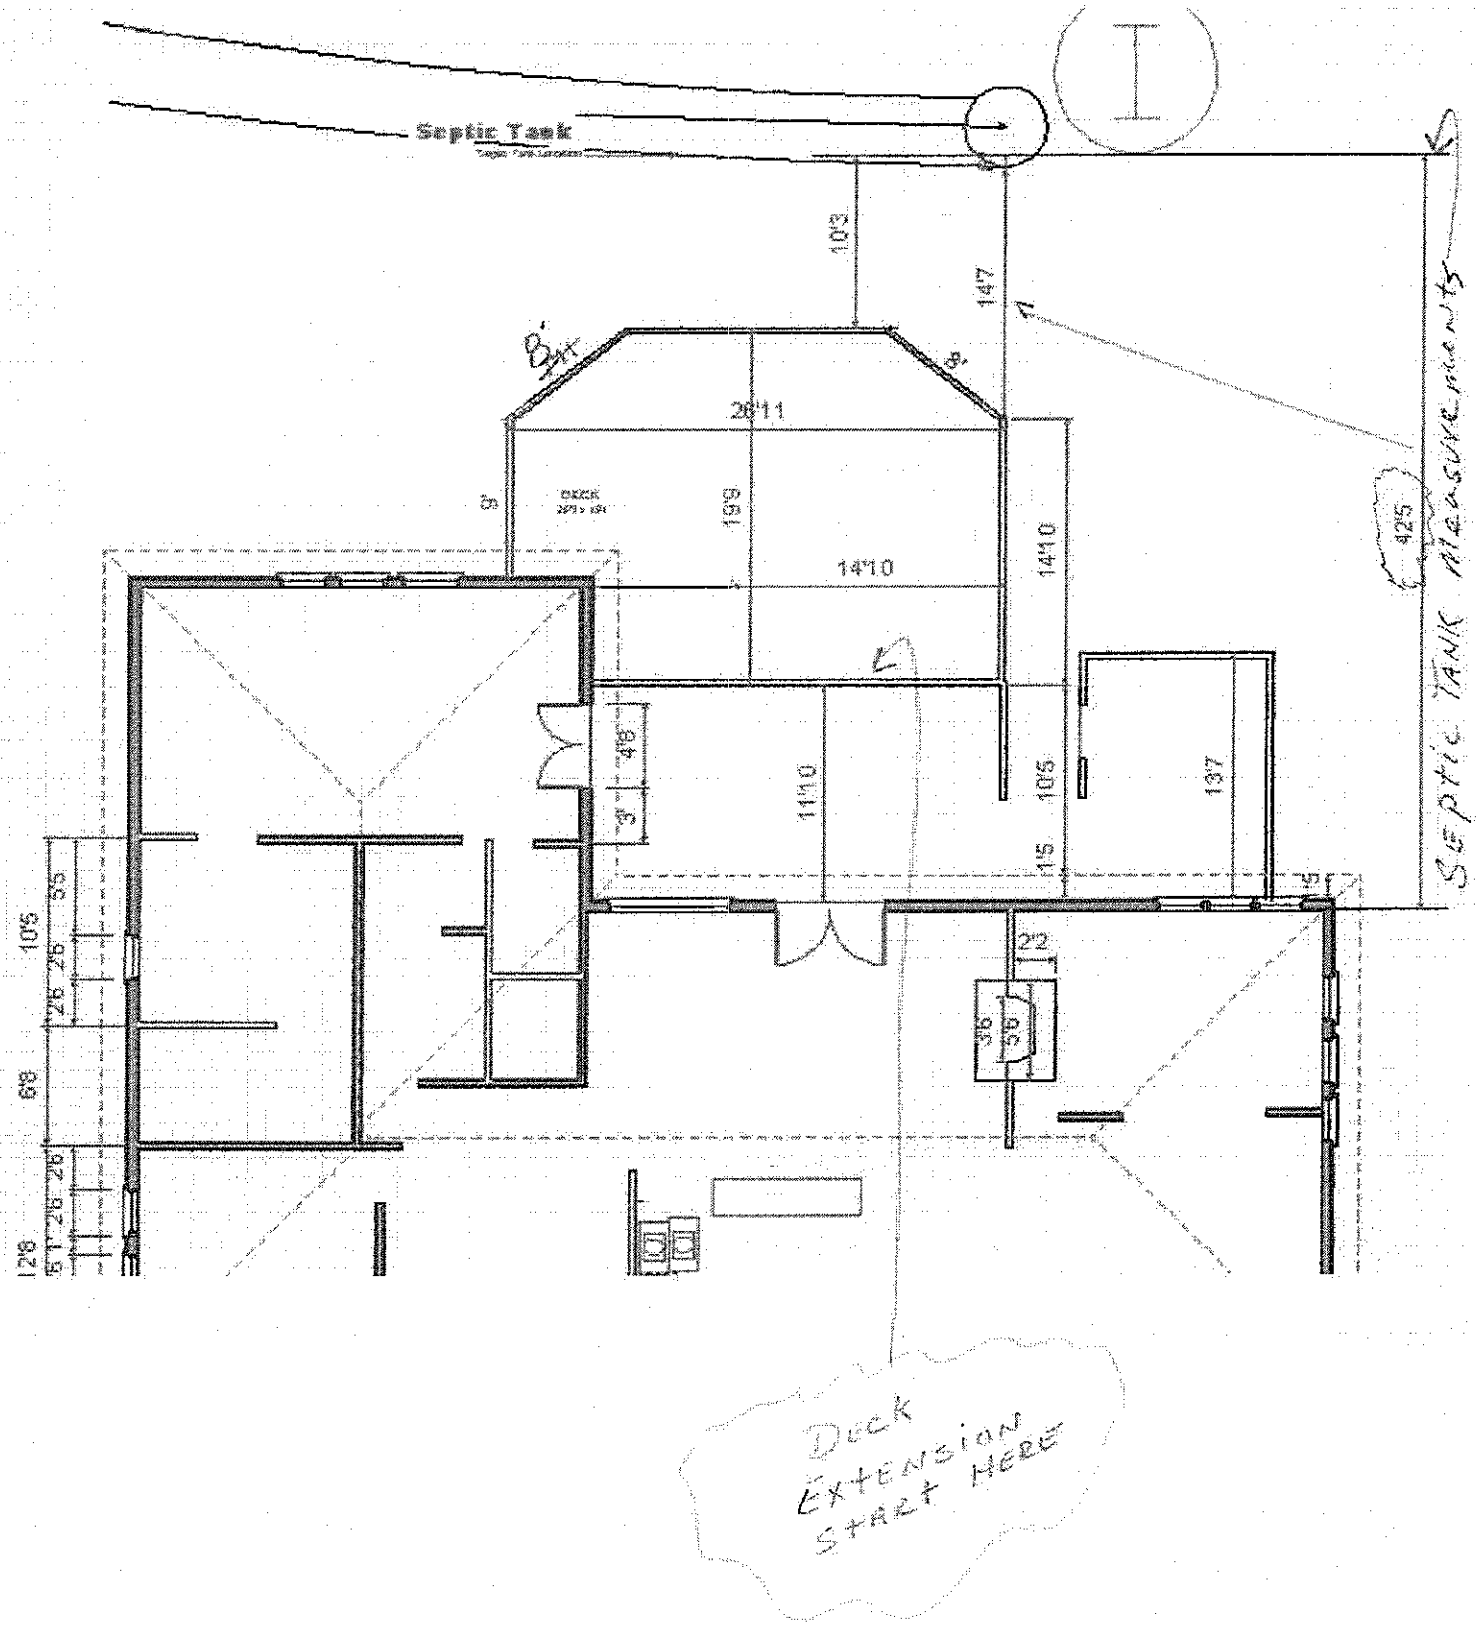
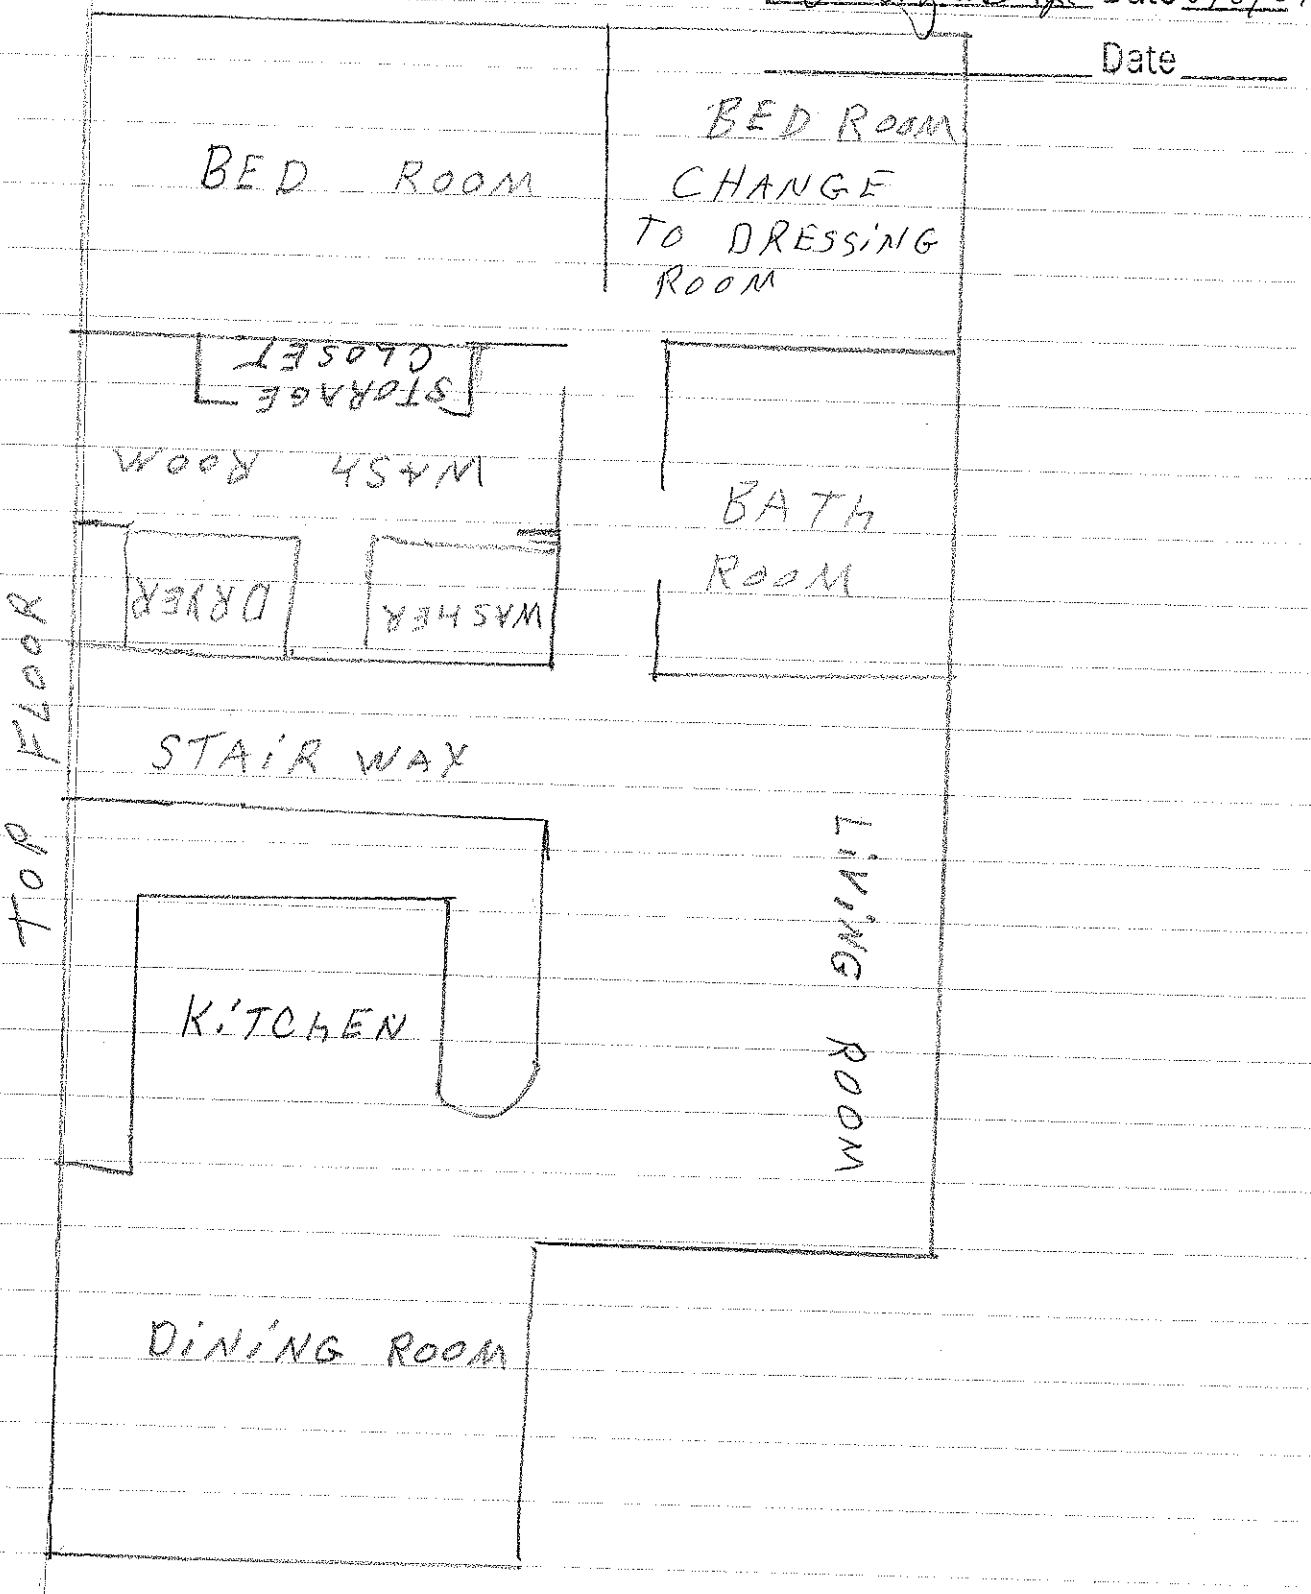

Septic Tank
103
147
8'
8'
2611
6'
DECK
159
1410
1410
425
SEPTIC TANK MEASUREMENTS
48
3'
1110
105
115
137
22
36
30
105
89
129
Deck
Extension
start here

Clate Wing Acknowledgement Of
Date - 8-6-07 Plans Submittal ONLY!
Anthony Cohen Date 8/6/07
Date



Clate Wingler
Date 8-6-07

Acknowledgement Of
Plans Submittal ONLY!
Anthony Coleman Jr Date 8/6/07
Date

