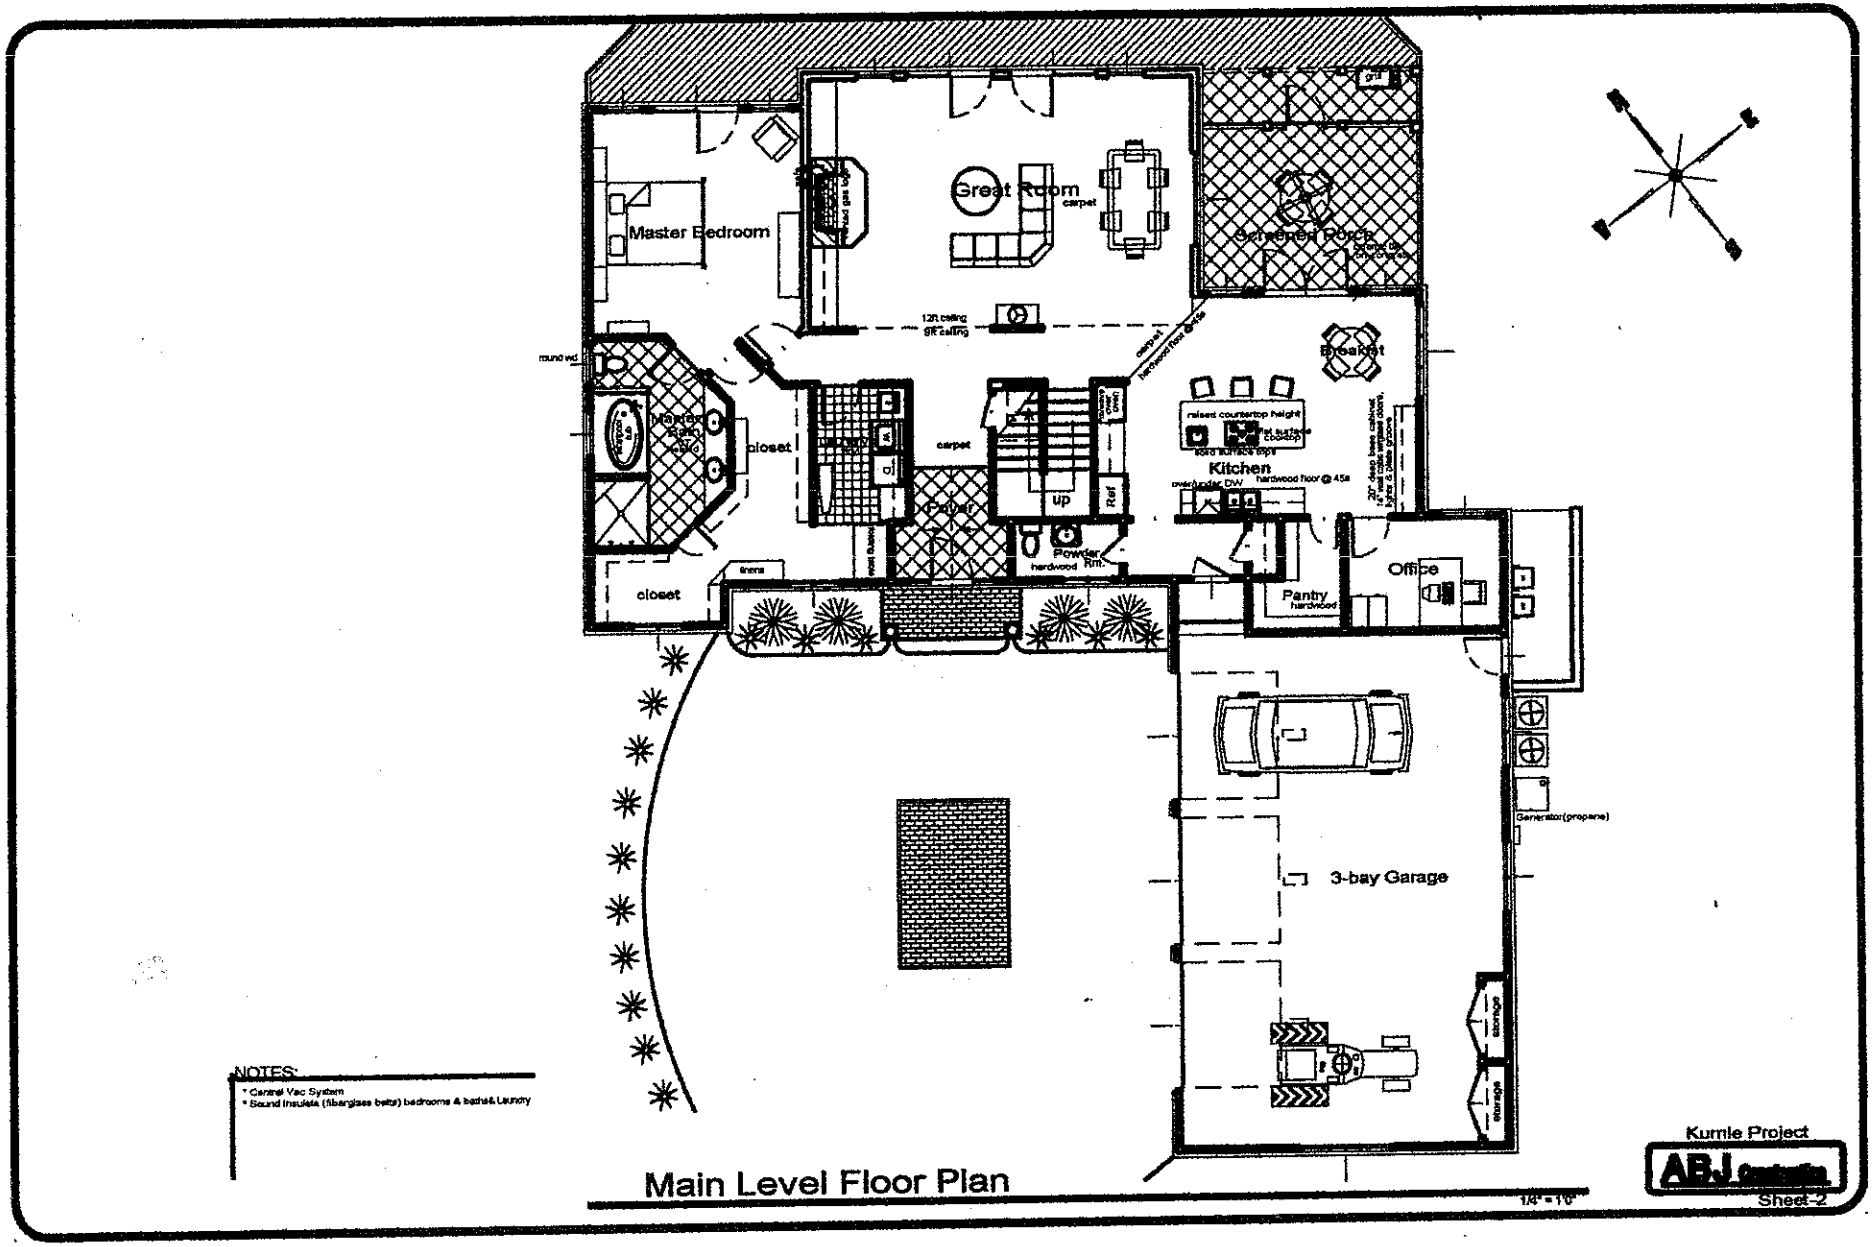
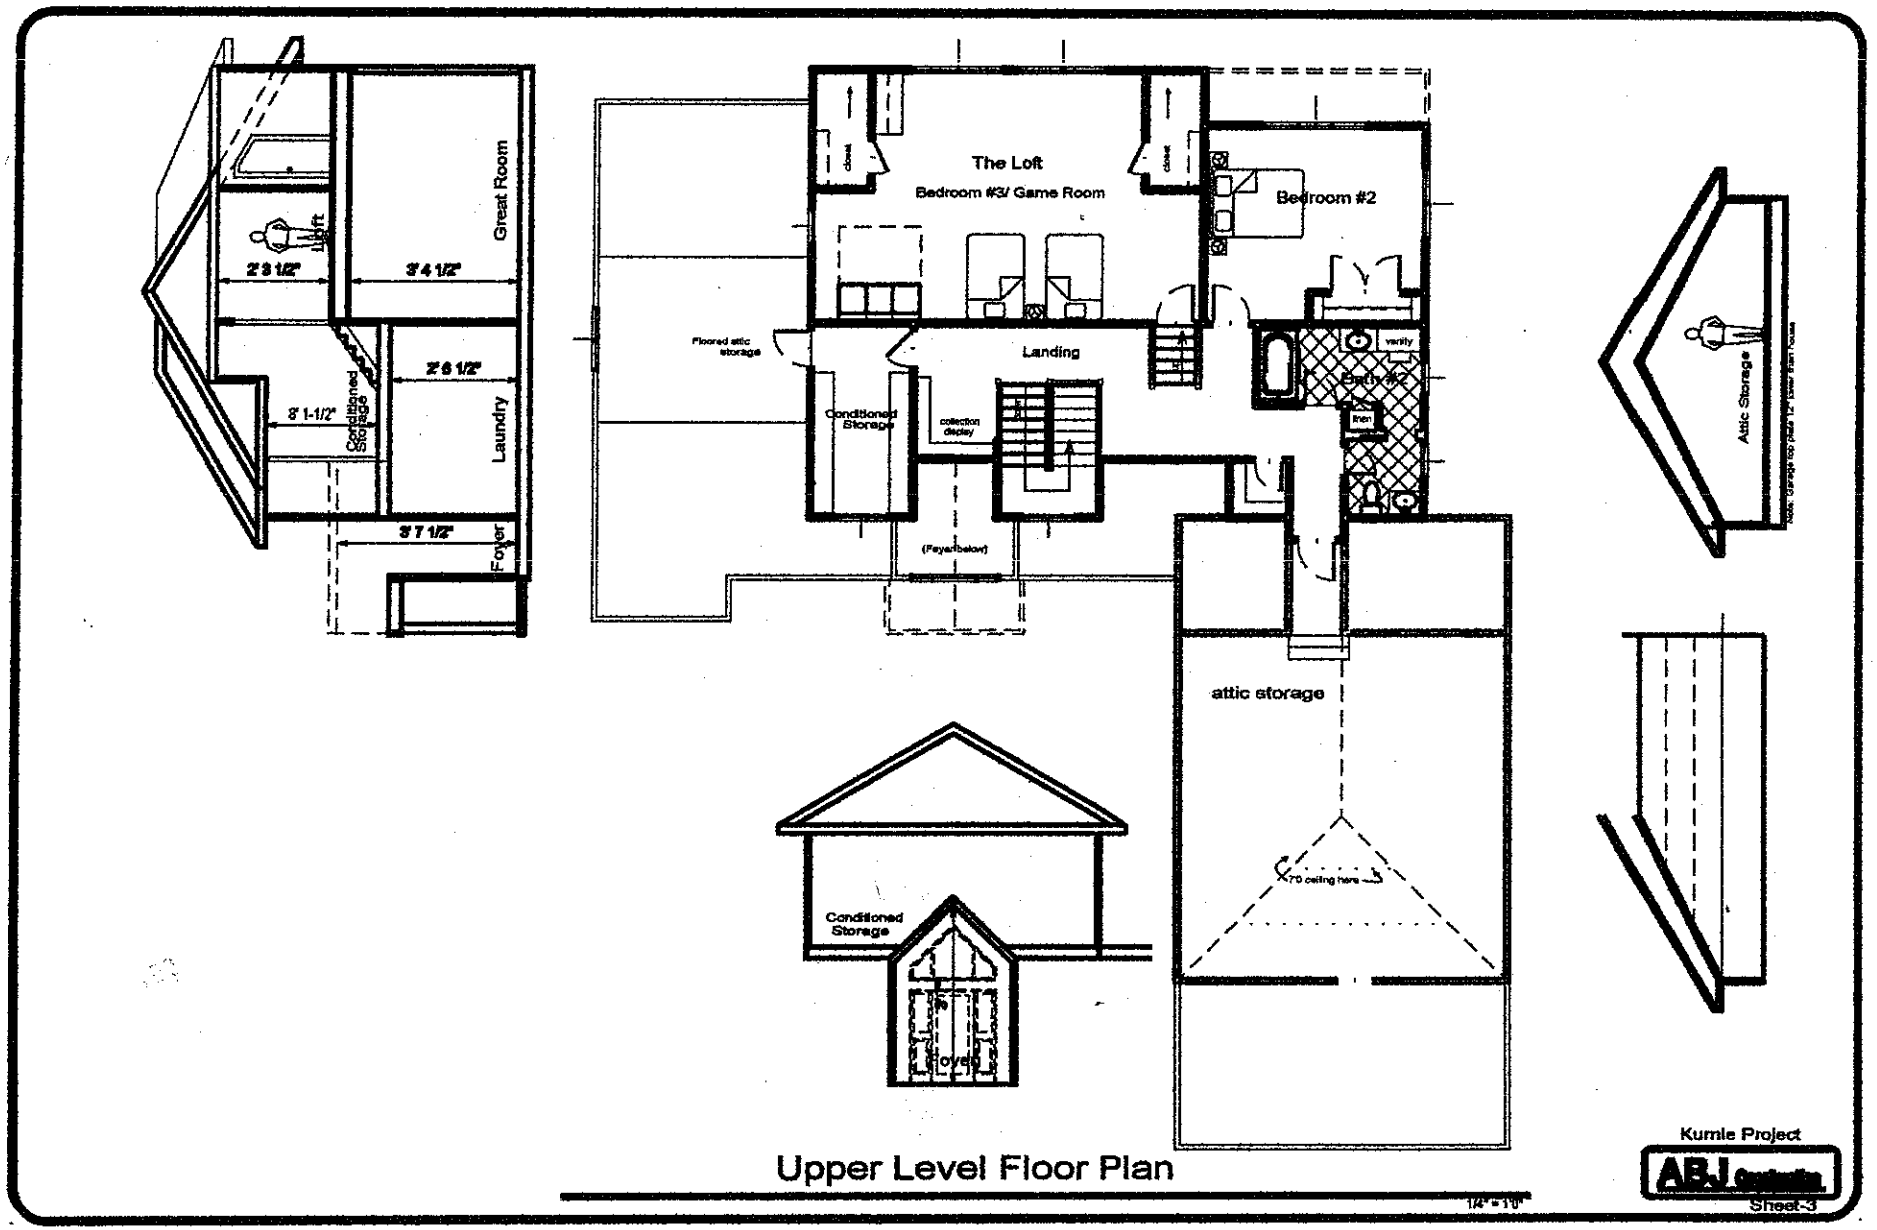

Great Room
carpet
Master Bedroom
Screened Porch
12ft ceiling
9ft ceiling
carpet
hardwood floor
Breakfast
round wd
closet
carpet
up
Ref
raised countertop height
Kitchen
hardwood floor @ 45d
Powder Rm.
hardwood
Office
Pantry
hardwood
closet
linens
3-bay Garage
Generator(propane)
NOTES:
* Central Vac System
* Sound Insulate (fiberglass batts) bedrooms & baths& Laundry
Main Level Floor Plan
1/4" = 1'0"
Kumle Project
ABJ
Sheet -2



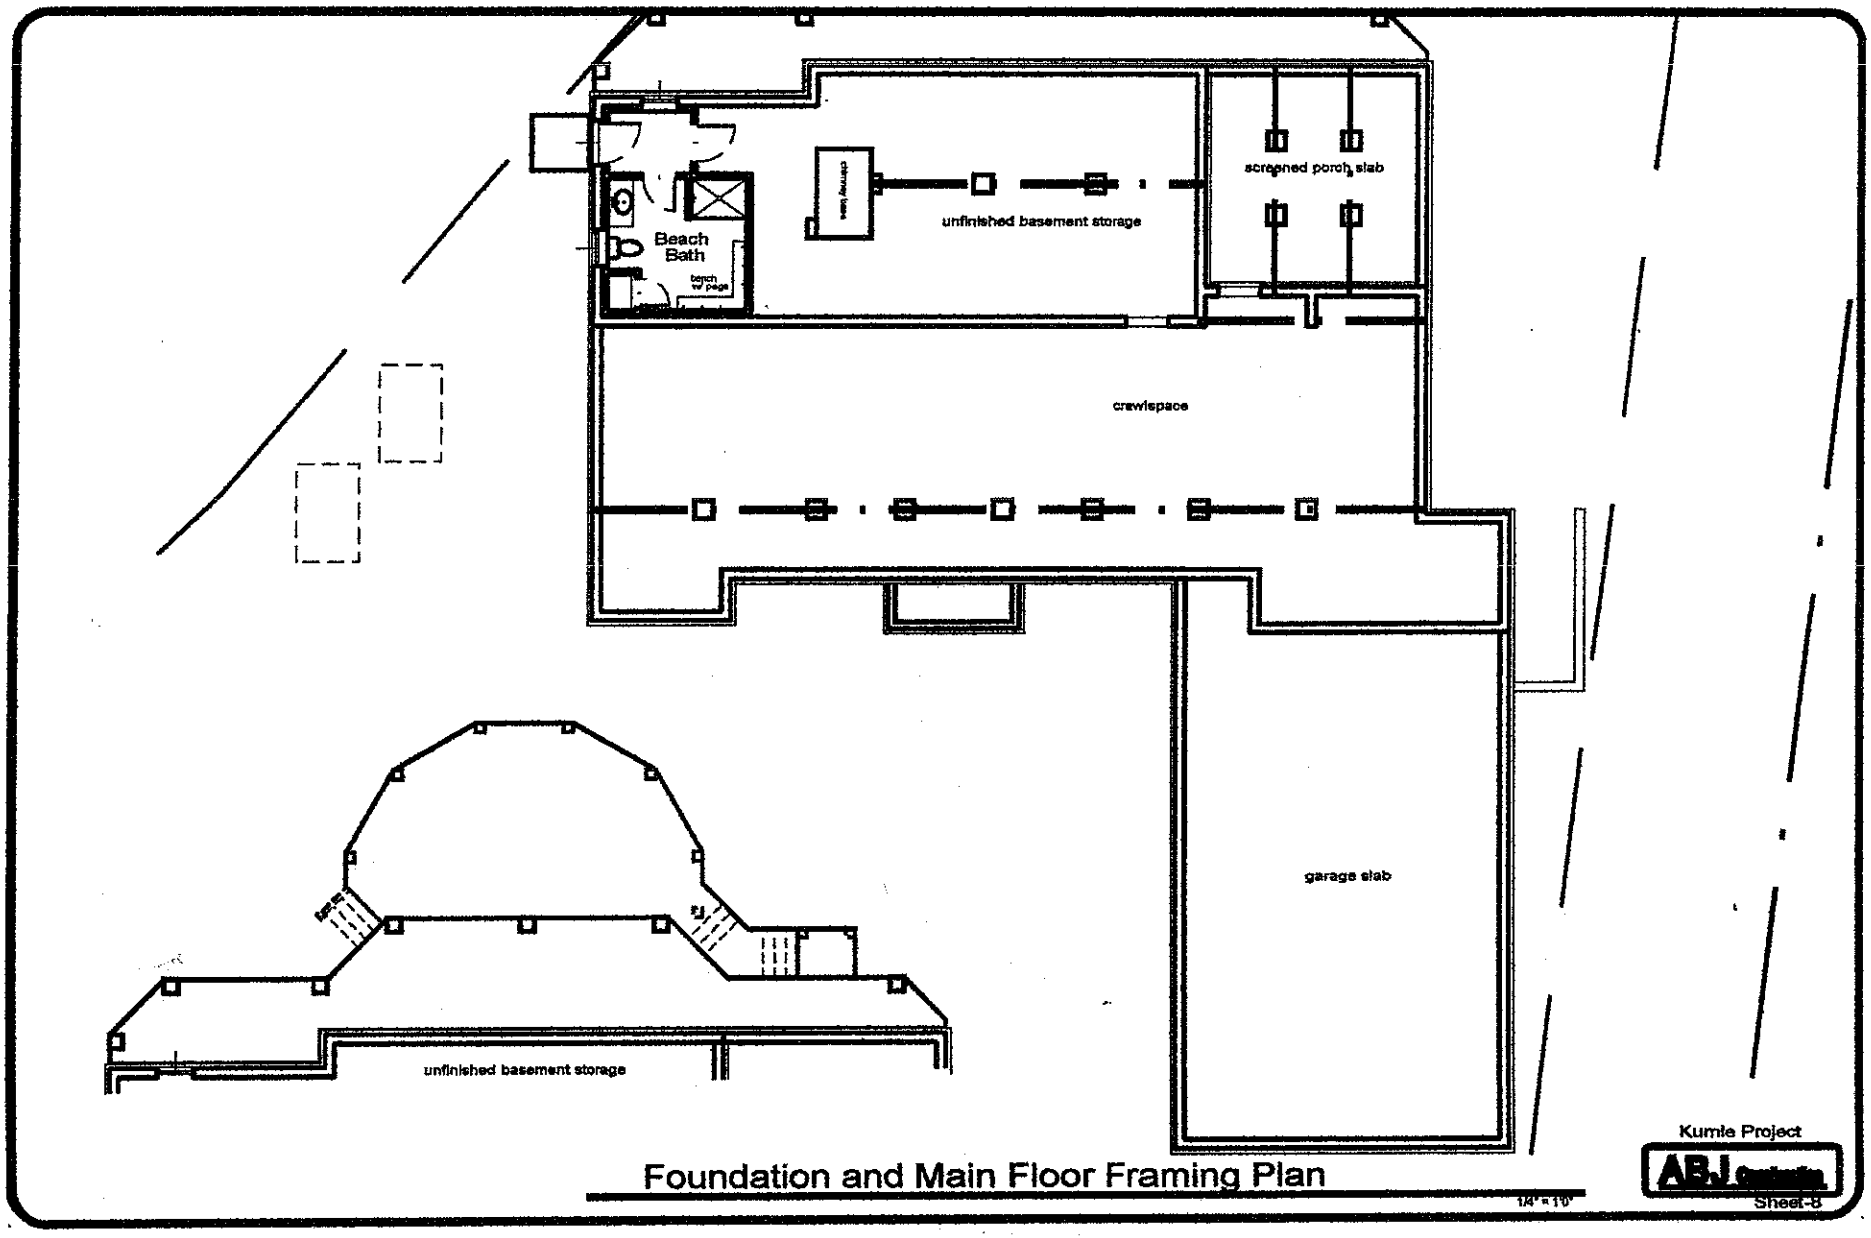
Upper Level Floor Plan

1/4" = 1'0"

Kumle Project

AB.J

Sheet-3



Foundation and Main Floor Framing Plan

1/4" = 1'0"

Kumle Project

ABJ

Sheet-8