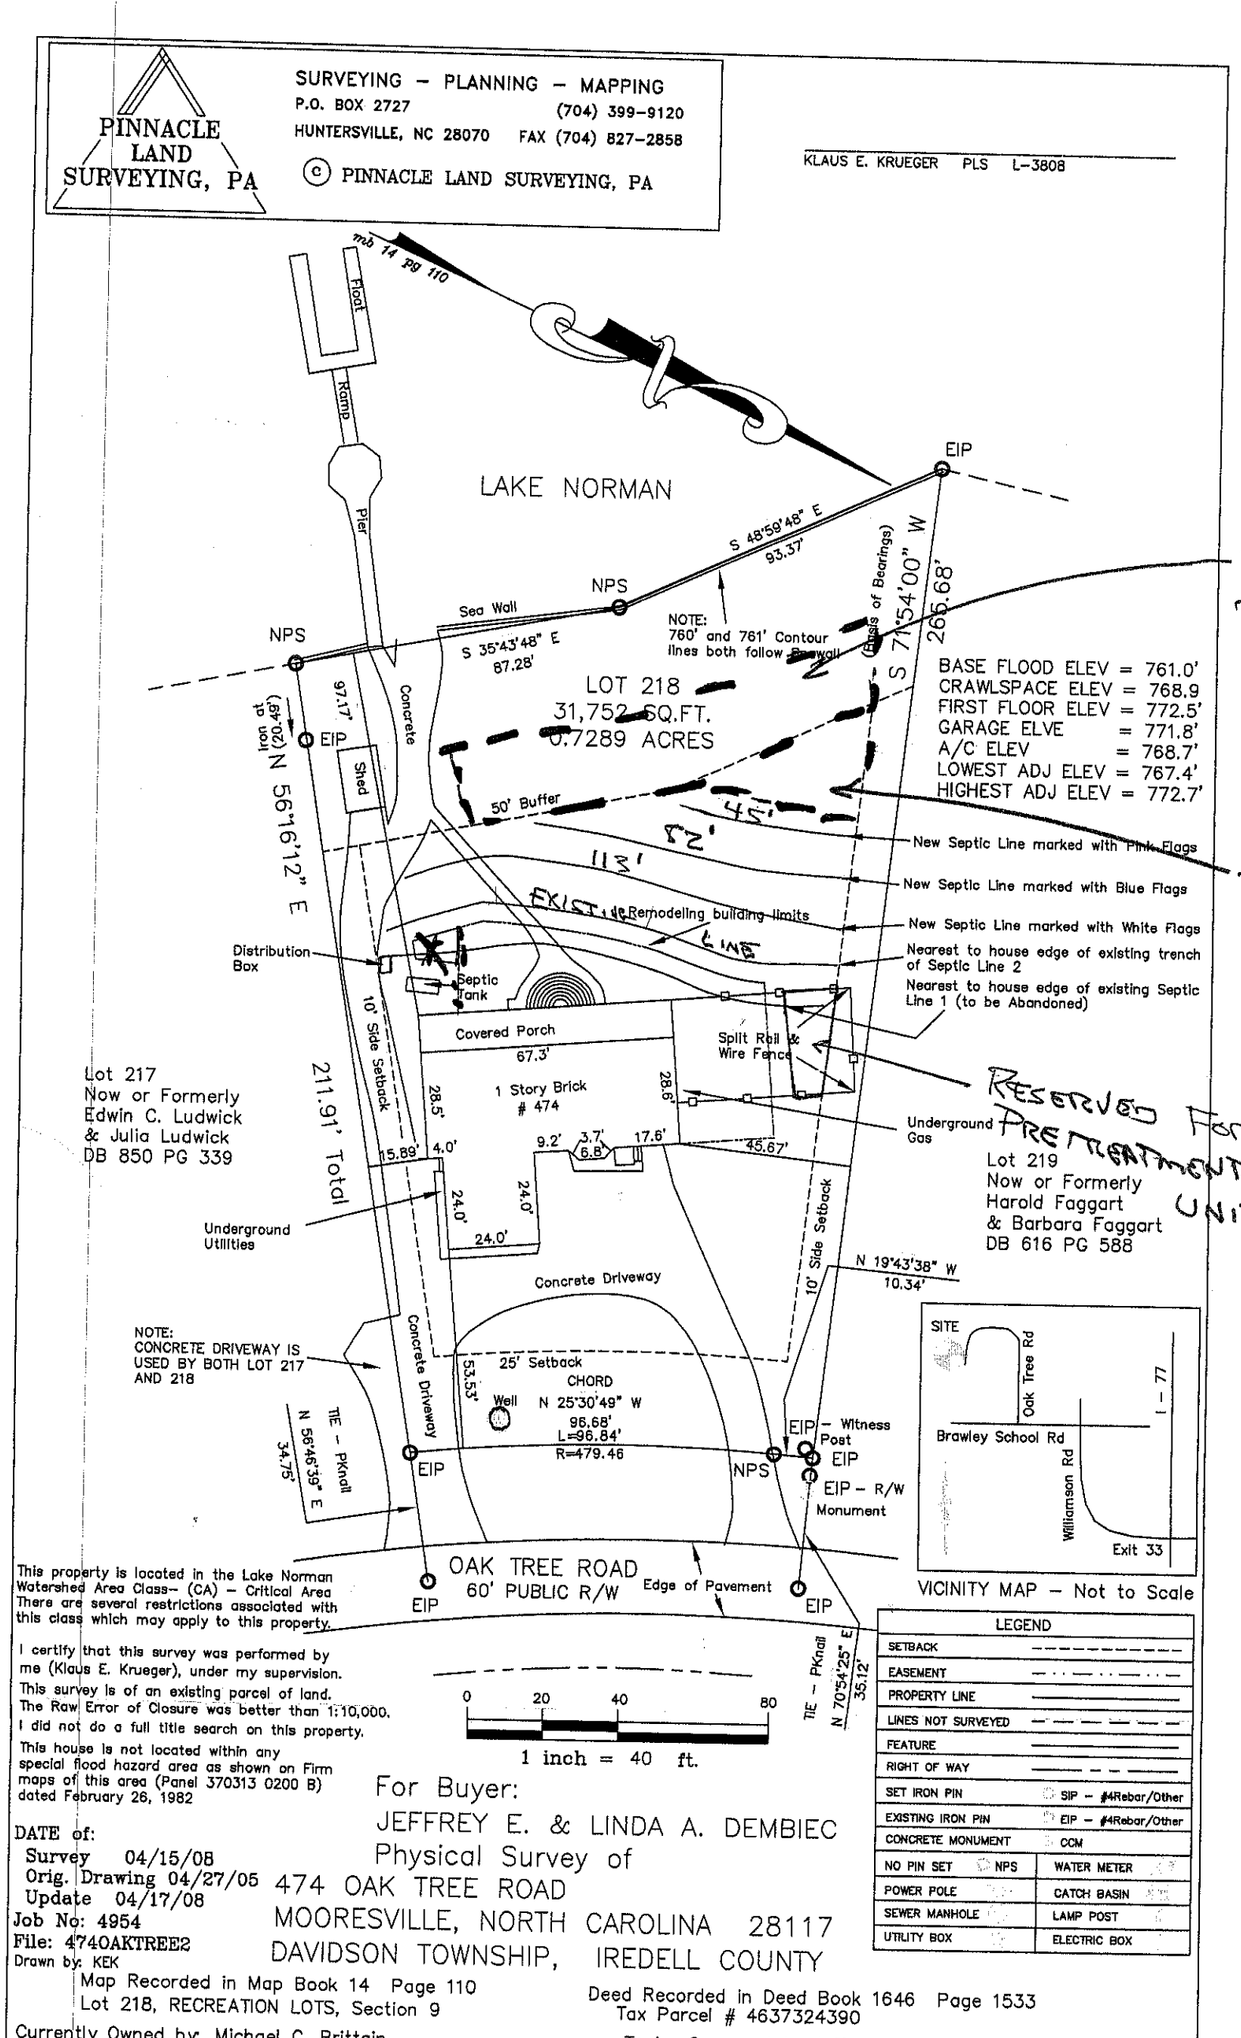


~22200 sf
REPAIR
~400 sf
REPAIR
RESERVED FOR PRETREATMENT UNITS
1:40