
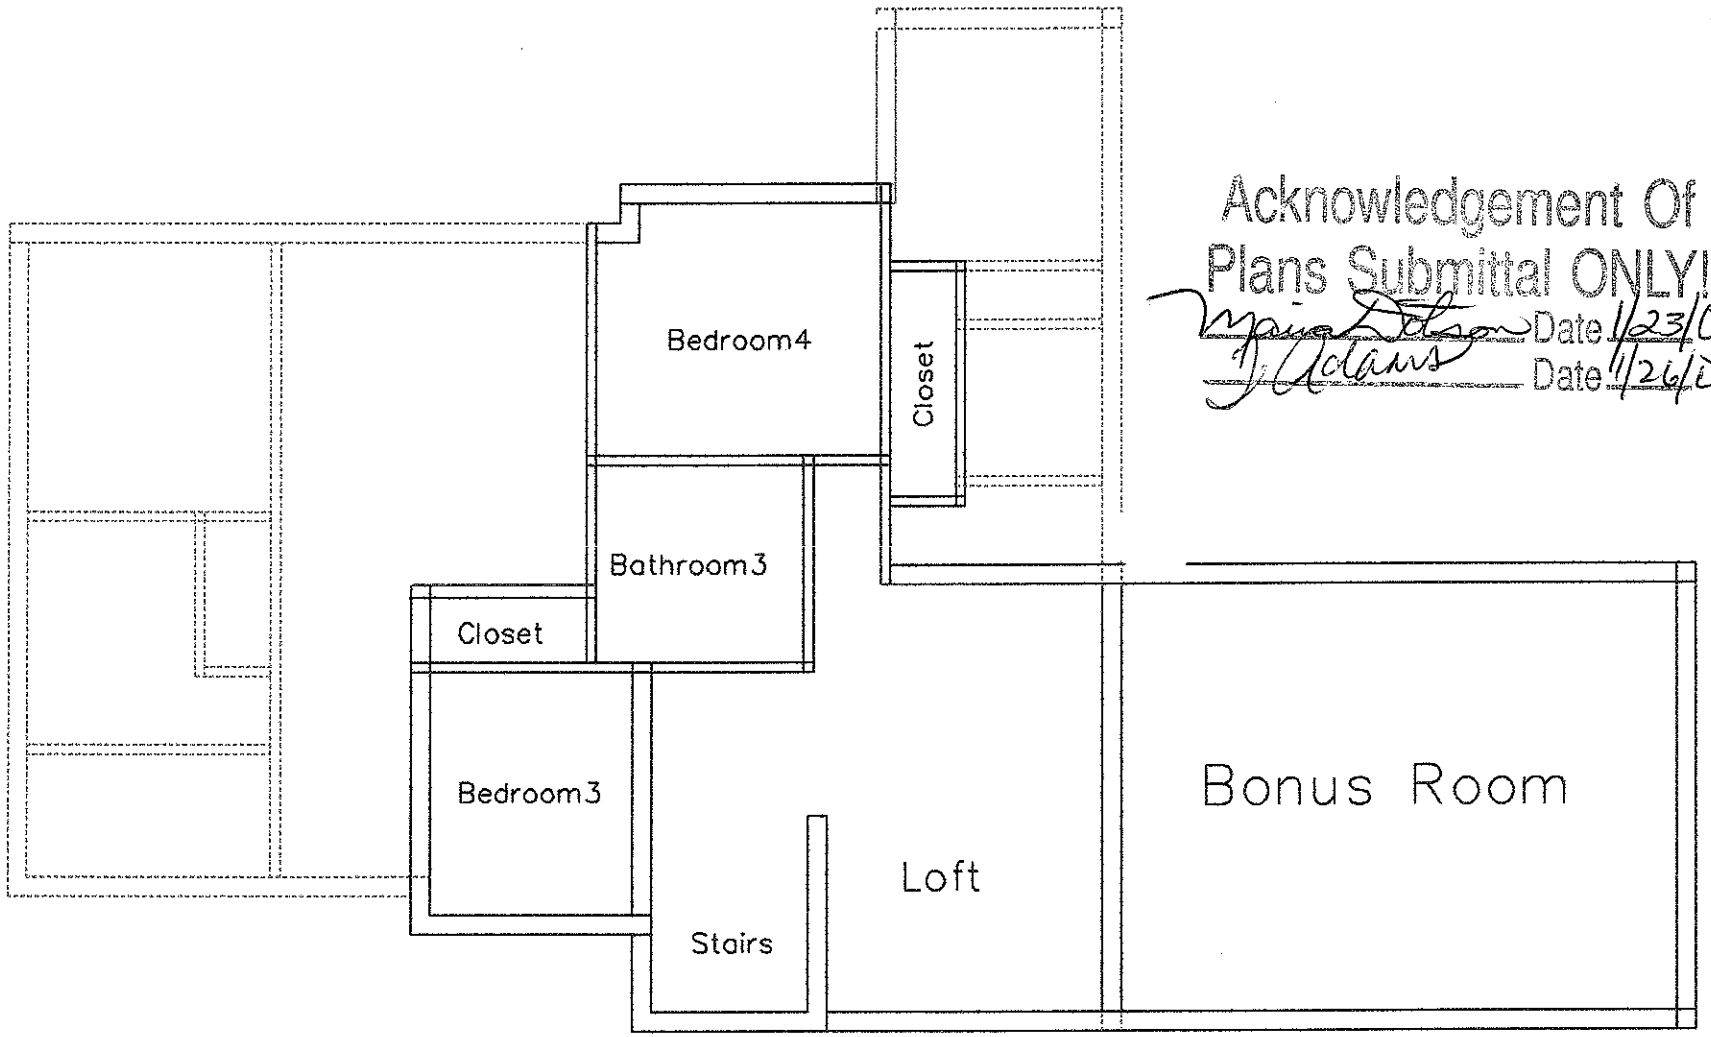



Acknowledgement Of
Plans Submittal ONLY!
Date 1/23/06
Date 1/26/06

Upper Level

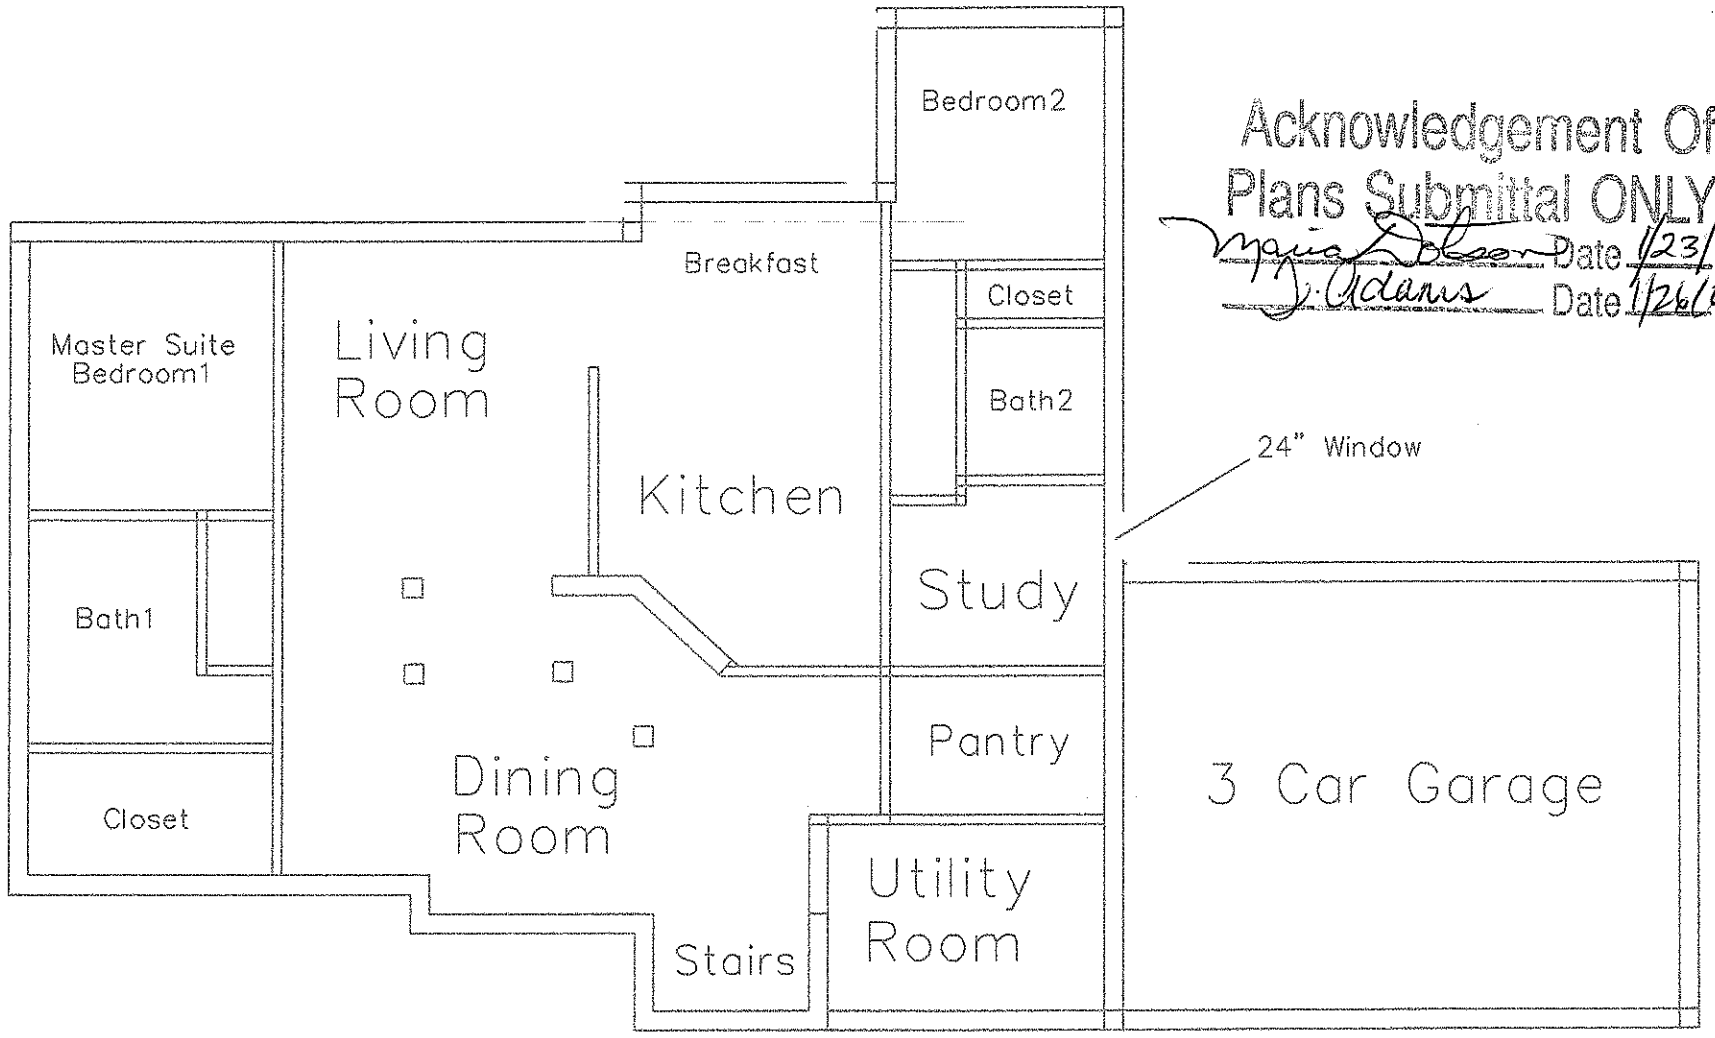

Acknowledgement Of
Plans Submittal ONLY!
Maria Dotson Date 1/23/06
J. Adams Date 1/26/06

Main Level

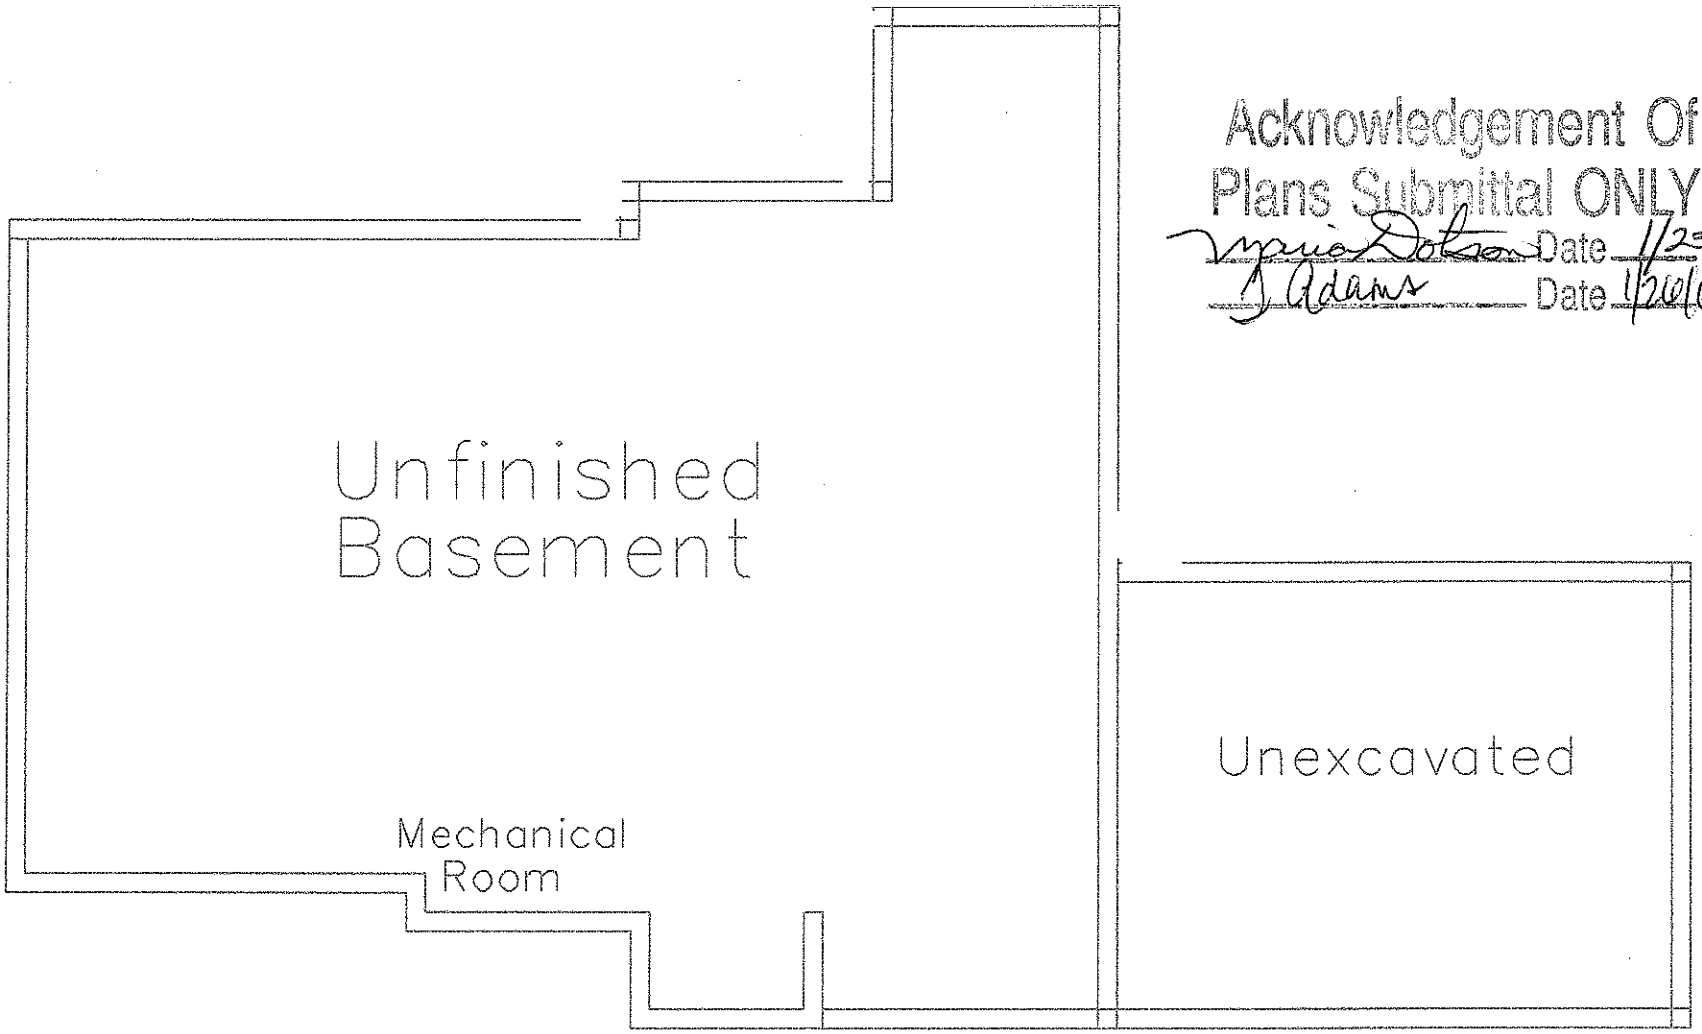

Acknowledgement Of
Plans Submittal ONLY!
Marie Dotson Date 1/23/06
J Adams Date 1/20/06

Basement Elevation