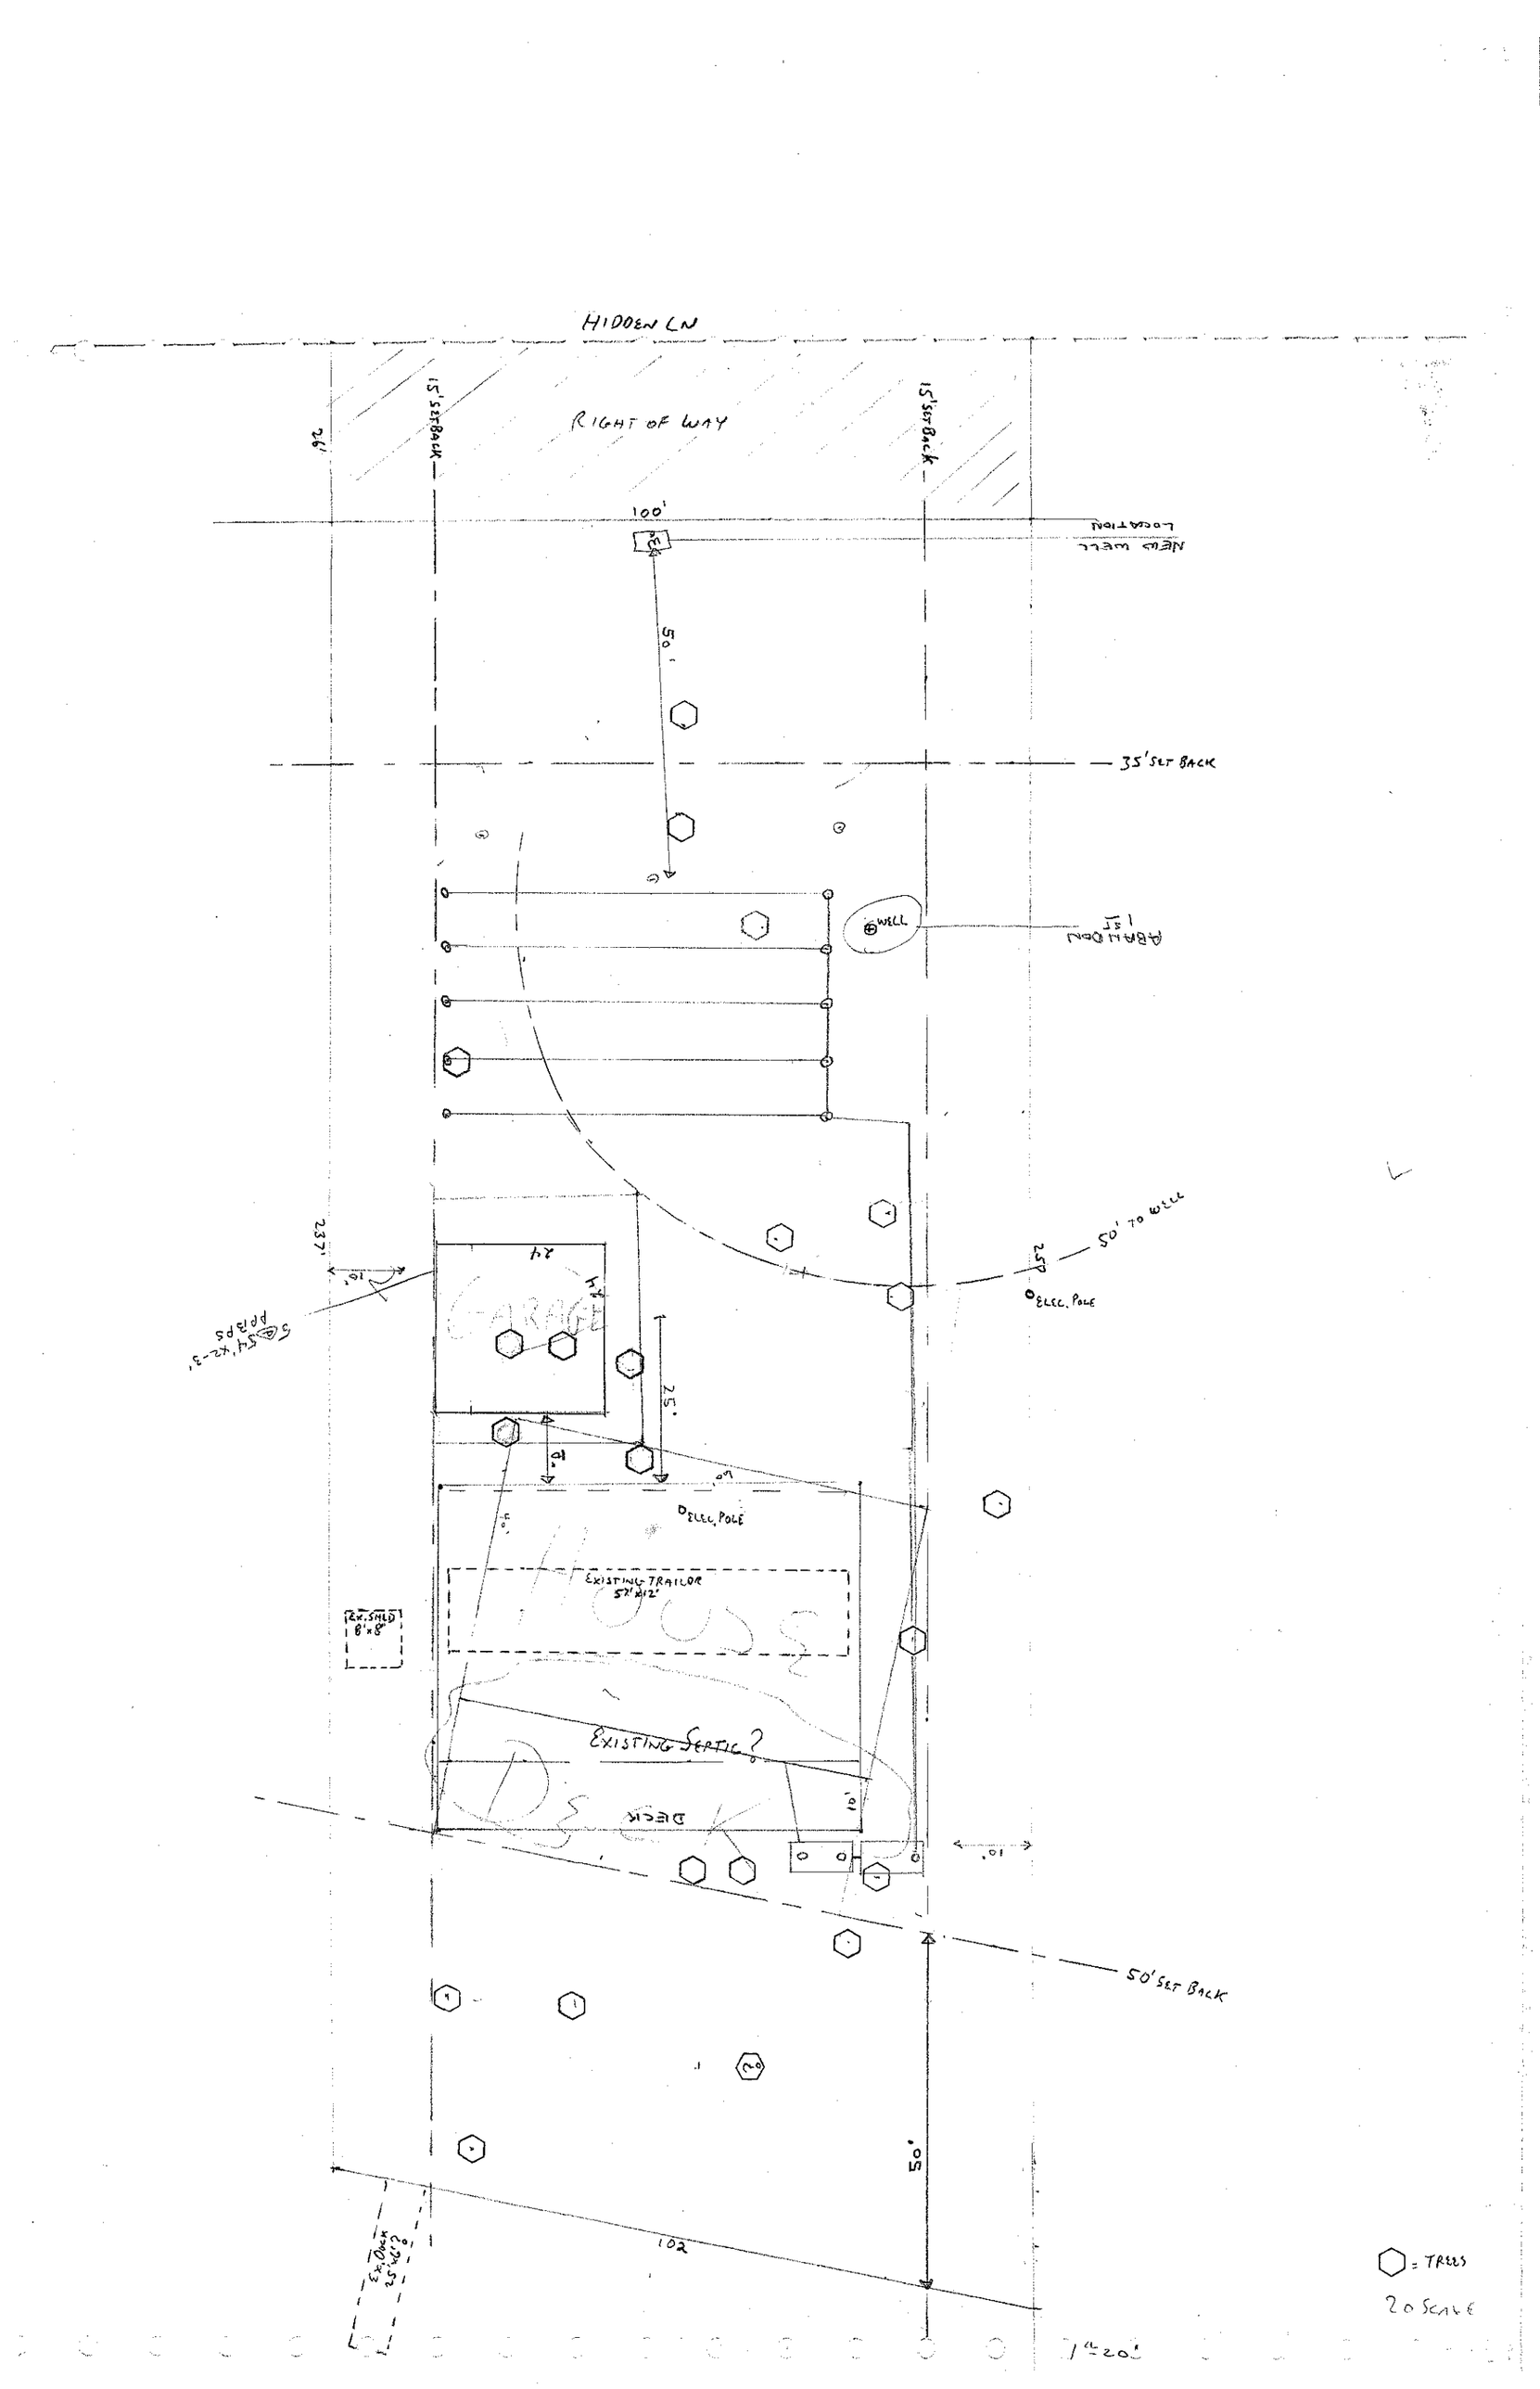

HIDDEN LN
RIGHT OF WAY
15' SETBACK
15' SETBACK
192
100'
NEW WELL LOCATION
50'
35' SET BACK
WELL
ABANDON
237'
10'
24'
24'
GARAGE
25'
50' TO WELL
ELEC. POLE
ELEC. POLE
EXISTING TRAILOR 52'X12'
EXISTING SEPTIC?
DECK
10'
10'
50' SET BACK
50'
102
EXISTING SHED 25'X12'
= TREES
20 SCALE
1" = 20'