4637 361827 [redacted]

IREDELL COUNTY HEALTH DEPARTMENT

(SEPTIC TANK) IMPROVEMENTS PERMIT AND CERTIFICATE OF COMPLETION
(Ground Absorption Sewage Disposal System – G. S. Chapter 130-Article 13C)

OWNER OR CONTRACTOR William E. Humphrey DATE 5-14-76 PERMIT NO. 120

PHONE - Business ______ Home ______

LOCATION 150 west TL ~~1168~~ 1168 ½ mi TL

S. R. No. ______

SUBDIVISION NAME Hidden Cove LOT NO. 7 SECTION OR BLOCK NO. ______

House ( ) Mobile Home (✓) Business ( ) Other ______

No. Bedrooms 2 No. Bathrooms 1

Garbage Disposal Unit Yes ( ) No (✓)

Auto. Dishwasher Yes ( ) No (✓)

Auto. Wash. Machine Yes (✓) No ( )

Site Suitable Yes (✓) No ( )

Lot Area ½ acre


Character & Porosity of Soil Clay loam Porosity Fair

Percolation Rate Not taken

Topography 2 - 2% slope

Depth to Water Table 10' +

Rock or other impervious formations none

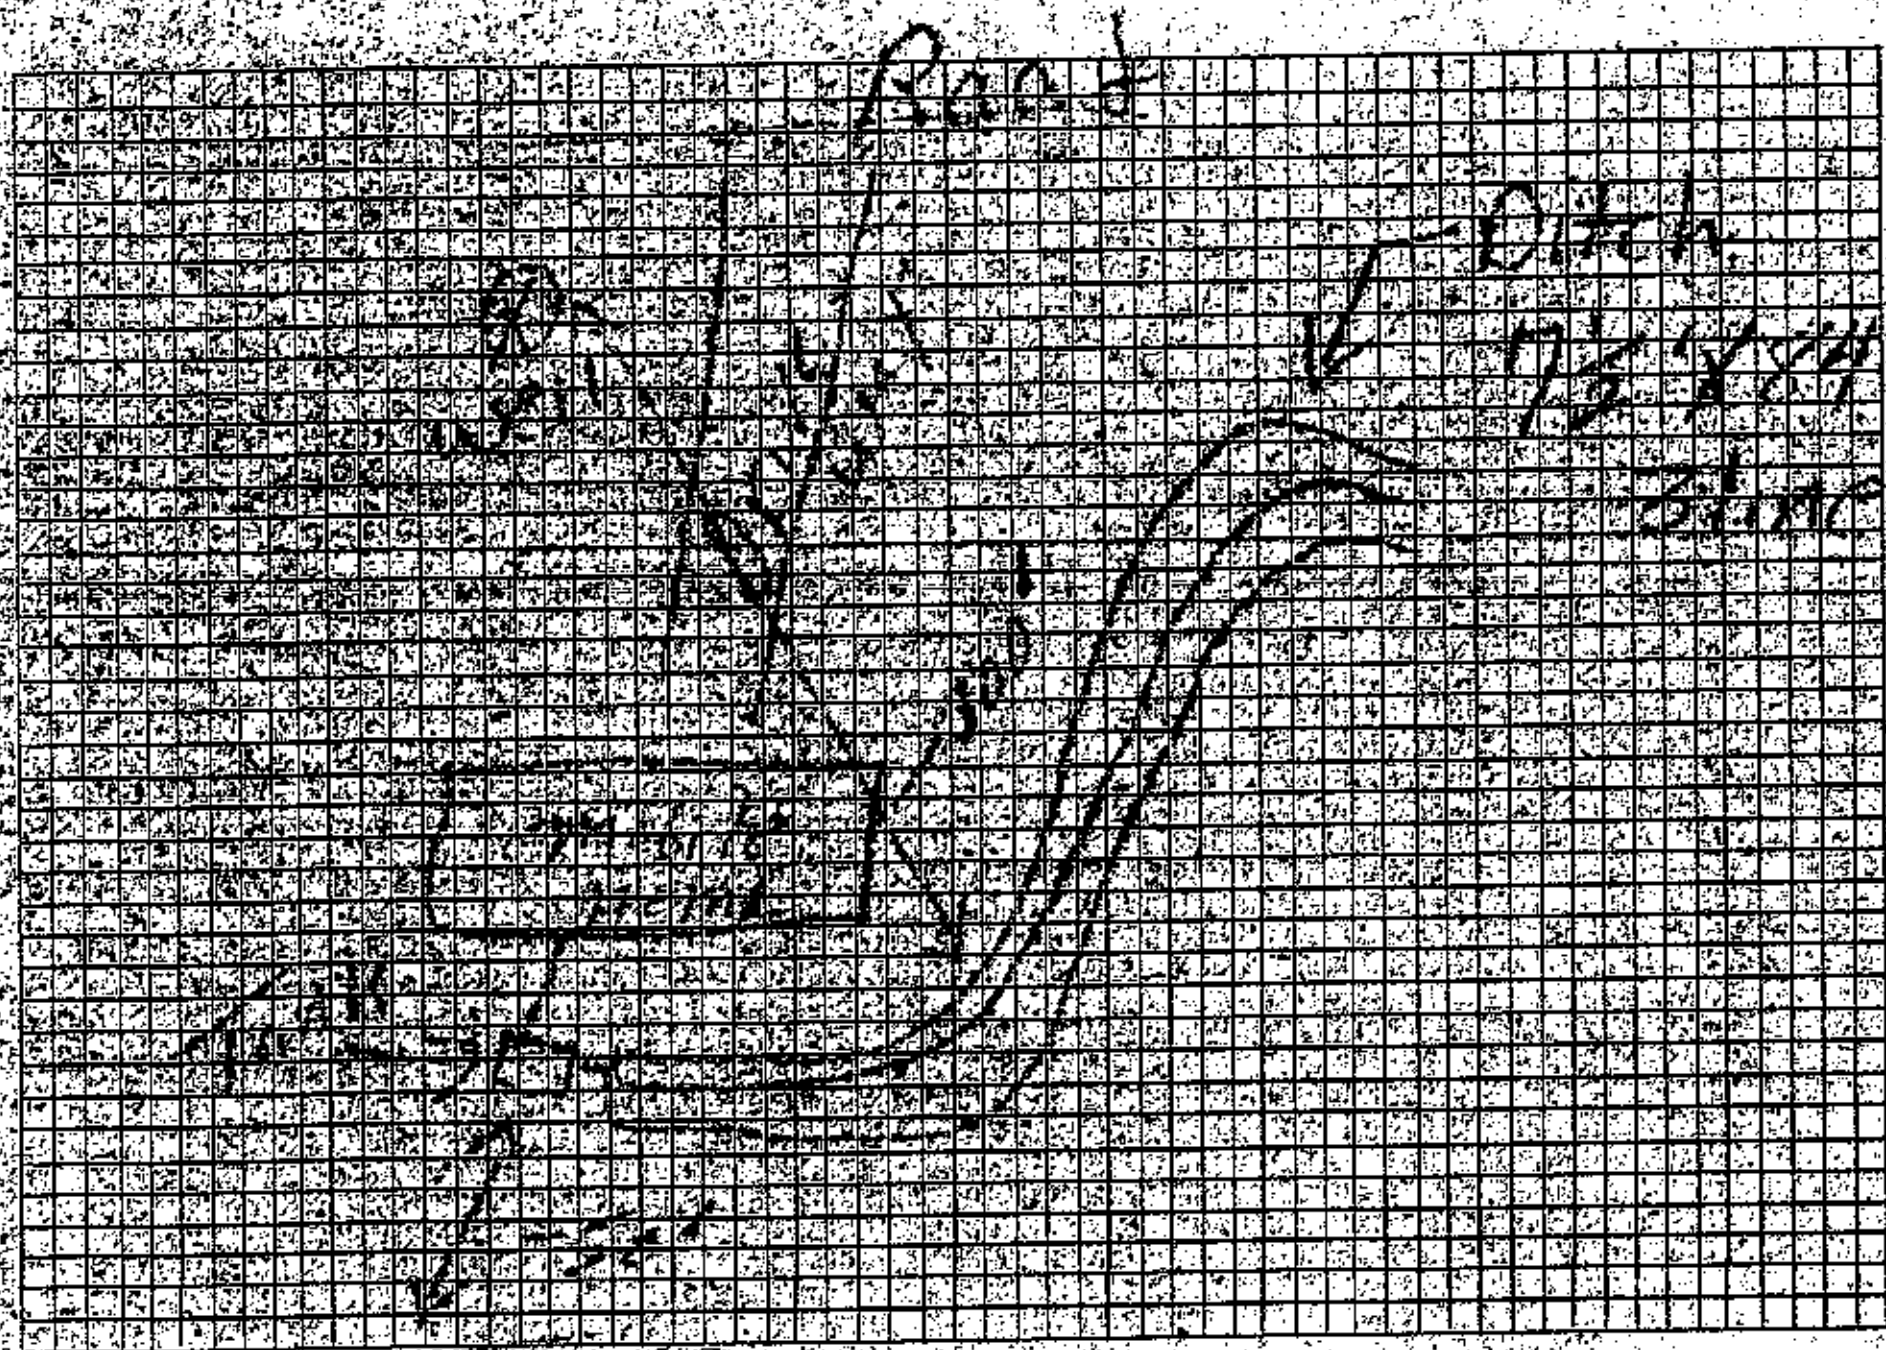

Plot of System

Size of Tank 1000 Gals.

Nitrification Field:

No. of Lines 3

Sq. Ft. 625 Linear Ft. 250

Depth of Stone in Lines 18"

Water Supply: Individual (✓)

Public ( )

Installed by Don Lackey

IMPROVEMENTS PERMIT BY John Houston

COMMENTS: ______

CERTIFICATE OF COMPLETION BY J. C. Moore DATE 5-14-76

CONSTRUCTION MUST COMPLY WITH ALL OTHER APPLICABLE STATE AND LOCAL REGULATIONS.

Health Dept. Copy: White Inspection Dept. Copy: Yellow Sanitarian's Copy: Pink Owner's Copy: Gold