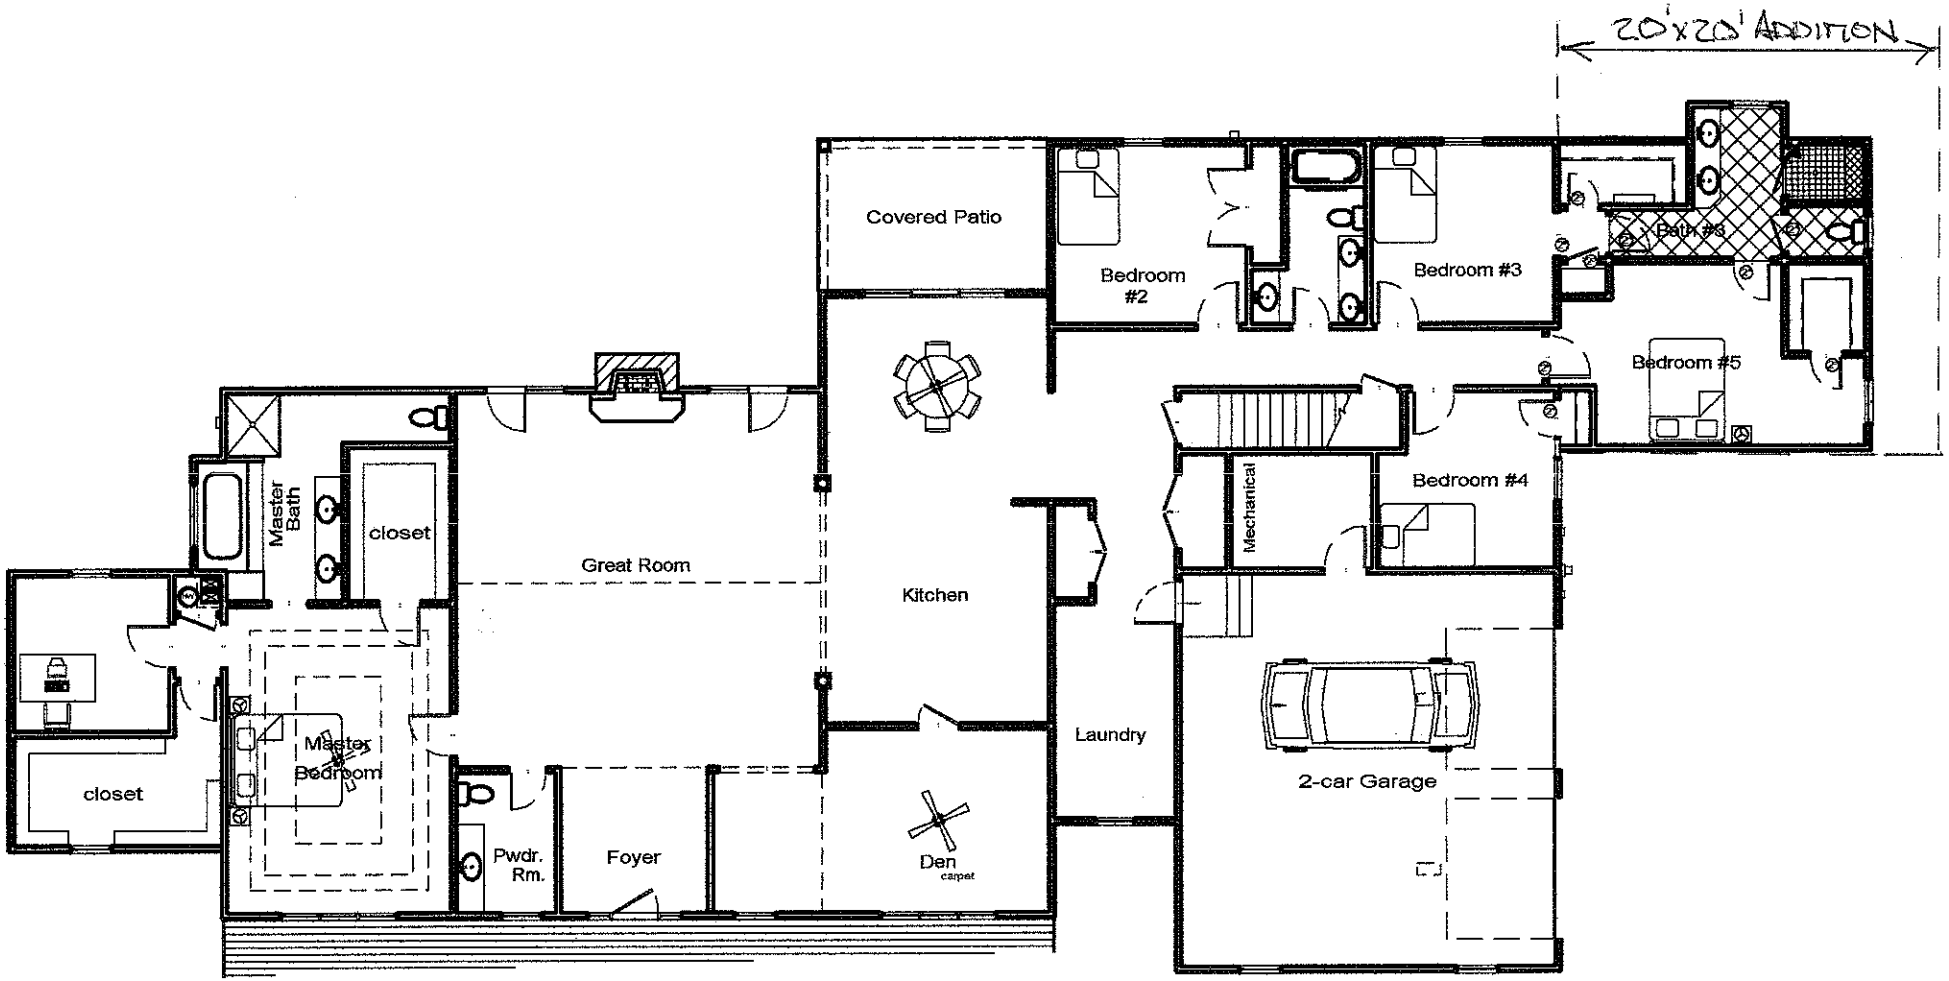

20'x20' ADDITION
Covered Patio
Bedroom #2
Bedroom #3
Bath #3
Bedroom #5
Master Bath
closet
Great Room
Kitchen
Mechanical
Bedroom #4
Master Bedroom
closet
Pwdr. Rm.
Foyer
Den
carpet
Laundry
2-car Garage