# IREDELL COUNTY HEATLH DEPARTMENT

## PAGE 2: *SITE PLAN WORKSHEET*

**SEE THE SAMPLE SITE PLAN BELOW. INCOMPLETE SITE PLANS WILL BE RETURNED TO YOU FOR COMPLETION AND MAY RESULT IN A DELAY IN THE ISSUANCE OF YOUR SEPTIC SYSTEM PERMIT!!!**

**Place an (X) beside each item as you complete the site plan:**

- ✓ Property Line measurements are clearly identified…
- ✓ All proposed structures are indicated…
  *SHOW: proposed house or business footprint, wells, water lines, patios, pools and decks, and any other item that will occupy space on the site*
- ✓ Front and side setbacks from property line…
- ✓ Preferred driveway location and configuration, preferred well location…
- ✓ Area you prefer your septic system to be placed…
- ✓ North arrow, or other sufficient indicator of direction…


**Circle N/A on the following if appropriate:**

- ✓ Location of septic systems and wells within 100' of your property… **N/A**
- ✓ Location of easements and rights of ways on your property… **N/A**
- ✓ Location of any designated wetlands on the property… **N/A**

**Signature:** Karen Whitson
Property owner or owner's legal representative signature (SIGNATURE REQUIRED)

4/6/06
DATE

## USE THIS SPACE TO DRAW YOUR SITE PLAN

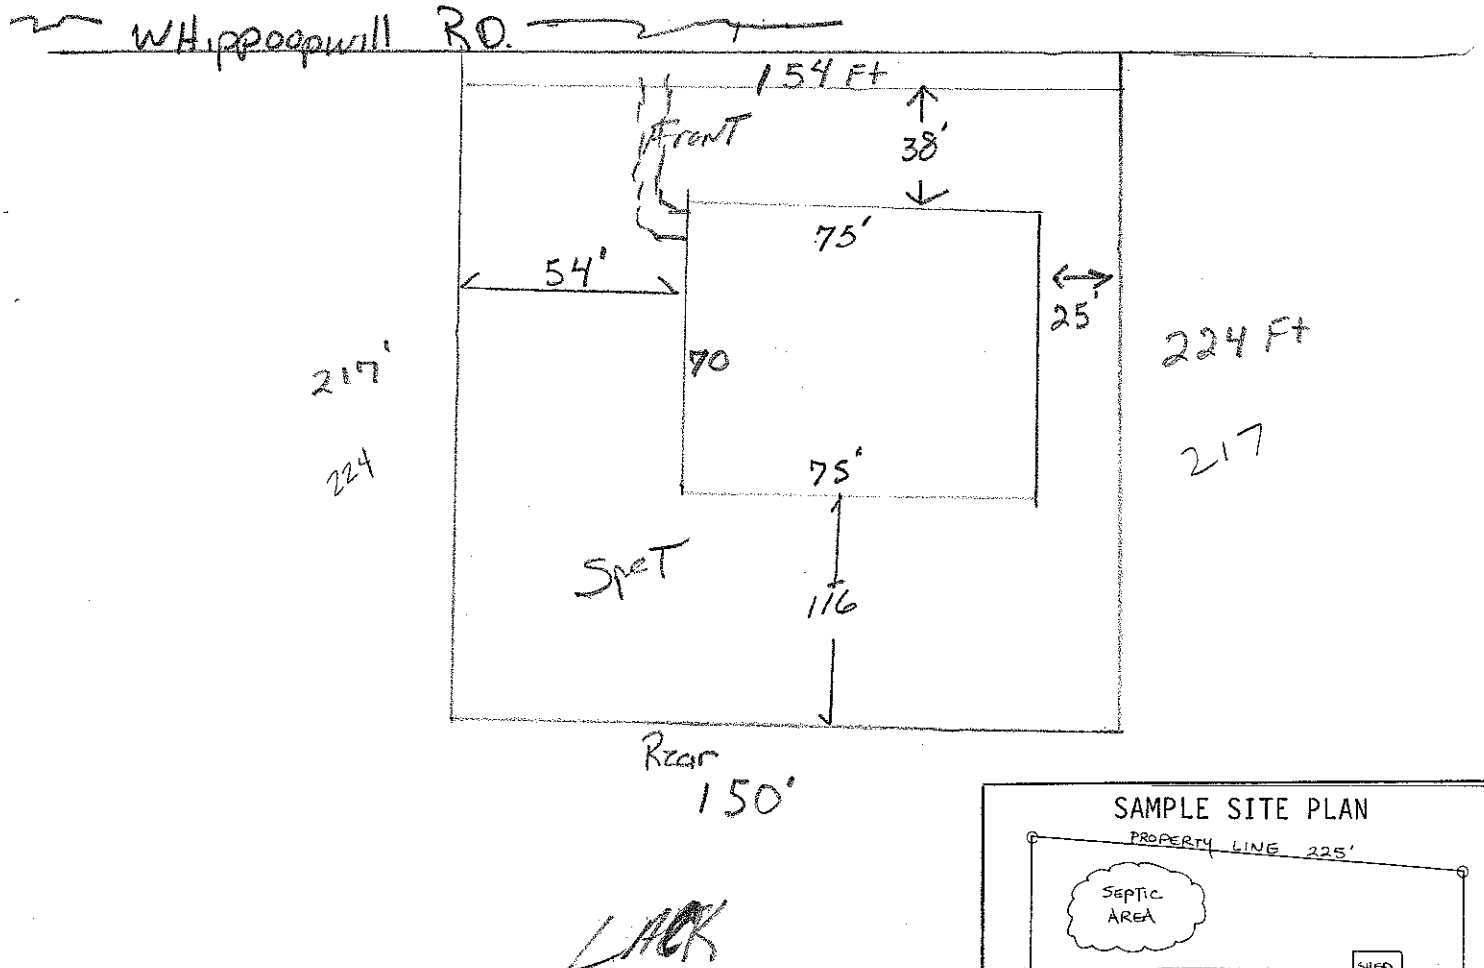


LACK

