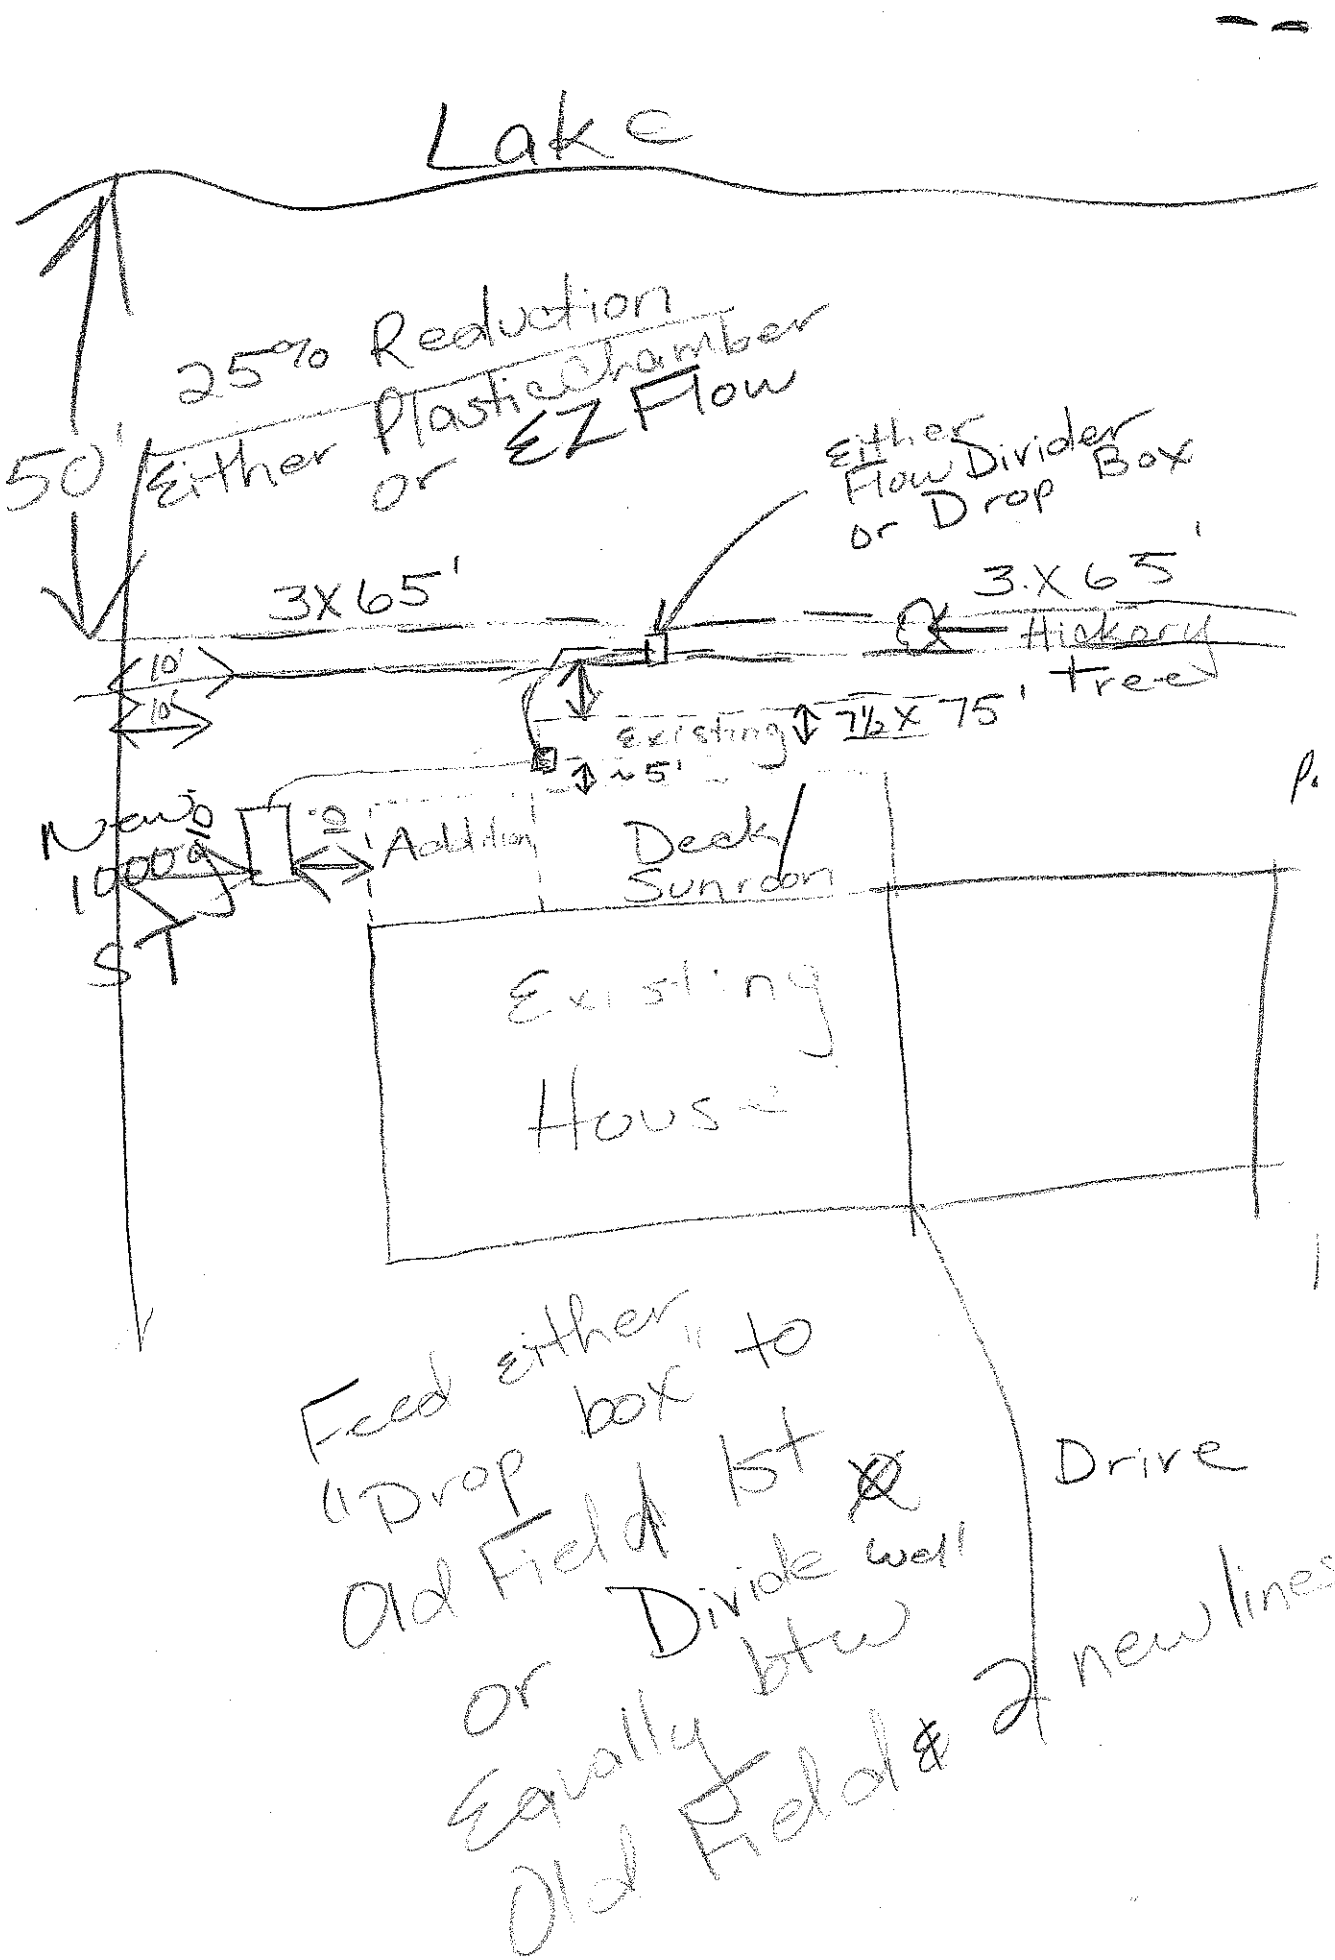

Lake
25% Reduction
Either Plastic Chamber
or EZ Flow
50'
Either Flow Divider
or Drop Box
3X65'
3X65'
Hickory
Tree
10'
10'
existing
7½X 75'
~5'
New
1000 g
ST
Addition
Deck/
Sunroom
Existing
House
Feed either "Drop box" to Old Field 1st
or Divide well btw Equally Old Field & 2 new lines
Drive