
IREDELL COUNTY HEALTH DEPARTMENT
ENVIRONMENTAL HEALTH DIVISION
PAGE 2: *SITE PLAN WORKSHEET*

SEE THE "SAMPLE SITE PLAN" BELOW. *INCOMPLETE SITE PLANS WILL BE RETURNED TO YOU FOR COMPLETION AND MAY RESULT IN A DELAY IN THE ISSUANCE OF YOUR SEPTIC SYSTEM PERMIT!!!*

Place an (X) beside each item as you complete the site plan:

- (X) Property Line measurements are clearly identified
- (X) All proposed structures are indicated
- (X) Front and side setbacks from property line
- (X) Preferred driveway location and well location
- (X) Area you prefer your septic system to be placed
- ( ) North arrow, or other sufficient indicator of direction

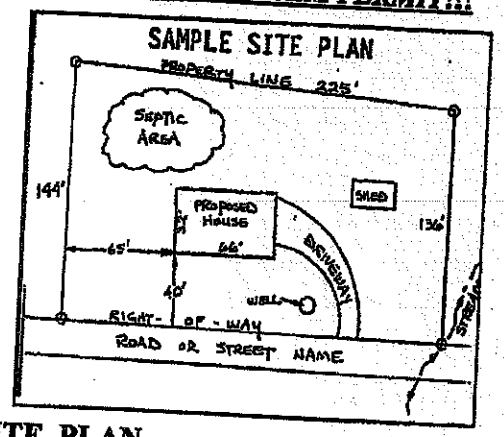

Circle N/A on the following if appropriate:

Location of septic systems and wells within 100' of your property (N/A)
Location of easements and rights of ways on your property (N/A)
Location of any designated wetlands on the property (N/A)

USE THIS SPACE TO DRAW YOUR SITE PLAN

Show: proposed house or business footprint, wells, water lines, patios, pools and decks, and any other item that will occupy space on the site

See attached


Signature: Samuel A Kallam

Property owner or owner's legal representative signature (SIGNATURE REQUIRED)

7/20/16
DATE

CURVE TABLE				
CURVE	RADIUS	LENGTH	BEARING	CHORD
C1	50.00'	55.07'	S 09°04'54" E	52.33'
C2	204.82'	67.36'	S 50°10'22" E	67.05'

LINE TABLE		
LINE	BEARING	LENGTH
L1	S 51°42'00" E	6.37'
L2	S 38°18'00" W	11.20'
L3	N 51°42'00" W	6.37'

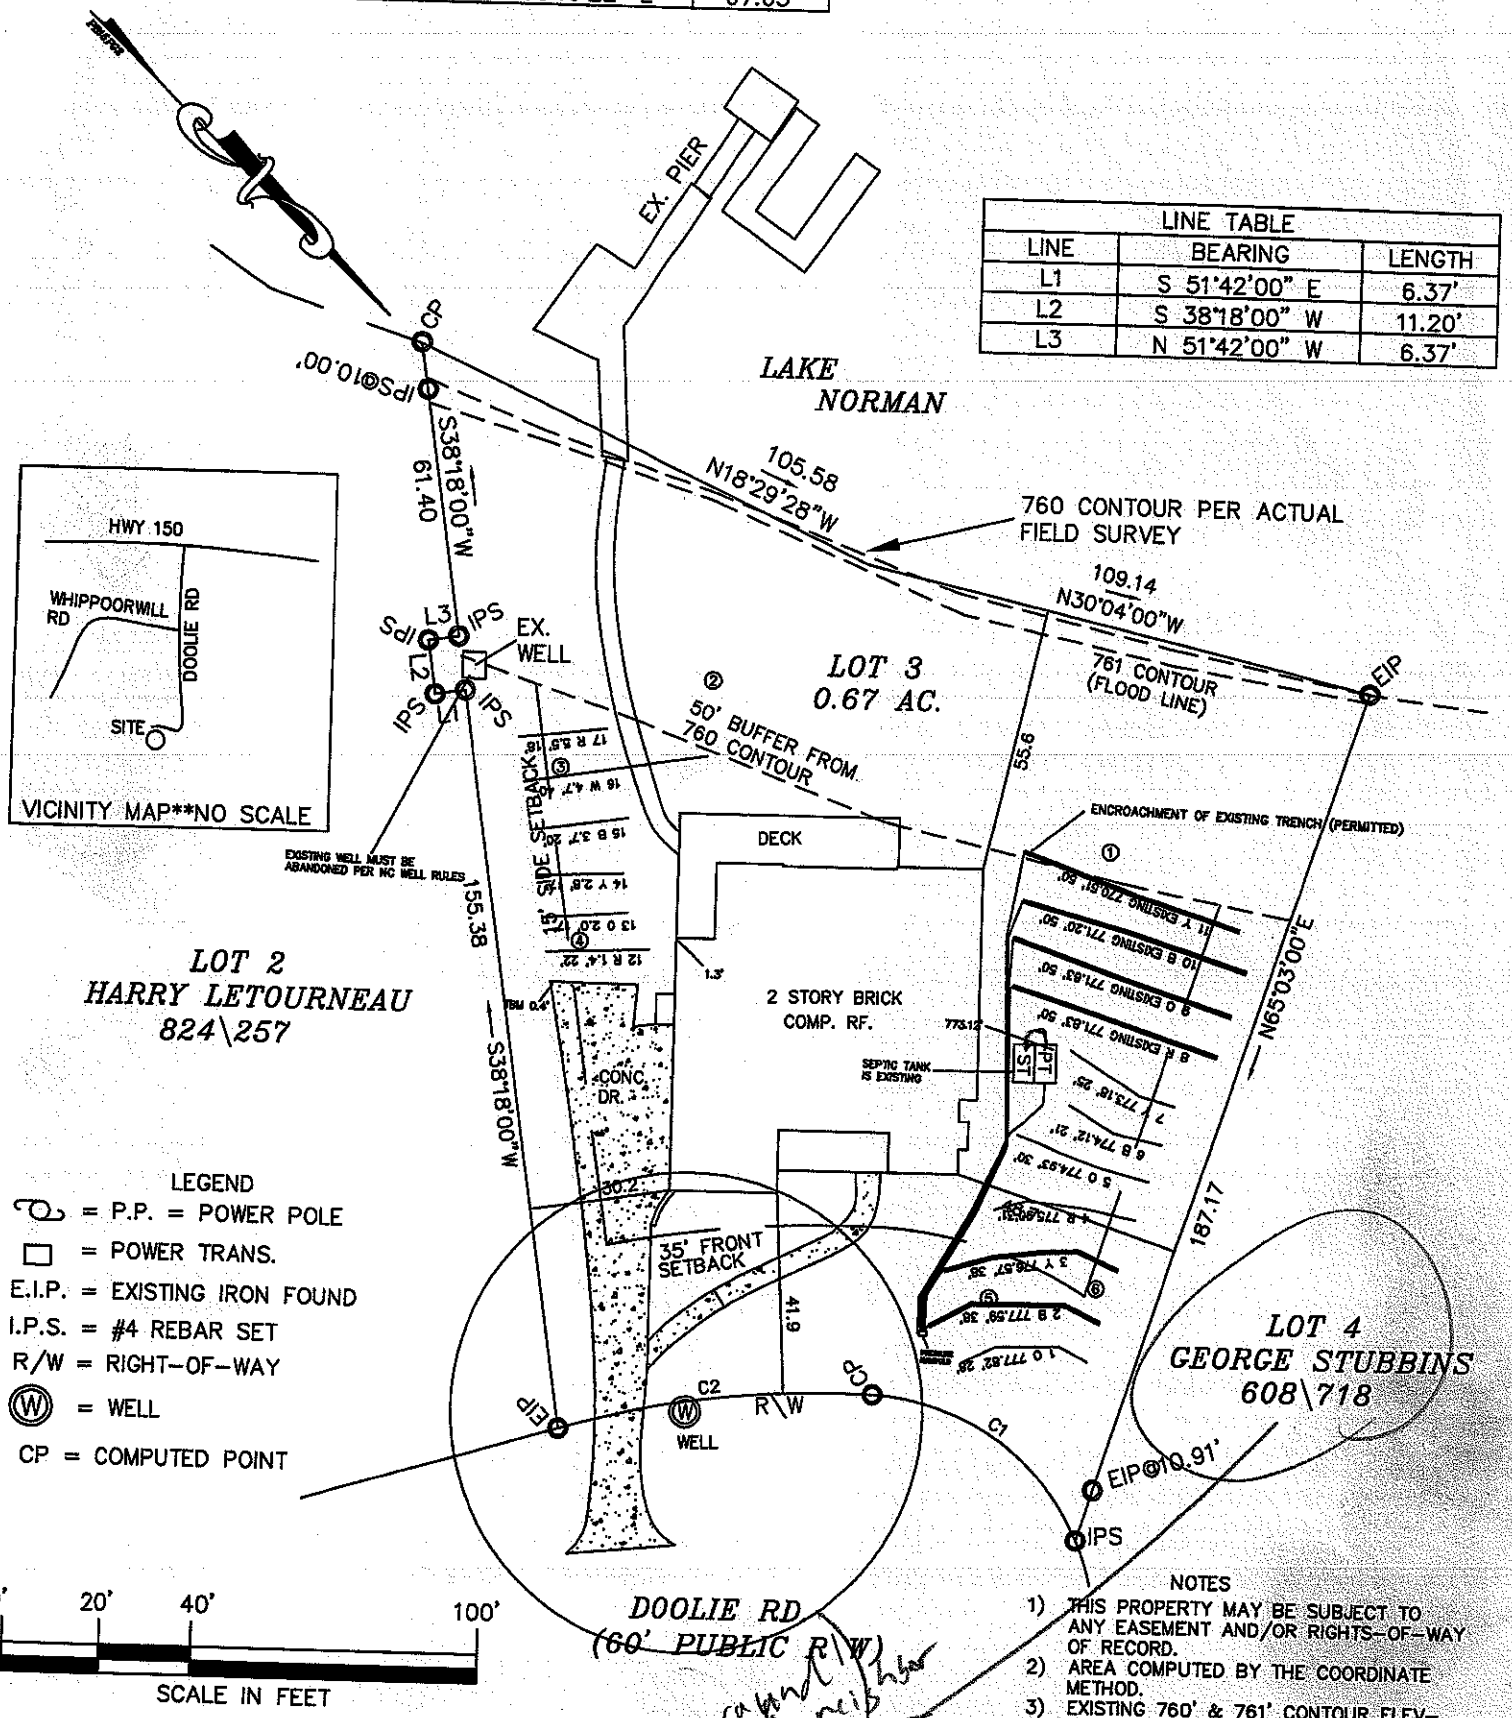

LEGEND

- P.P. = POWER POLE
- = POWER TRANS.
- E.I.P. = EXISTING IRON FOUND
- I.P.S. = #4 REBAR SET
- R/W = RIGHT-OF-WAY
- (W) = WELL
- CP = COMPUTED POINT

0' 20' 40' 100'

SCALE IN FEET

NOTES

1) THIS PROPERTY MAY BE SUBJECT TO ANY EASEMENT AND/OR RIGHTS-OF-WAY OF RECORD.
2) AREA COMPUTED BY THE COORDINATE METHOD.
3) EXISTING 760' & 761' CONTOUR ELEVATION BASED ON LAKE NORMAN LAKE LEVEL AT COWAN'S FORD DAM (READING ON 6\14\2016.
4) UNDERGROUND POWER
5) NO GRID MONUMENT FOUND WITHIN 2000 FEET.

spoke w/ neighbor well is underground to neighbor
150' records
WALKED Property no well found.