IREDELL COUNTY HEALTH DEPARTMENT *ENVIRONMENTAL HEALTH DIVISION*:

SITE PLAN WORKSHEET

SEE THE "SAMPLE SITE PLAN" BELOW. *INCOMPLETE SITE PLANS WILL BE RETURNED TO YOU FOR COMPLETION AND MAY RESULT IN A DELAY IN THE ISSUANCE OF YOUR SEPTIC SYSTEM PERMIT!!!*

Place an (X) beside each item as you complete the site plan:

_____ Property Line measurements are clearly identified... _____ All proposed structures are indicated...

SHOW: proposed house or business footprint, wells, water lines, patios, pools and decks, and any other item that will occupy space on the site


_____ Front and side setbacks from property line... _____ Preferred driveway location and configuration, preferred well location...

_____ Area you prefer your septic system to be placed... _____ North arrow, or other sufficient indicator of direction...

Circle N/A on the following if appropriate:

_____ Location of septic systems and wells within 100' of your property... N/A

_____ Location of easements and rights of ways on your property... N/A _____ Location of any designated wetlands on the property... N/A

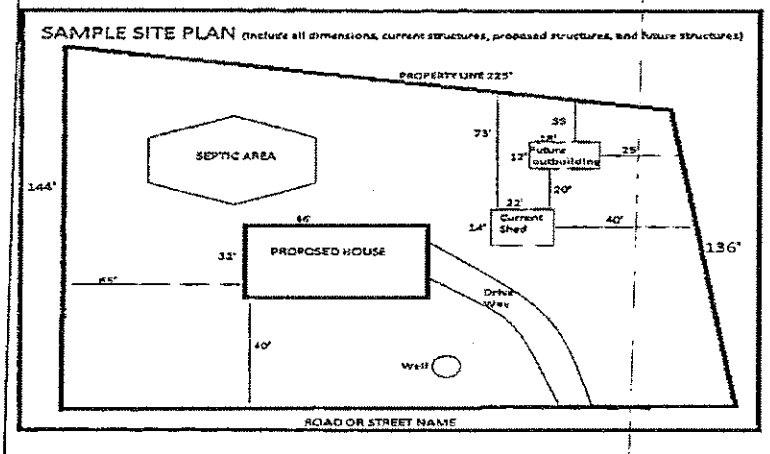

USE THIS SPACE TO DRAW YOUR SITE PLAN

254 Oak Tree Rd


See Attached

Signature: _____

REQUIRED property owner or owner's legal representative signature.

3/17/16

DATE

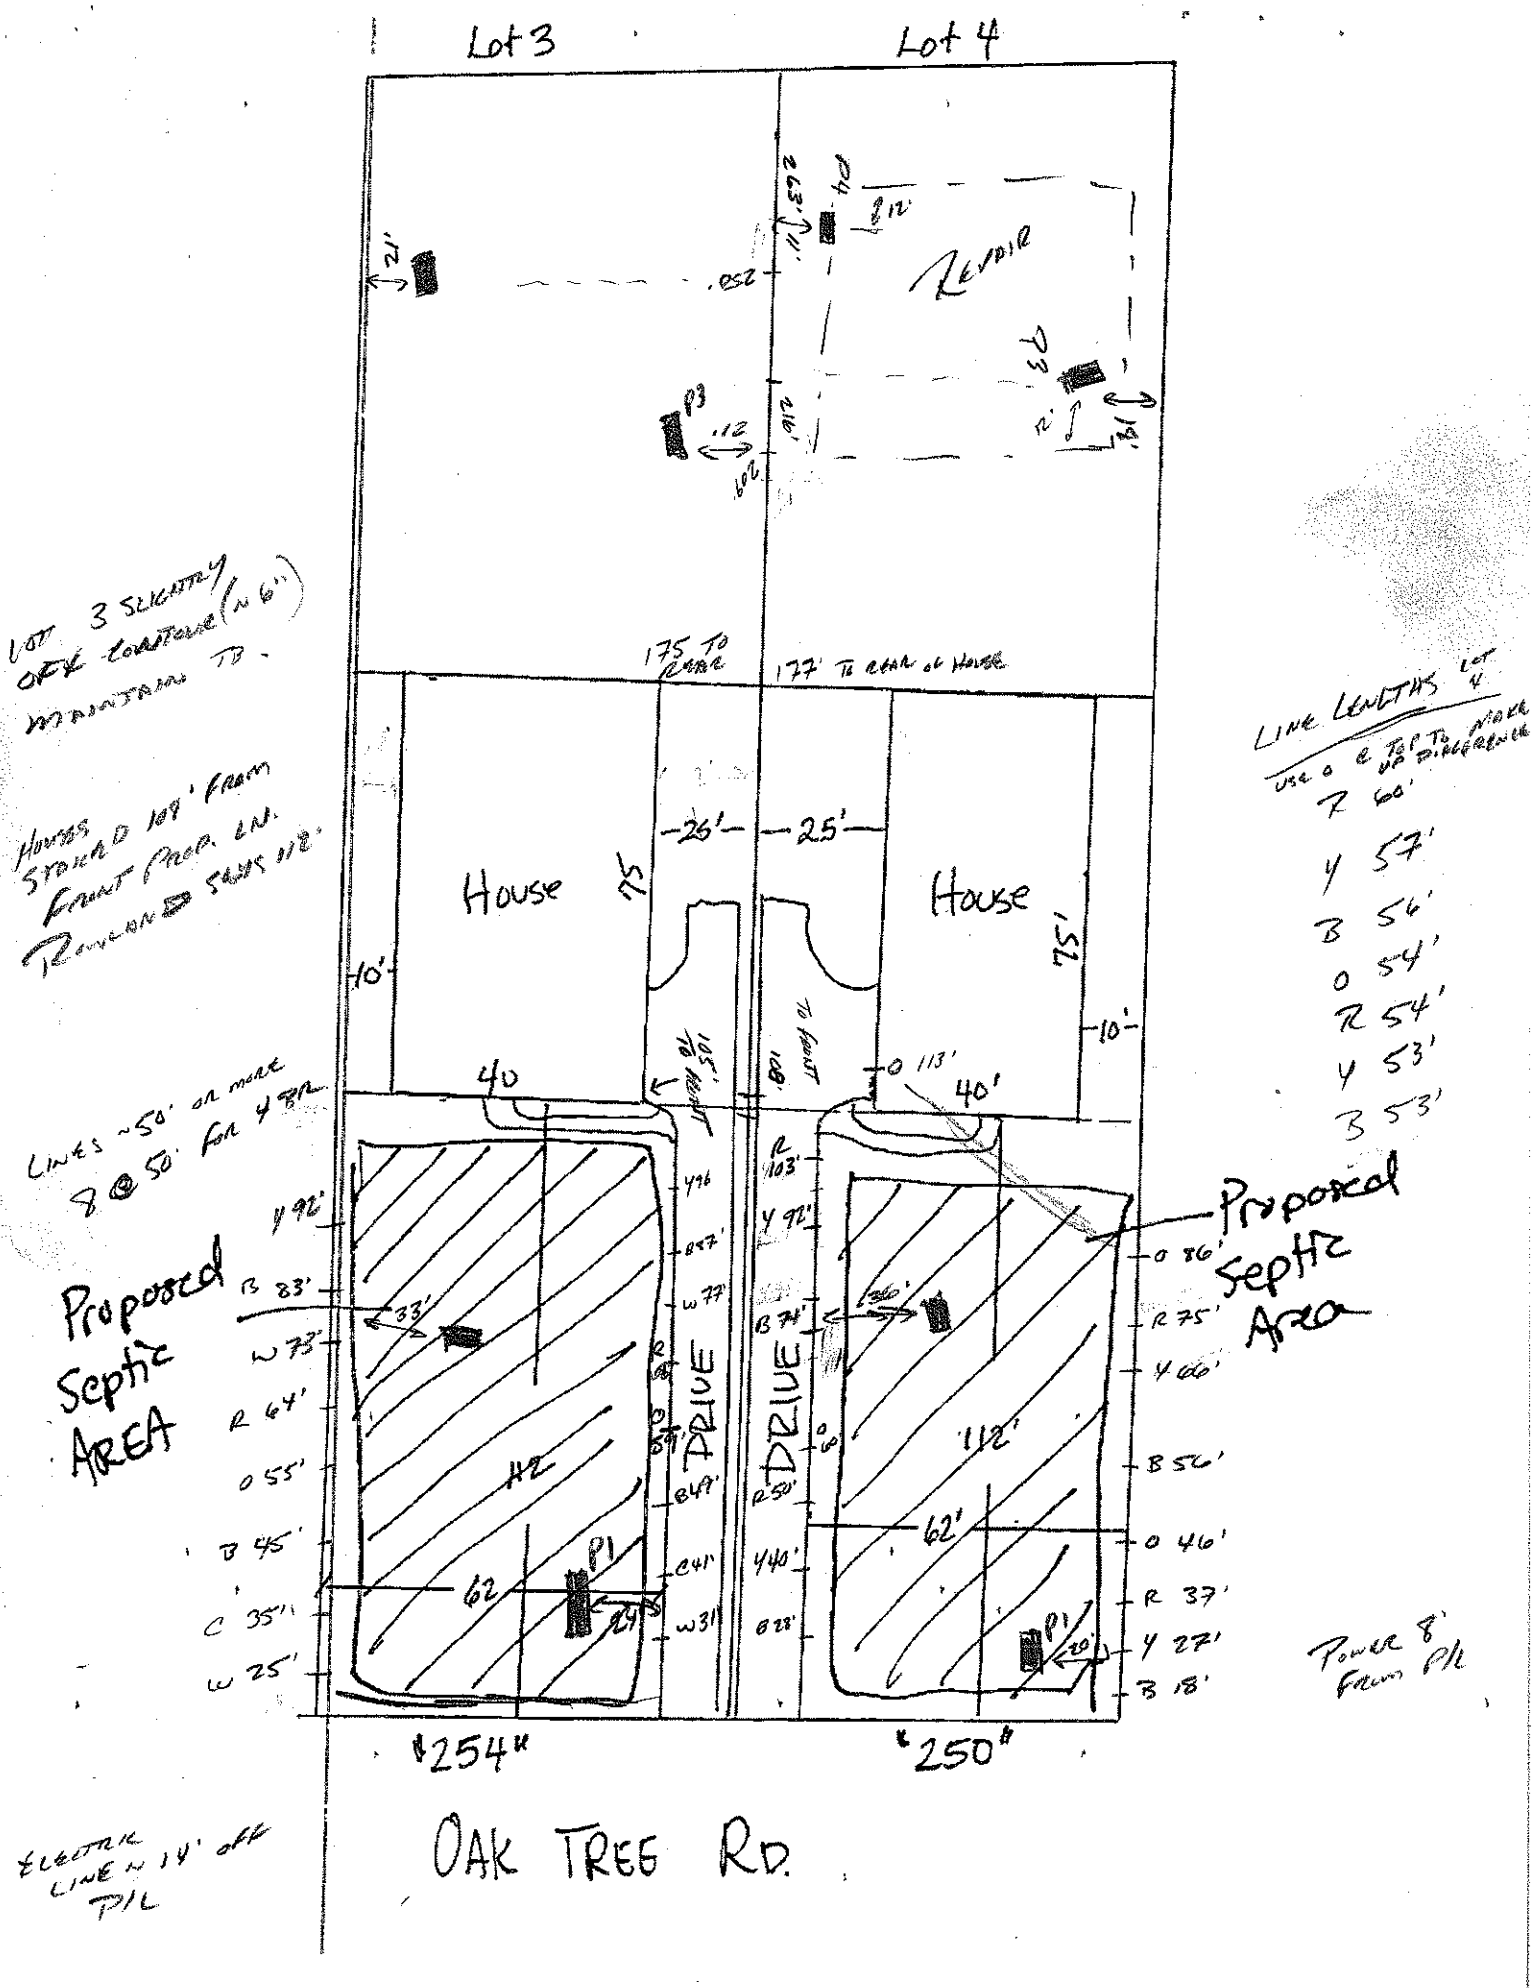
Lot 3
Lot 4
Reservoir
House
House
175
75'
-26'-
-25'-
10'
10'
40
40'
177' To rear of House
175 To rear
105' To front
108' To front
Proposed Septic AREA
Proposed Septic Area
DRIVE
DRIVE
112'
62'
62
P1
P3
"254"
"250"
OAK TREE RD.
Lot 3 slightly off corner (N 6") maintained to -
Houses staked 108' from front prop. ln. Removed since 1/12.
Lines ~50' or more @ 50' for 4 BR
Electric line N 14' off P/L
Power 8' from P/L
LINE LENGTHS LOT 4
Use a @ 75' to nearest 1/2 ft. difference
R 60'
Y 57'
B 56'
O 54'
R 54'
Y 53'
B 53'
Y 92'
B 83'
W 73'
R 64'
O 55'
B 45'
C 35'
W 25'
33'
B 74'
R 75'
Y 66'
B 56'
O 46'
R 37'
Y 27'
B 18'
R 103'
Y 92'
B 74'
O 86'
R 50'
Y 40'
B 28'
O 60'
B 49'
C 41'
W 31'
Y 96'
B 87'
W 77'
R 68'
O 59'