IREDELL COUNTY HEALTH DEPARTMENT


ENVIRONMENTAL HEALTH DIVISION

PAGE 2: ***SITE PLAN WORKSHEET***

SEE THE "SAMPLE SITE PLAN" BELOW. ***INCOMPLETE SITE PLANS WILL BE RETURNED TO YOU FOR COMPLETION AND MAY RESULT IN A DELAY IN THE ISSUANCE OF YOUR SEPTIC SYSTEM PERMIT!!!***

Place an (X) beside each item as you complete the site plan:

- ( ) **Property Line measurements are clearly identified**
- ( ) **All proposed structures are indicated**
- ( ) **Front and side setbacks from property line**
- ( ) **Preferred driveway location and well location**
- ( ) **Area you prefer your septic system to be placed**
- ( ) **North arrow, or other sufficient indicator of direction**

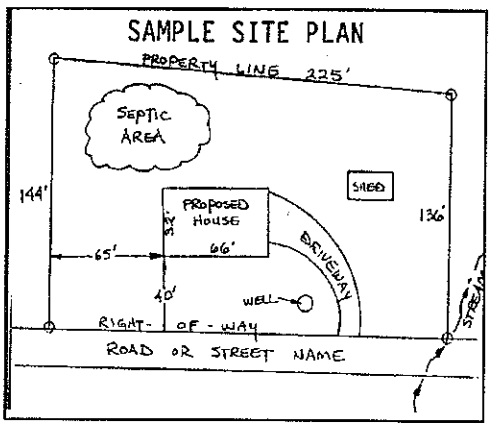

Circle N/A on the following if appropriate:

Location of septic systems and wells within 100' of your property	**N/A**
Location of easements and rights of ways on your property	**N/A**
Location of any designated wetlands on the property	**N/A**

USE THIS SPACE TO DRAW YOUR SITE PLAN

Show: proposed house or business footprint, wells, water lines, patios, pools and decks, and any other item that will occupy space on the site

See Permit

Signature: _____

Property owner or owner's legal representative signature (SIGNATURE REQUIRED)

8/27/15

DATE

IREDELL COUNTY HEALTH DEPARTMENT *ENVIRONMENTAL HEALTH DIVISION*:

SITE PLAN WORKSHEET

SEE THE "SAMPLE SITE PLAN" BELOW. *INCOMPLETE SITE PLANS WILL BE RETURNED TO YOU FOR COMPLETION AND MAY RESULT IN A DELAY IN THE ISSUANCE OF YOUR SEPTIC SYSTEM PERMIT*!!!

Place an (X) beside each item as you complete the site plan:

__✓__ Property Line measurements are clearly identified... __✓__ All proposed structures are indicated...

SHOW: proposed house or business footprint, wells, water lines, patios, pools and decks, and any other item that will occupy space on the site


__✓__ Front and side setbacks from property line... __✓__ Preferred driveway location and configuration, preferred well location...

____ Area you prefer your septic system to be placed... __✓__ North arrow, or other sufficient indicator of direction...

Circle N/A on the following if appropriate:

__NA__ Location of septic systems and wells within 100' of your property... N/A

____ Location of easements and rights of ways on your property... N/A ____ Location of any designated wetlands on the property... N/A

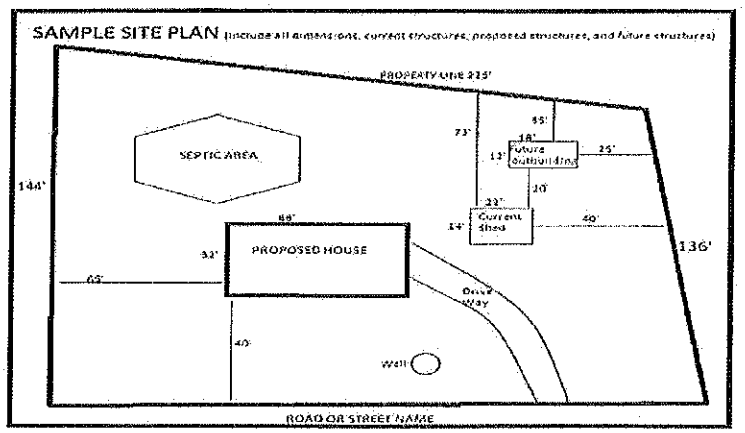


USE THIS SPACE TO DRAW YOUR SITE PLAN

See attached

Signature: _____ 05/27/15

REQUIRED property owner or owner's legal representative signature. DATE

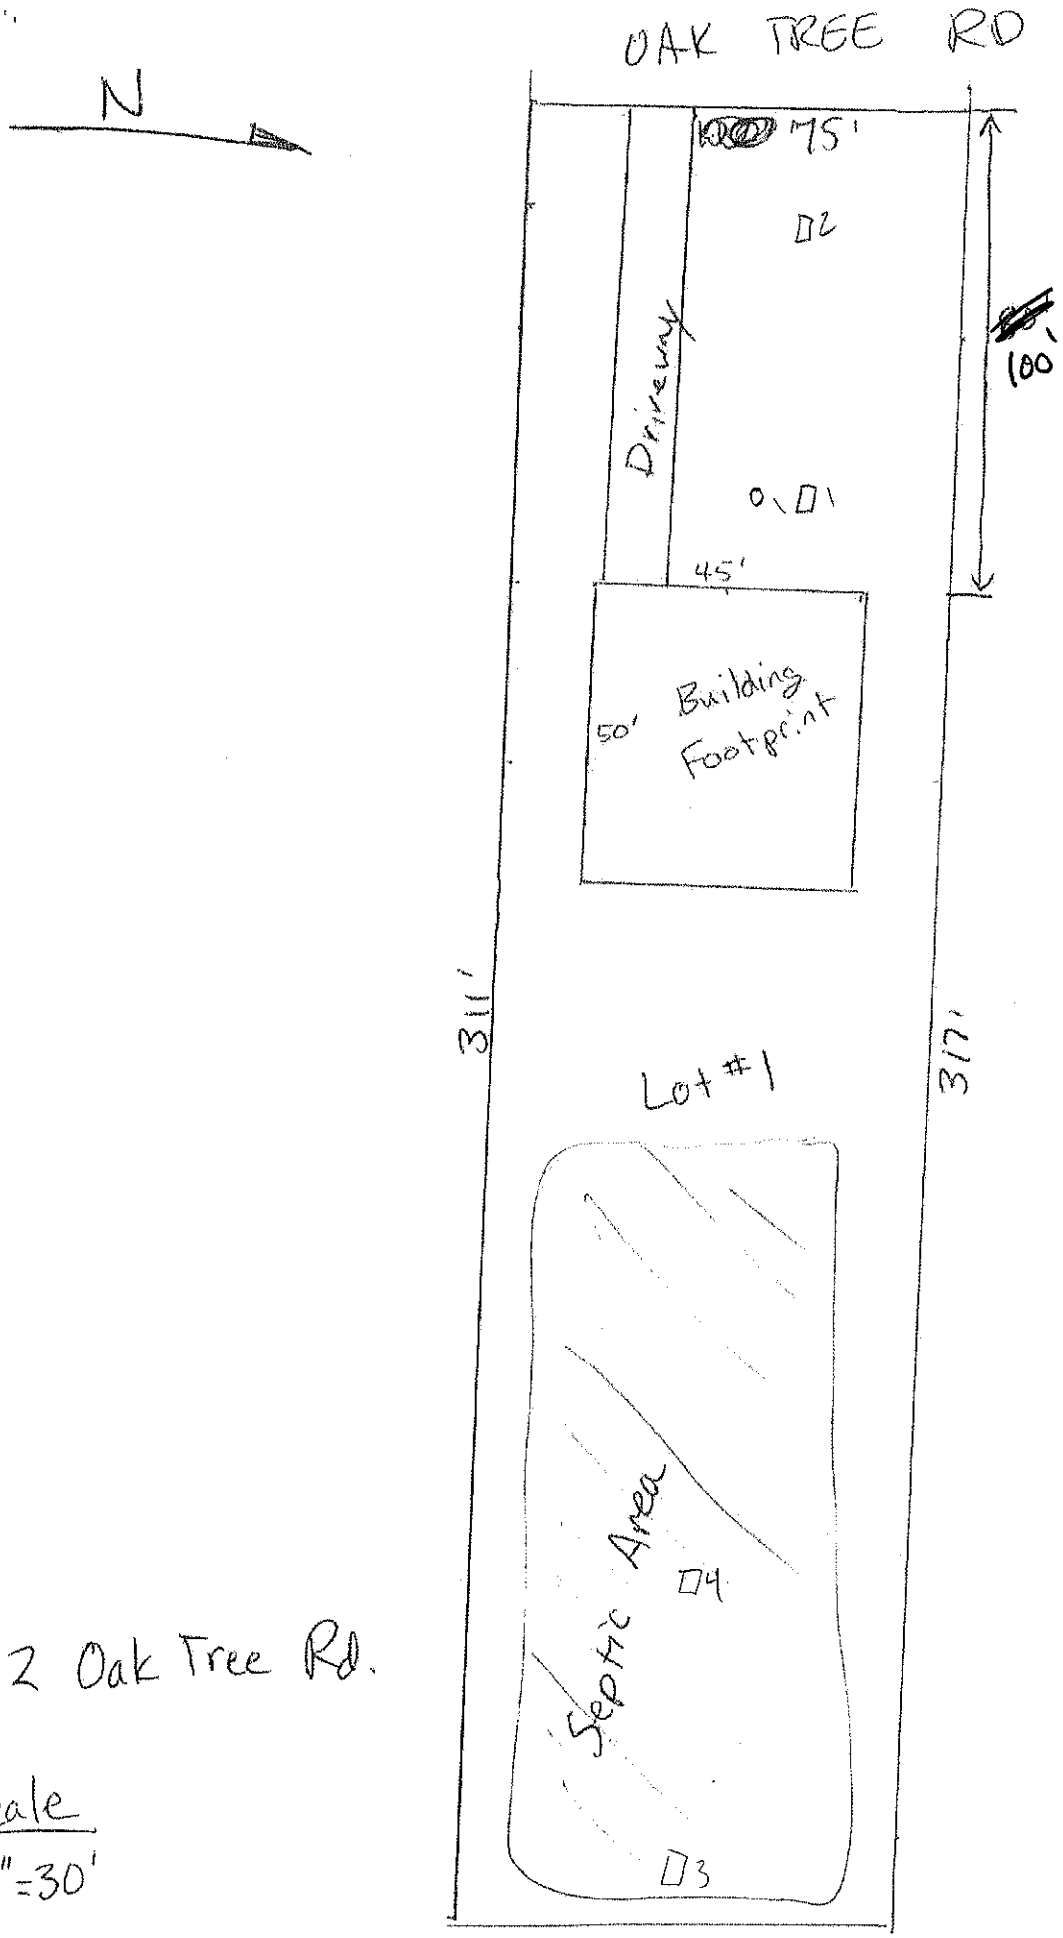

262 Oak Tree Rd.

Scale
1"=30'