IREDELL COUNTY HEATLH DEPARTMENT

PAGE 2: *SITE PLAN WORKSHEET*

SEE THE SAMPLE SITE PLAN BELOW. INCOMPLETE SITE PLANS WILL BE RETURNED TO YOU FOR COMPLETION AND MAY RESULT IN A DELAY IN THE ISSUANCE OF YOUR SEPTIC SYSTEM PERMIT!!!

Place an (X) beside each item as you complete the site plan:

- ✓ **Property Line measurements are clearly identified…**
- ✓ **All proposed structures are indicated…**
- ✓ ***SHOW: proposed house or business footprint, wells, water lines, patios, pools and decks, and any other item that will occupy space on the site***
- ✓ **Front and side setbacks from property line…**
- ✓ **Preferred driveway location and configuration, preferred well location…**
- ✓ **Area you prefer your septic system to be placed…**
- ___ **North arrow, or other sufficient indicator of direction…**

Circle N/A on the following if appropriate:


- ✓ **Location of septic systems and wells within 100' of your property… N/A**
- ✓ **Location of easements and rights of ways on your property… N/A**
- N/A **Location of any designated wetlands on the property… N/A**


Signature: Helen Reece
Property owner or owner's legal representative signature (SIGNATURE REQUIRED)

6/25/08
DATE

USE THIS SPACE TO DRAW YOUR SITE PLAN

See attached site plan

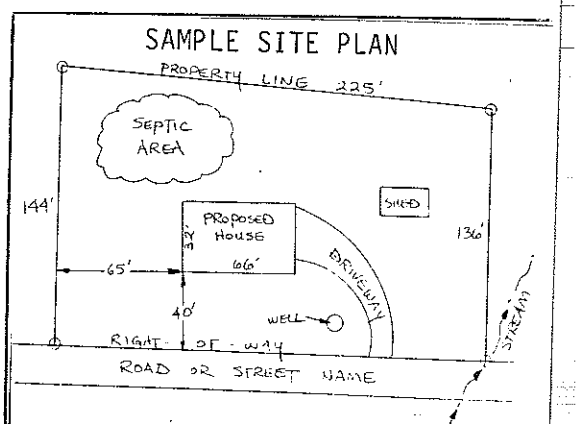

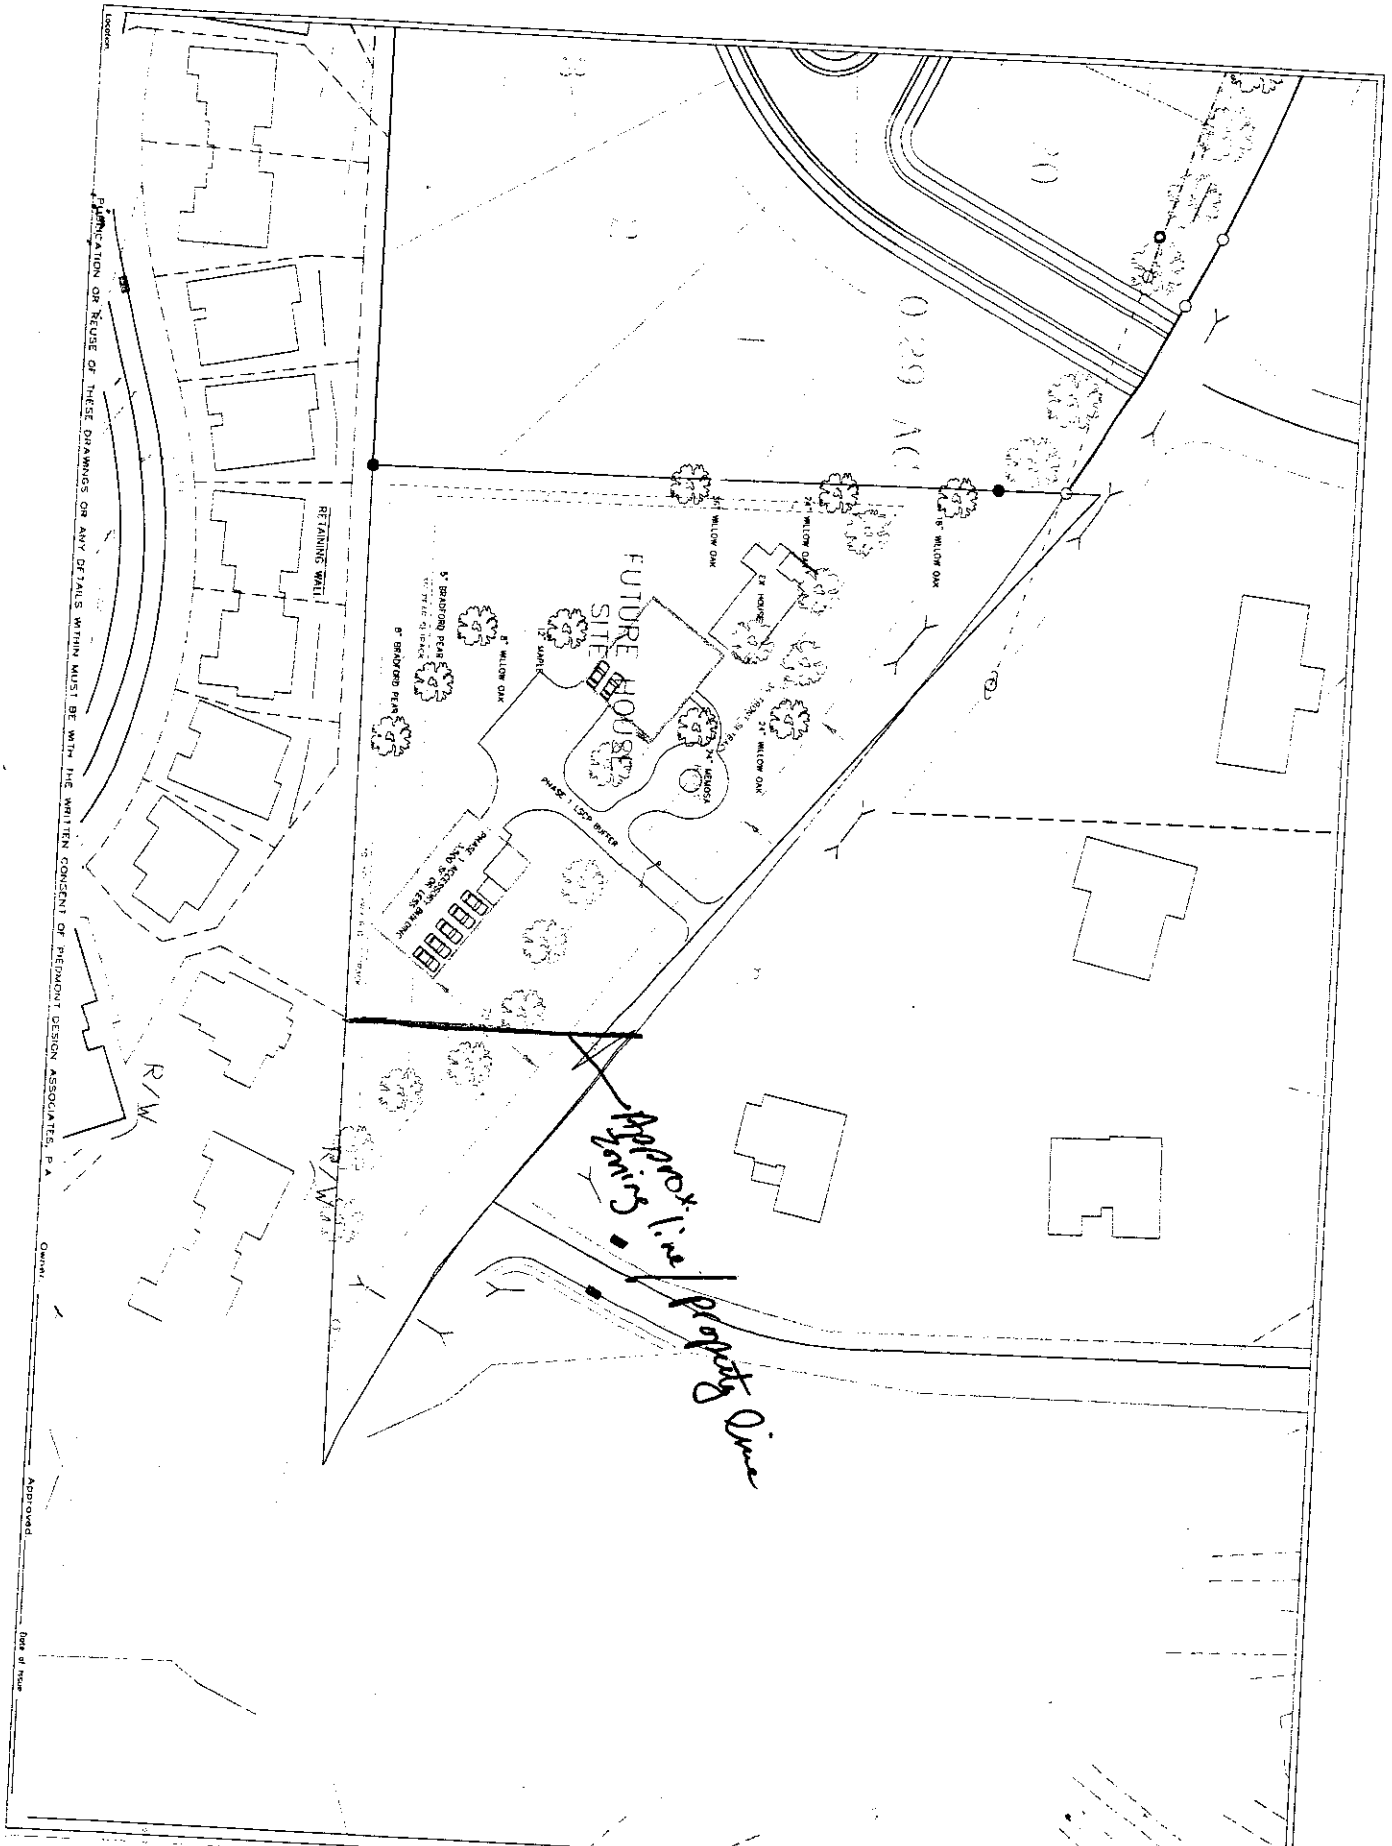

SITE SKETCH PLAN
RESIDENTIAL STORAGE BLDG
179 OAK TREE RD.
MOORESVILLE, NC 28117

PREPARED FOR: MIKE REESE

SK-1

6/10/08
1" = 30'
2' CONTOURS
DAB
09-01-04
09-05-04

Suite 101 Westfield Center, 125 East Plaza Drive
Mooresville, North Carolina 28115
Phone (704) 664-7850 Fax (704) 664-1578 www.pdapa.com

PUBLICATION OR REUSE OF THESE DRAWINGS OR ANY DETAILS WITHIN MUST BE WITH THE WRITTEN CONSENT OF PIEDMONT DESIGN ASSOCIATES, P.A.

Location

Owner

Approved

Date of Issue