
John Webster – original owner?
Daffelter built house — property
10 years

IREDELL COUNTY HEALTH DEPARTMENT
ENVIRONMENTAL HEALTH DIVISION
Application For Improvement Permit
Site Plan Form

INSTRUCTIONS TO APPLICANT: (Items in Parentheses are to be performed by DEVELOPERS ONLY)


All property corners must be staked and flagged with dimensions matching those shown on an approved final (preliminary) plat (**and** proposed house dimensions must be staked and flagged) before the Iredell County Health Department can begin review work on this proposed site. An application for an Improvement Permit is considered complete **only** when this site plan form is completed, signed, and attached to the application form.

As Close To Scale As Is Possible: 1. Draw in the proposed lot showing **all** proposed lot dimensions and orientation to proposed streets or roads. 2. Draw in the proposed structure showing dimensions and distances to property lines (include decks, walkways, etc.). E. Draw in the proposed driveway location. 4. Draw in all wells, both existing and proposed, including those on adjacent property (if known). 5. Draw in any other structure ie. sheds, outbuildings, pools, etc. which will occupy space on the proposed lot.

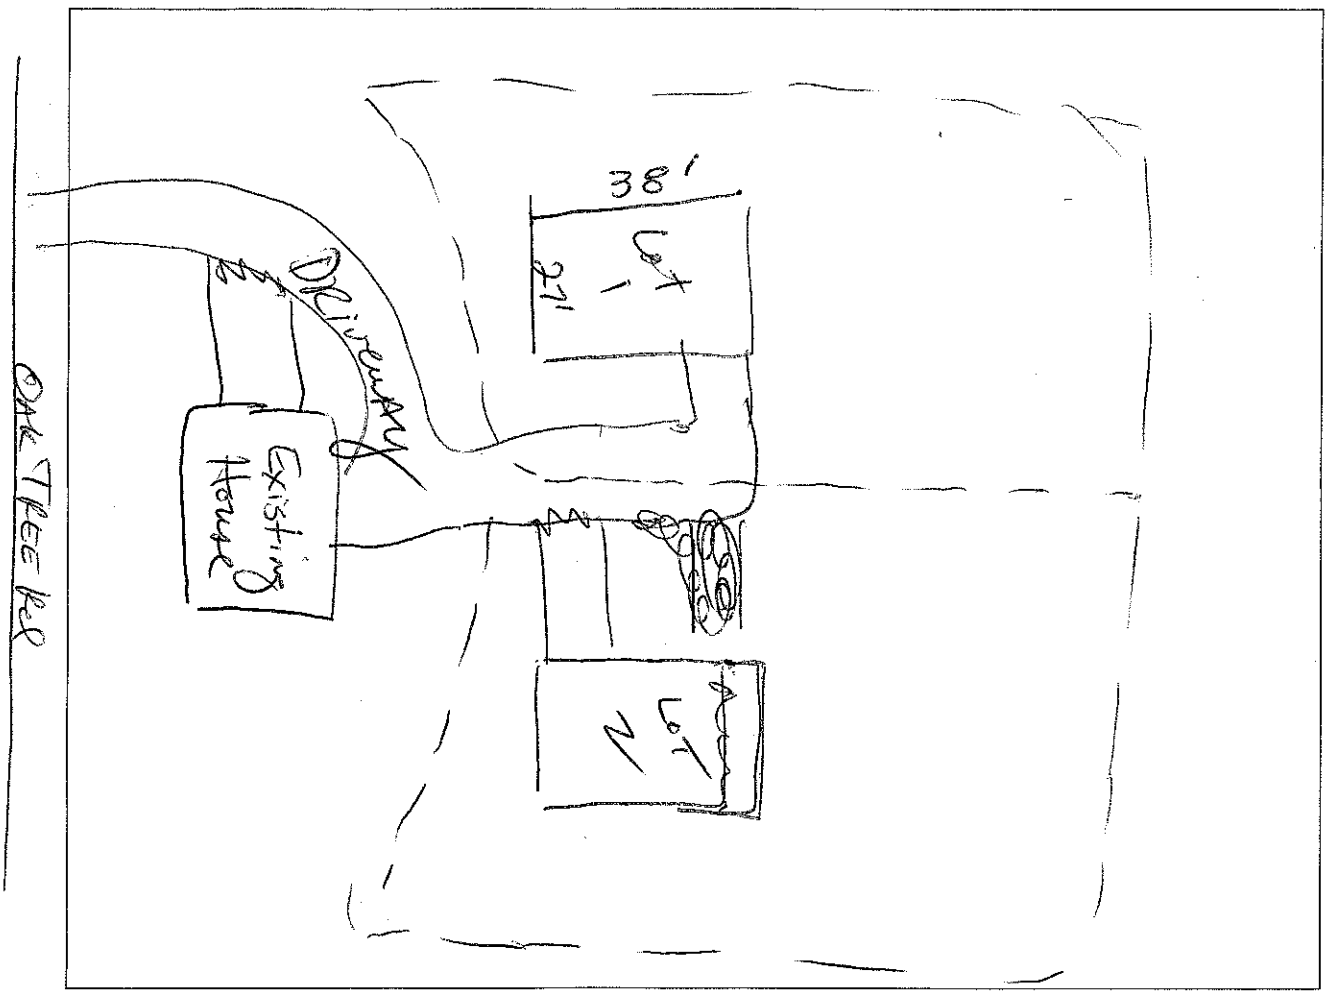

I hereby convenant that the above representation is correct to the best of my knowledge and ability.

_____Date_____SIGNATURE OF OWNER/AUTHORIZED AGENT

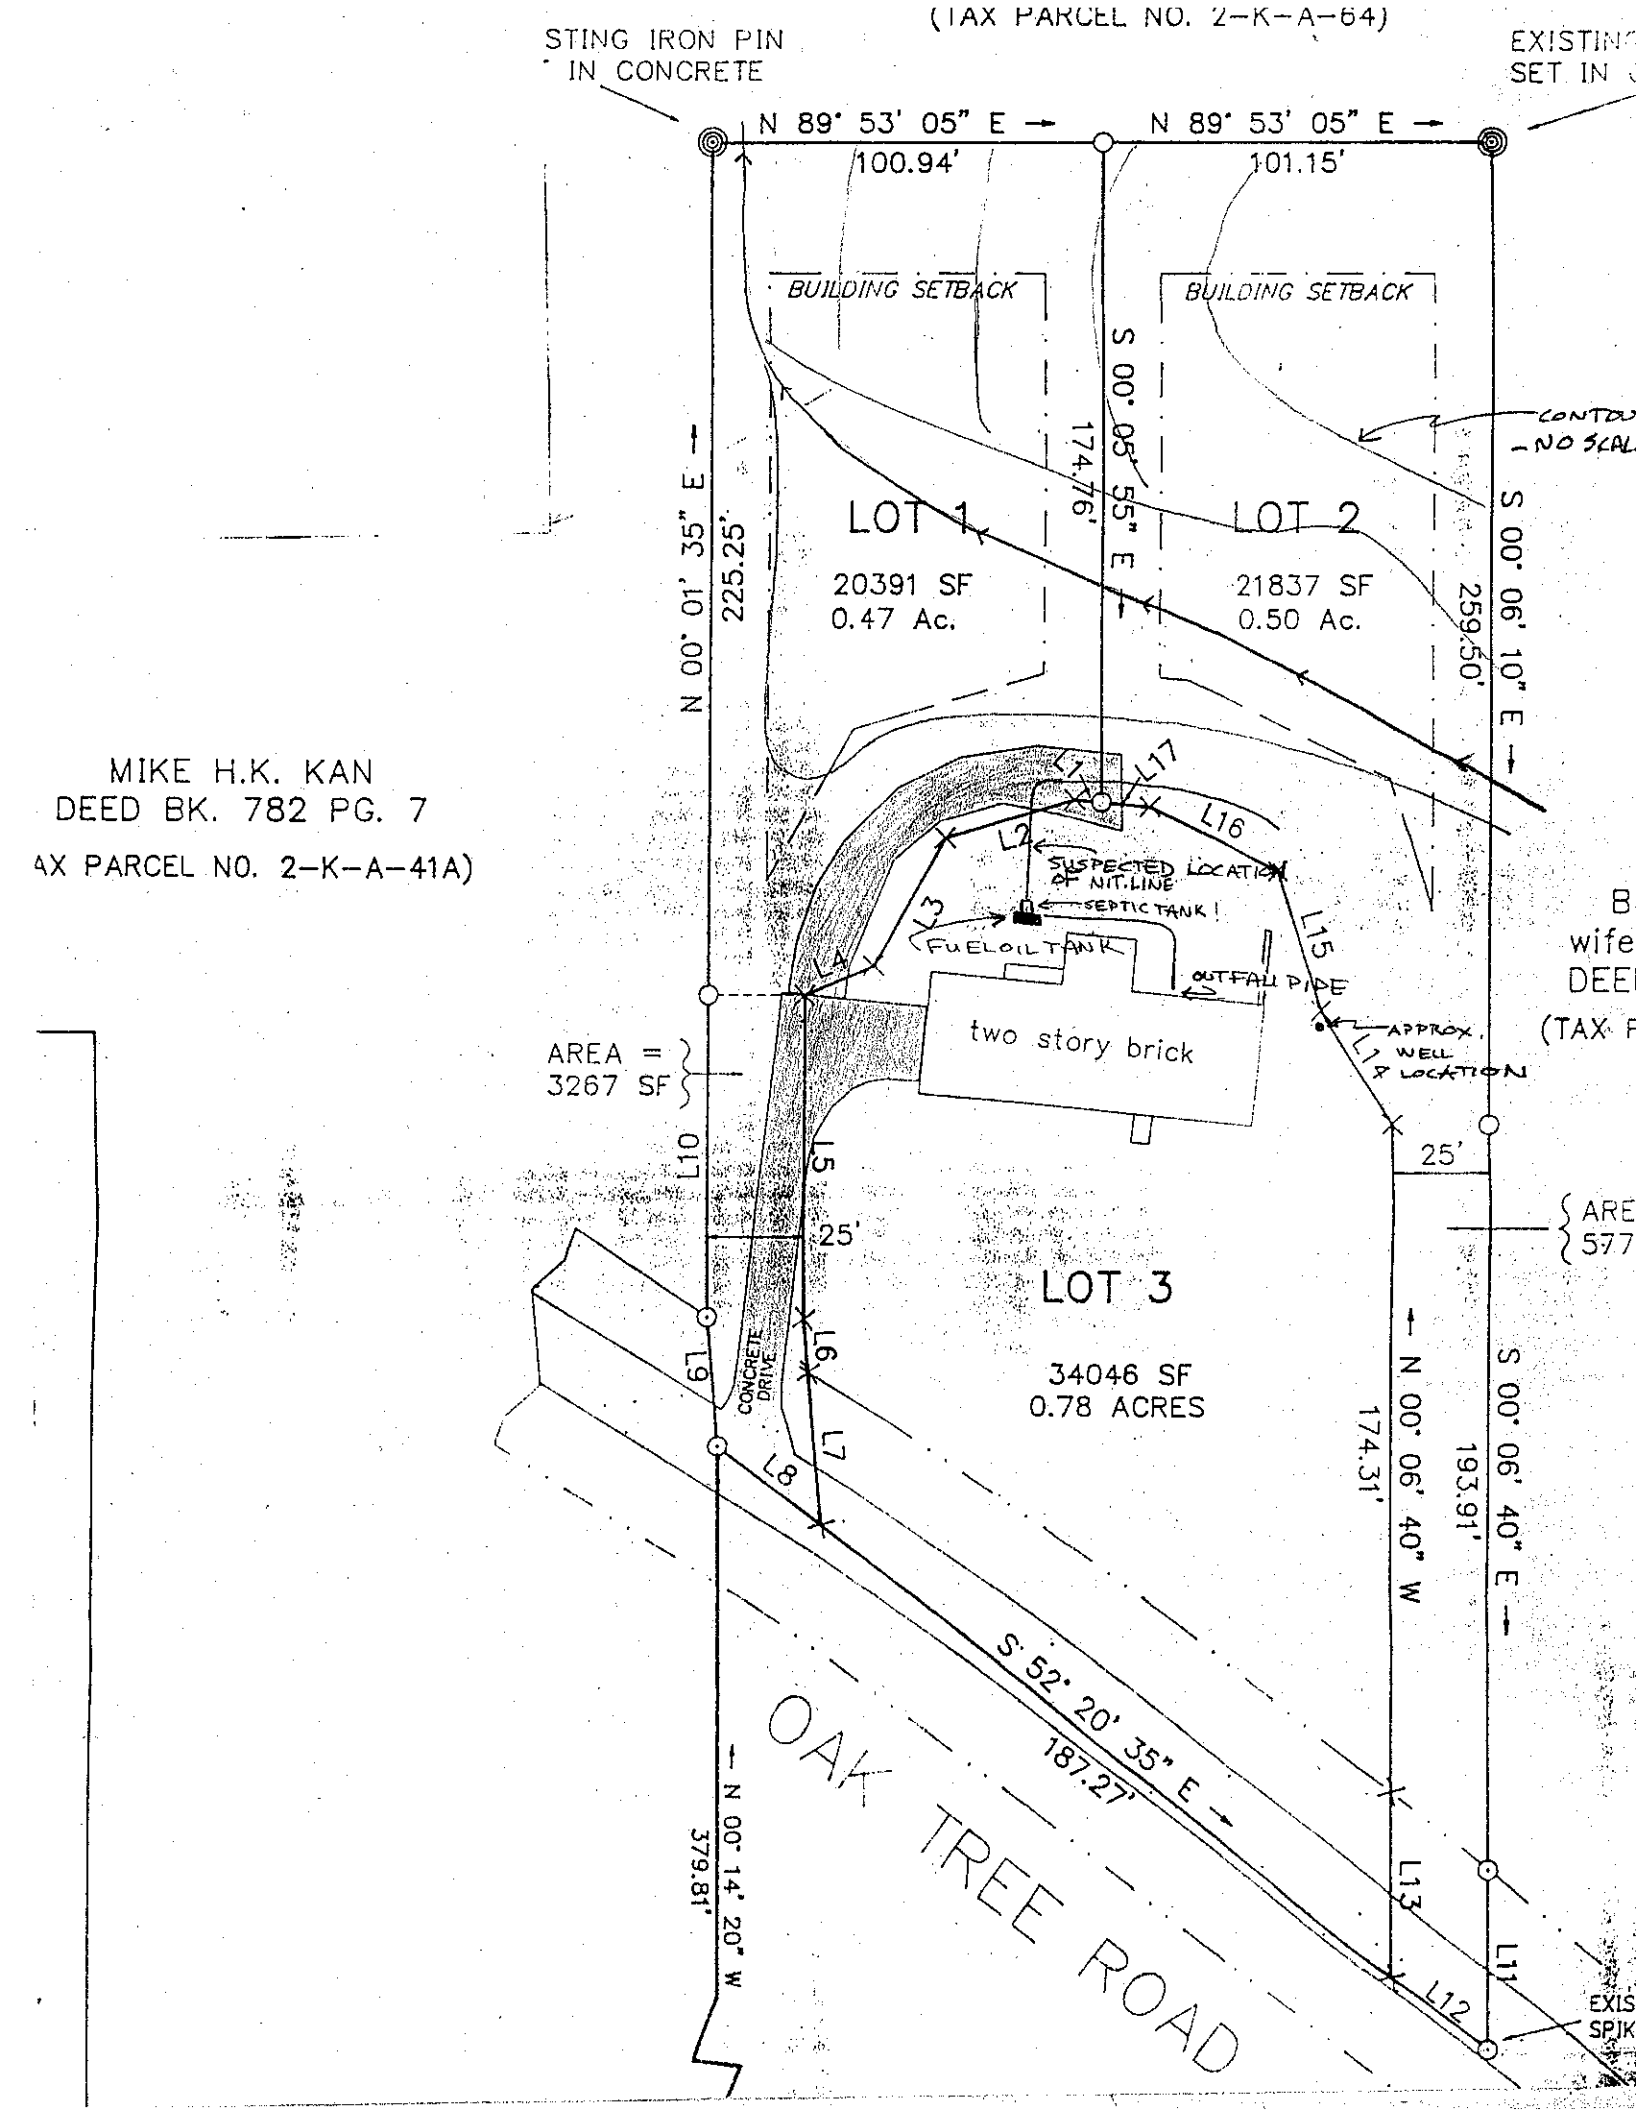
(TAX PARCEL NO. 2-K-A-64)
STING IRON PIN
IN CONCRETE
EXISTIN
SET IN
N 89° 53' 05" E
100.94'
N 89° 53' 05" E
101.15'
BUILDING SETBACK
BUILDING SETBACK
S 00° 05' 55" E
174.76'
CONTOU
- NO SCAL
S 00° 06' 10" E
259.50'
N 00° 01' 35" E
225.25'
LOT 1
20391 SF
0.47 Ac.
LOT 2
21837 SF
0.50 Ac.
MIKE H.K. KAN
DEED BK. 782 PG. 7
AX PARCEL NO. 2-K-A-41A)
L1
L17
L16
L2
SUSPECTED LOCATION
OF NIT. LINE
SEPTIC TANK!
L3
FUEL OIL TANK
L4
L15
OUTFALL PIPE
APPROX.
WELL
LOCATION
two story brick
AREA =
3267 SF
L10
L5
25'
25'
LOT 3
34046 SF
0.78 ACRES
L9
CONCRETE
DRIVE
L6
L7
L8
N 00° 06' 40" W
174.31'
S 00° 06' 40" E
193.91'
S 52° 20' 35" E
187.27'
N 00° 14' 20" W
379.81'
L13
L12
L11
OAK TREE ROAD