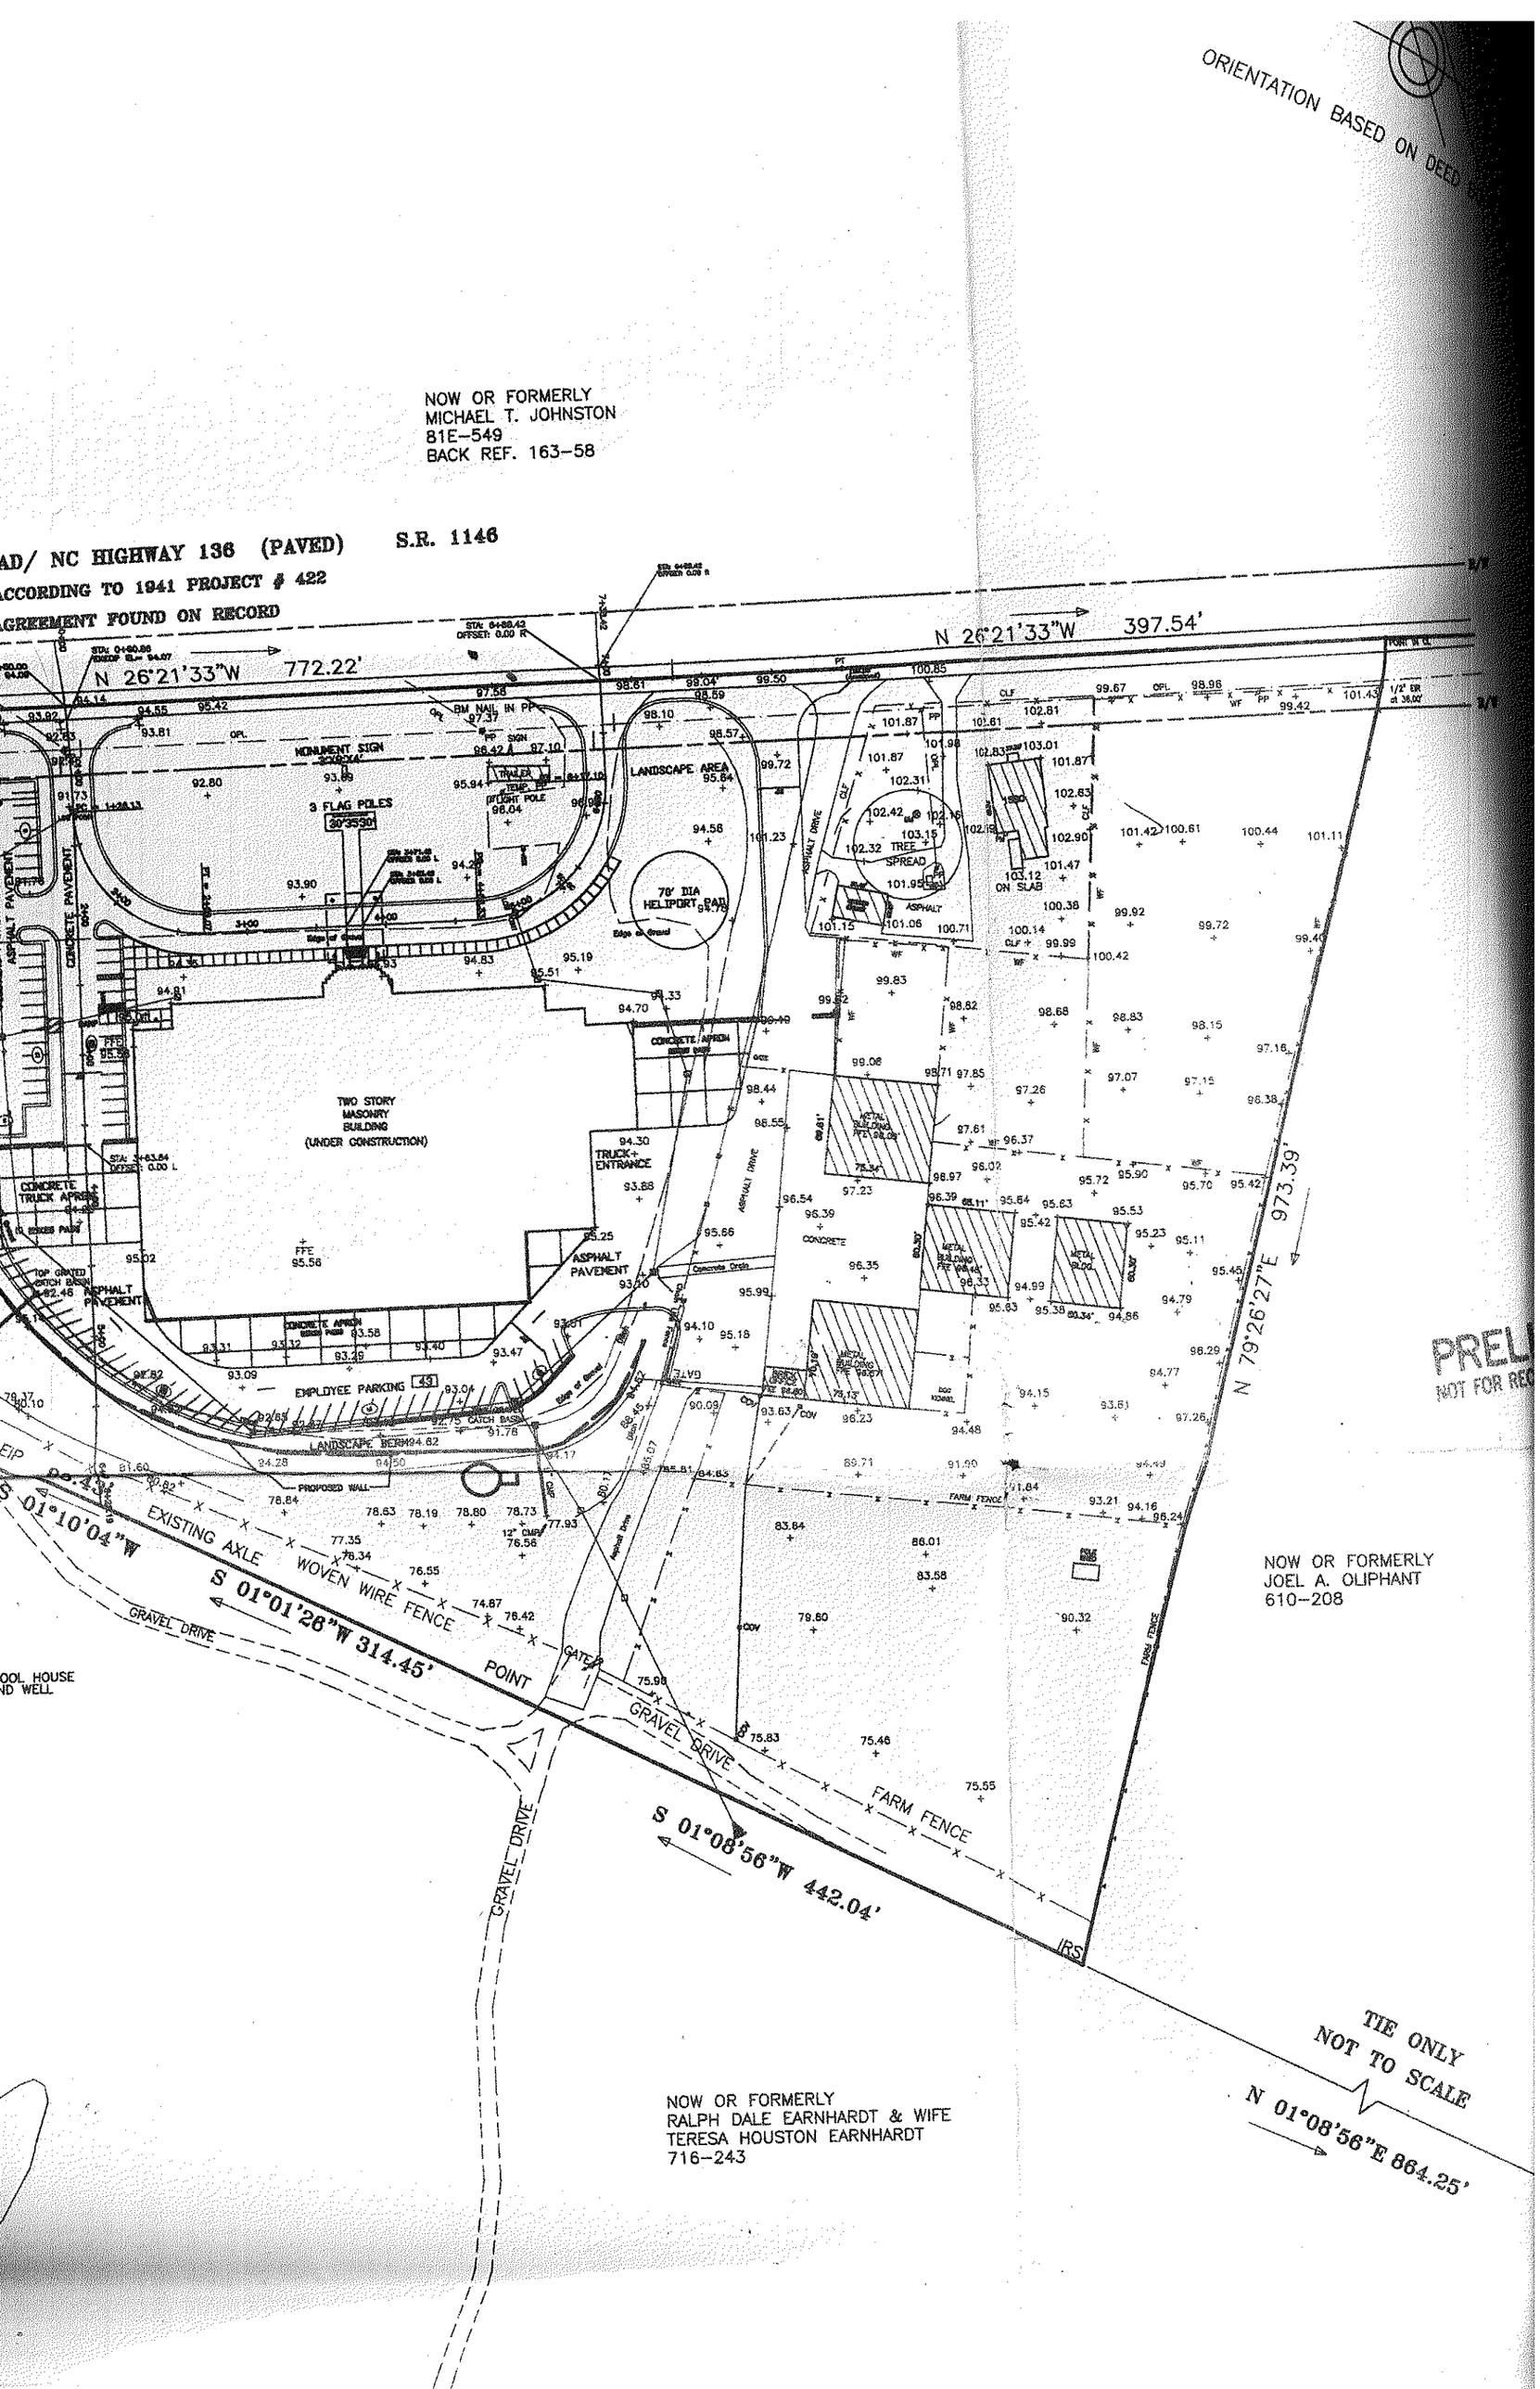

ORIENTATION BASED ON DEED
NOW OR FORMERLY
MICHAEL T. JOHNSTON
81E-549
BACK REF. 163-58
AD/ NC HIGHWAY 136 (PAVED)
S.R. 1146
CCORDING TO 1941 PROJECT # 422
GREEMENT FOUND ON RECORD
N 26°21'33"W 772.22'
N 26°21'33"W 397.54'
BM NAIL IN PP
MONUMENT SIGN
3 FLAG POLES
LANDSCAPE AREA
70' DIA HELIPORT PAD
TWO STORY MASONRY BUILDING (UNDER CONSTRUCTION)
TRUCK ENTRANCE
ASPHALT PAVEMENT
CONCRETE TRUCK APRON
EMPLOYEE PARKING
LANDSCAPE BERM
PROPOSED WALL
EXISTING AXLE WOVEN WIRE FENCE
GRAVEL DRIVE
POINT
GATE
FARM FENCE
N 79°26'27"E 973.39'
S 01°10'04"W
S 01°01'26"W 314.45'
S 01°08'56"W 442.04'
N 01°08'56"E 864.25'
TIE ONLY
NOT TO SCALE
NOW OR FORMERLY
JOEL A. OLIPHANT
610-208
NOW OR FORMERLY
RALPH DALE EARNHARDT & WIFE
TERESA HOUSTON EARNHARDT
716-243
OOL HOUSE
ND WELL
PRELI
NOT FOR REC

L-1	N 89°17'59"W	106.93'
L-2	N09°13'09"W	80.44'
L-3	N11°12'49"W	61.99'
L-4	N12°50'34"W	68.25'
L-5	N15°25'27"W	96.37'
L-6	N18°58'50"W	96.68'
L-7	N21°36'38"W	107.53'

NOW OR FORMERLY
RALPH DALE EARNHARDT
845-190

NOW OR FORMERLY
THOMAS EDISEL BOWLES, JR
747-854

PROPOSED DRIVE

PROPOSED FENCE

OPL

160.35'

N 24°38'21"W

N 28°04'18"W 180

L-6

L-7

L-8

S 74°46'18"W 431.31'

S 22°20'22"E 211.05'

IRS

GRAVEL DRIVE

24" CMP

18" CMP

WIRE FENCE

POND

R/W

S 87°49'60"E 990.37'

DUKE POWER COMPANY
RIGHT OF WAY
539-333

N 88°18'07"W 606.61'

S 06°13'20"W 350.53'

S 01°36'58"W 391.02'

N 89°17'59"W 421.36'

1 STORY BLOCK & FRAME CHICKEN HOUSE

WELL

GRAVEL

ASPHALT

CONCRETE

UGP

PB

SB

MOBILE HOME

SAT. DISH

WOVEN WIRE FENCE

GRAVEL DRIVE

PROPOSED FENCE

GATE

90.0'

250.0'

METAL & MASONRY BUILDING

CONCRETE

CHAIN LINK FENCE

SEPTIC TANK

PB ON CONC. SLAB

1" EIR


SAMPLE ROAD (GRAVEL) 60' R/W


S.R. 1143

(704) 878-9661

NOW OR FORMERLY
MICHAEL T. JOHNSTON
81E-549
BACK REF. 163-58

CODDLE CREEK ROAD/ NC HIGHWAY 136 (PAVED) S.R. 1146
100' R/W ACCORDING TO 1941 PROJECT # 422
NO R/W AGREEMENT FOUND ON RECORD

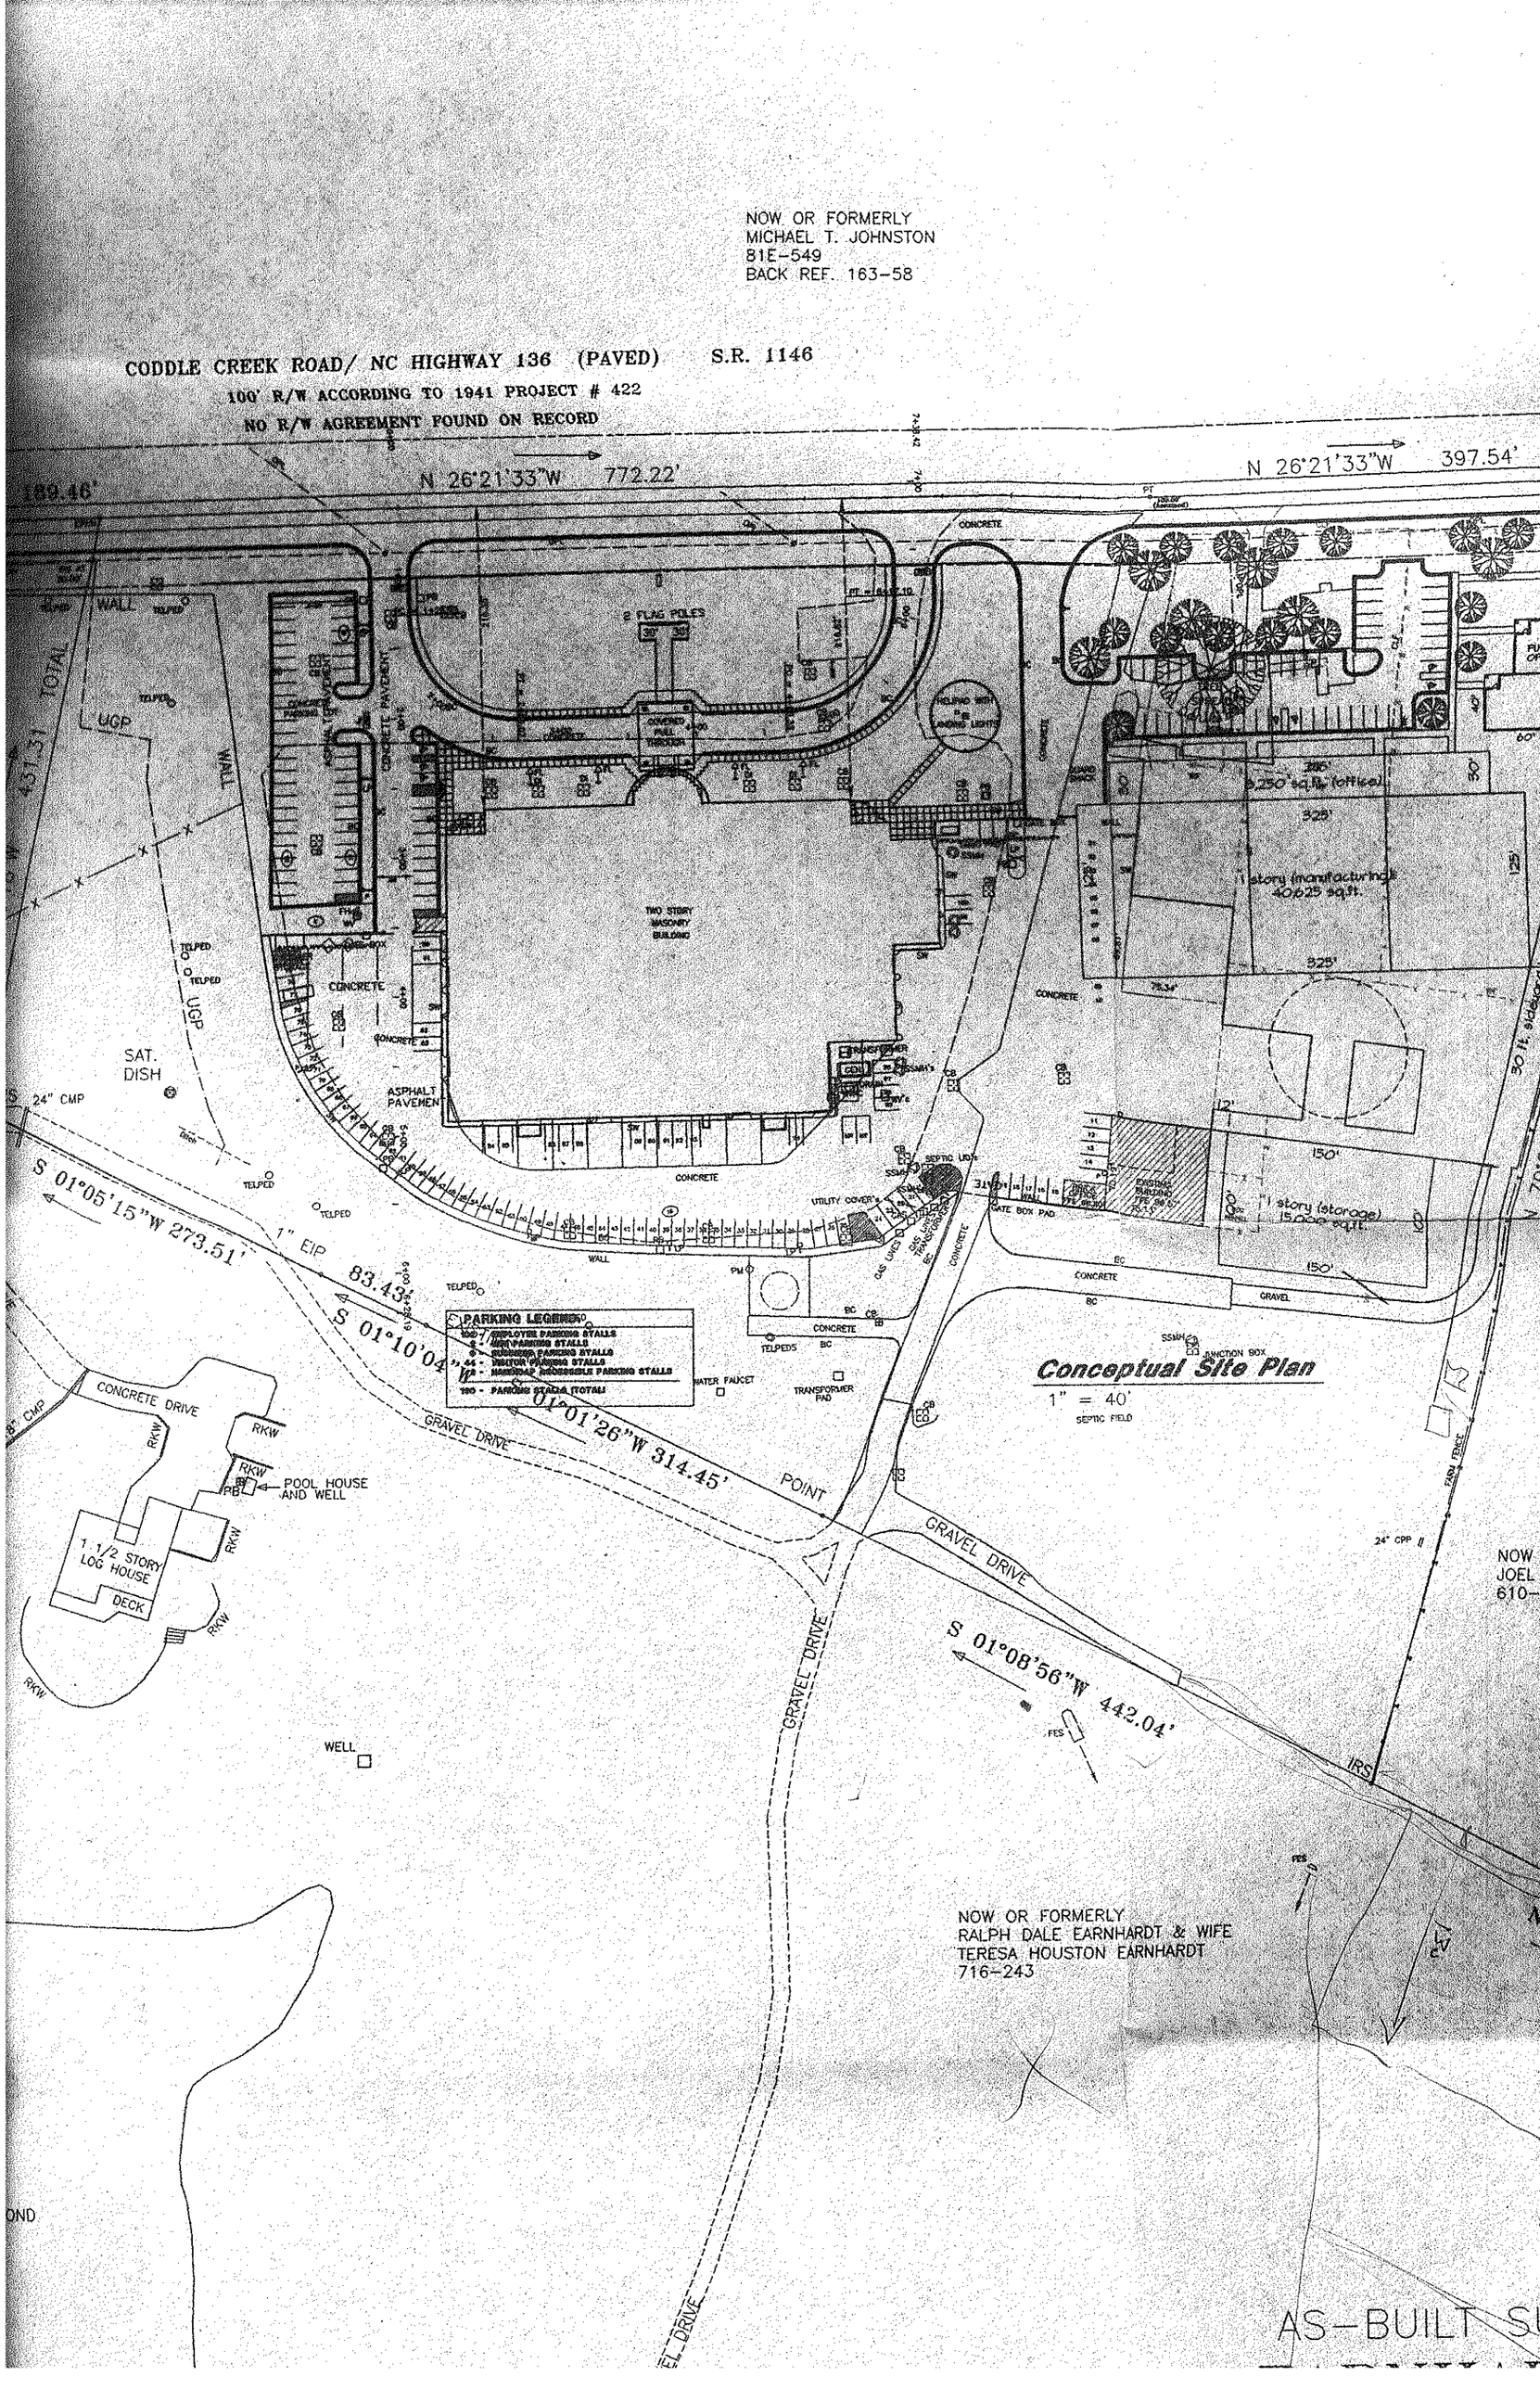

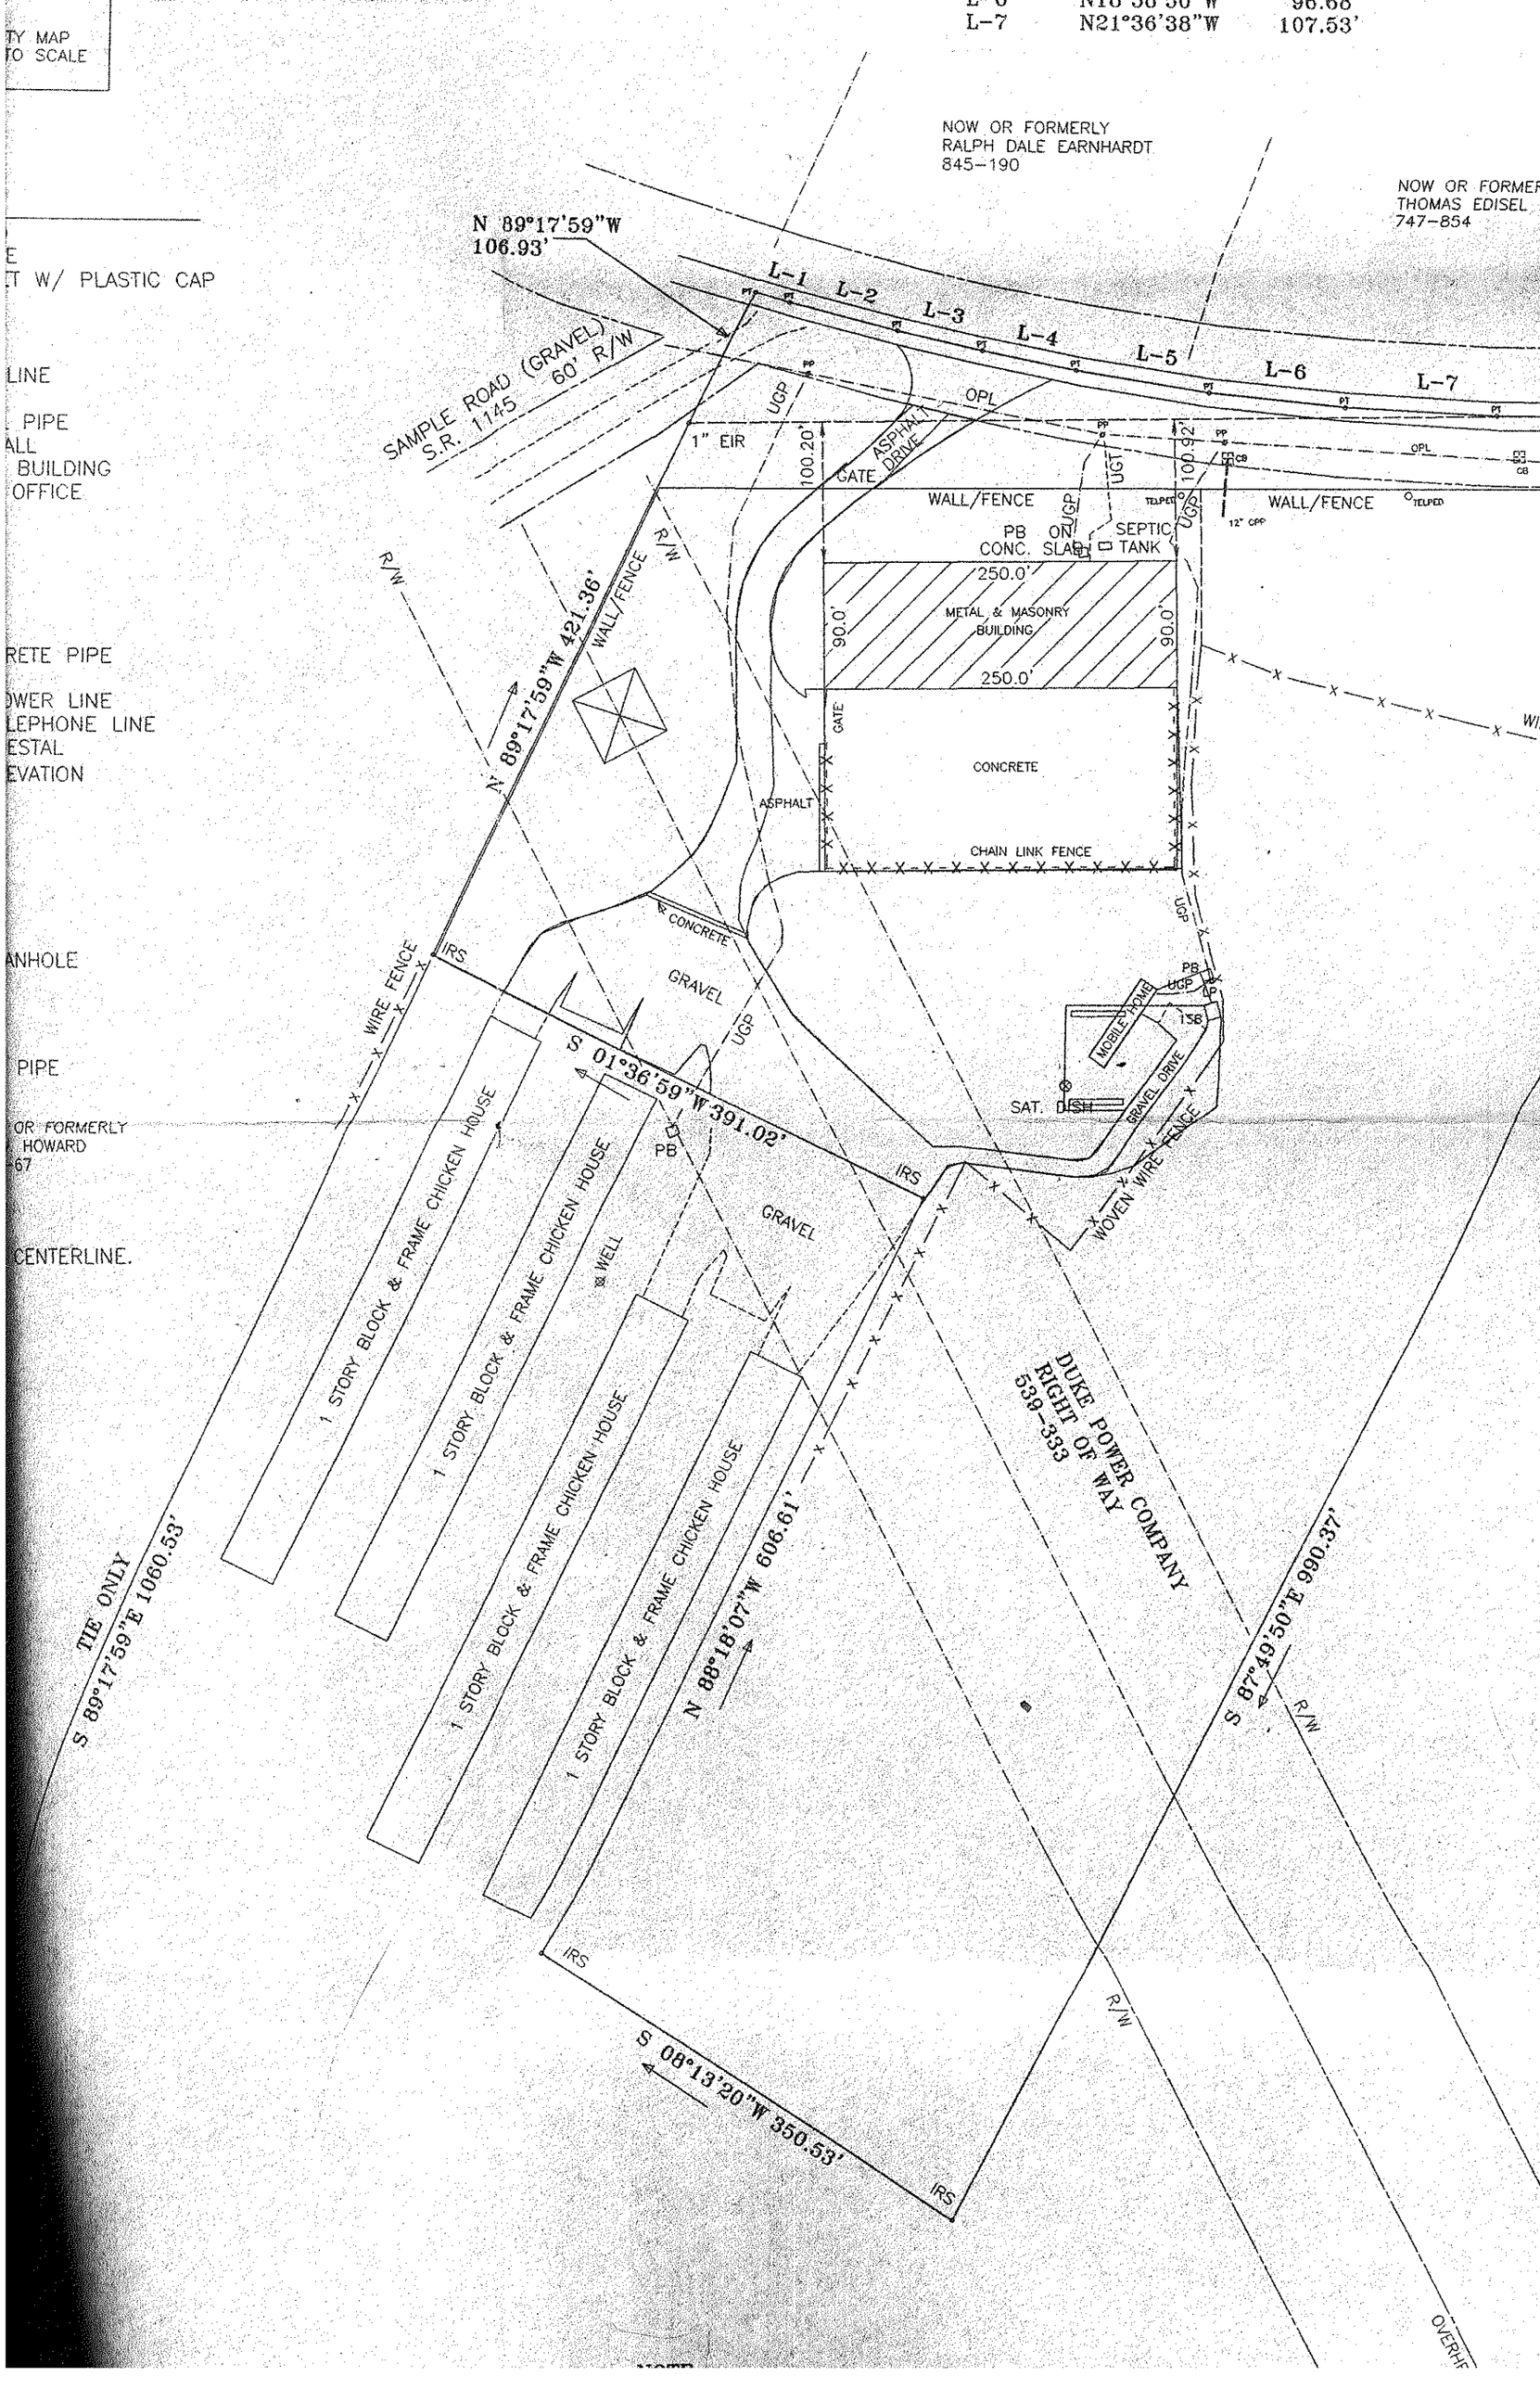
L-6 N18°38'30"W 96.68'
L-7 N21°36'38"W 107.53'
NOW OR FORMERLY
RALPH DALE EARNHARDT
845-190
NOW OR FORMER
THOMAS EDISEL
747-854
N 89°17'59"W
106.93'
L-1
L-2
L-3
L-4
L-5
L-6
L-7
SAMPLE ROAD (GRAVEL)
S.R. 1145
60' R/W
UGP
OPL
1" EIR
100.20'
ASPHALT DRIVE
GATE
100.92'
WALL/FENCE
PB ON CONC. SLAB
SEPTIC TANK
12" CPP
R/W
N 89°17'59"W 421.36'
WALL/FENCE
250.0'
METAL & MASONRY BUILDING
90.0'
250.0'
GATE
CONCRETE
ASPHALT
CHAIN LINK FENCE
CONCRETE
IRS
WIRE FENCE
GRAVEL
S 01°36'59"W 391.02'
PB
MOBILE HOME
ISB
SAT. DISH
GRAVEL DRIVE
WOVEN WIRE FENCE
1 STORY BLOCK & FRAME CHICKEN HOUSE
1 STORY BLOCK & FRAME CHICKEN HOUSE
WELL
1 STORY BLOCK & FRAME CHICKEN HOUSE
1 STORY BLOCK & FRAME CHICKEN HOUSE
N 88°18'07"W 606.61'
DUKE POWER COMPANY
RIGHT OF WAY
539-333
S 87°49'50"E 990.37'
R/W
TIE ONLY
S 89°17'59"E 1060.53'
S 08°13'20"W 350.53'
IRS
R/W
OVERHE
TY MAP
TO SCALE
E
T W/ PLASTIC CAP
LINE
PIPE
ALL
BUILDING
OFFICE
RETE PIPE
WER LINE
LEPHONE LINE
ESTAL
EVATION
ANHOLE
PIPE
OR FORMERLY
HOWARD
67
CENTERLINE.