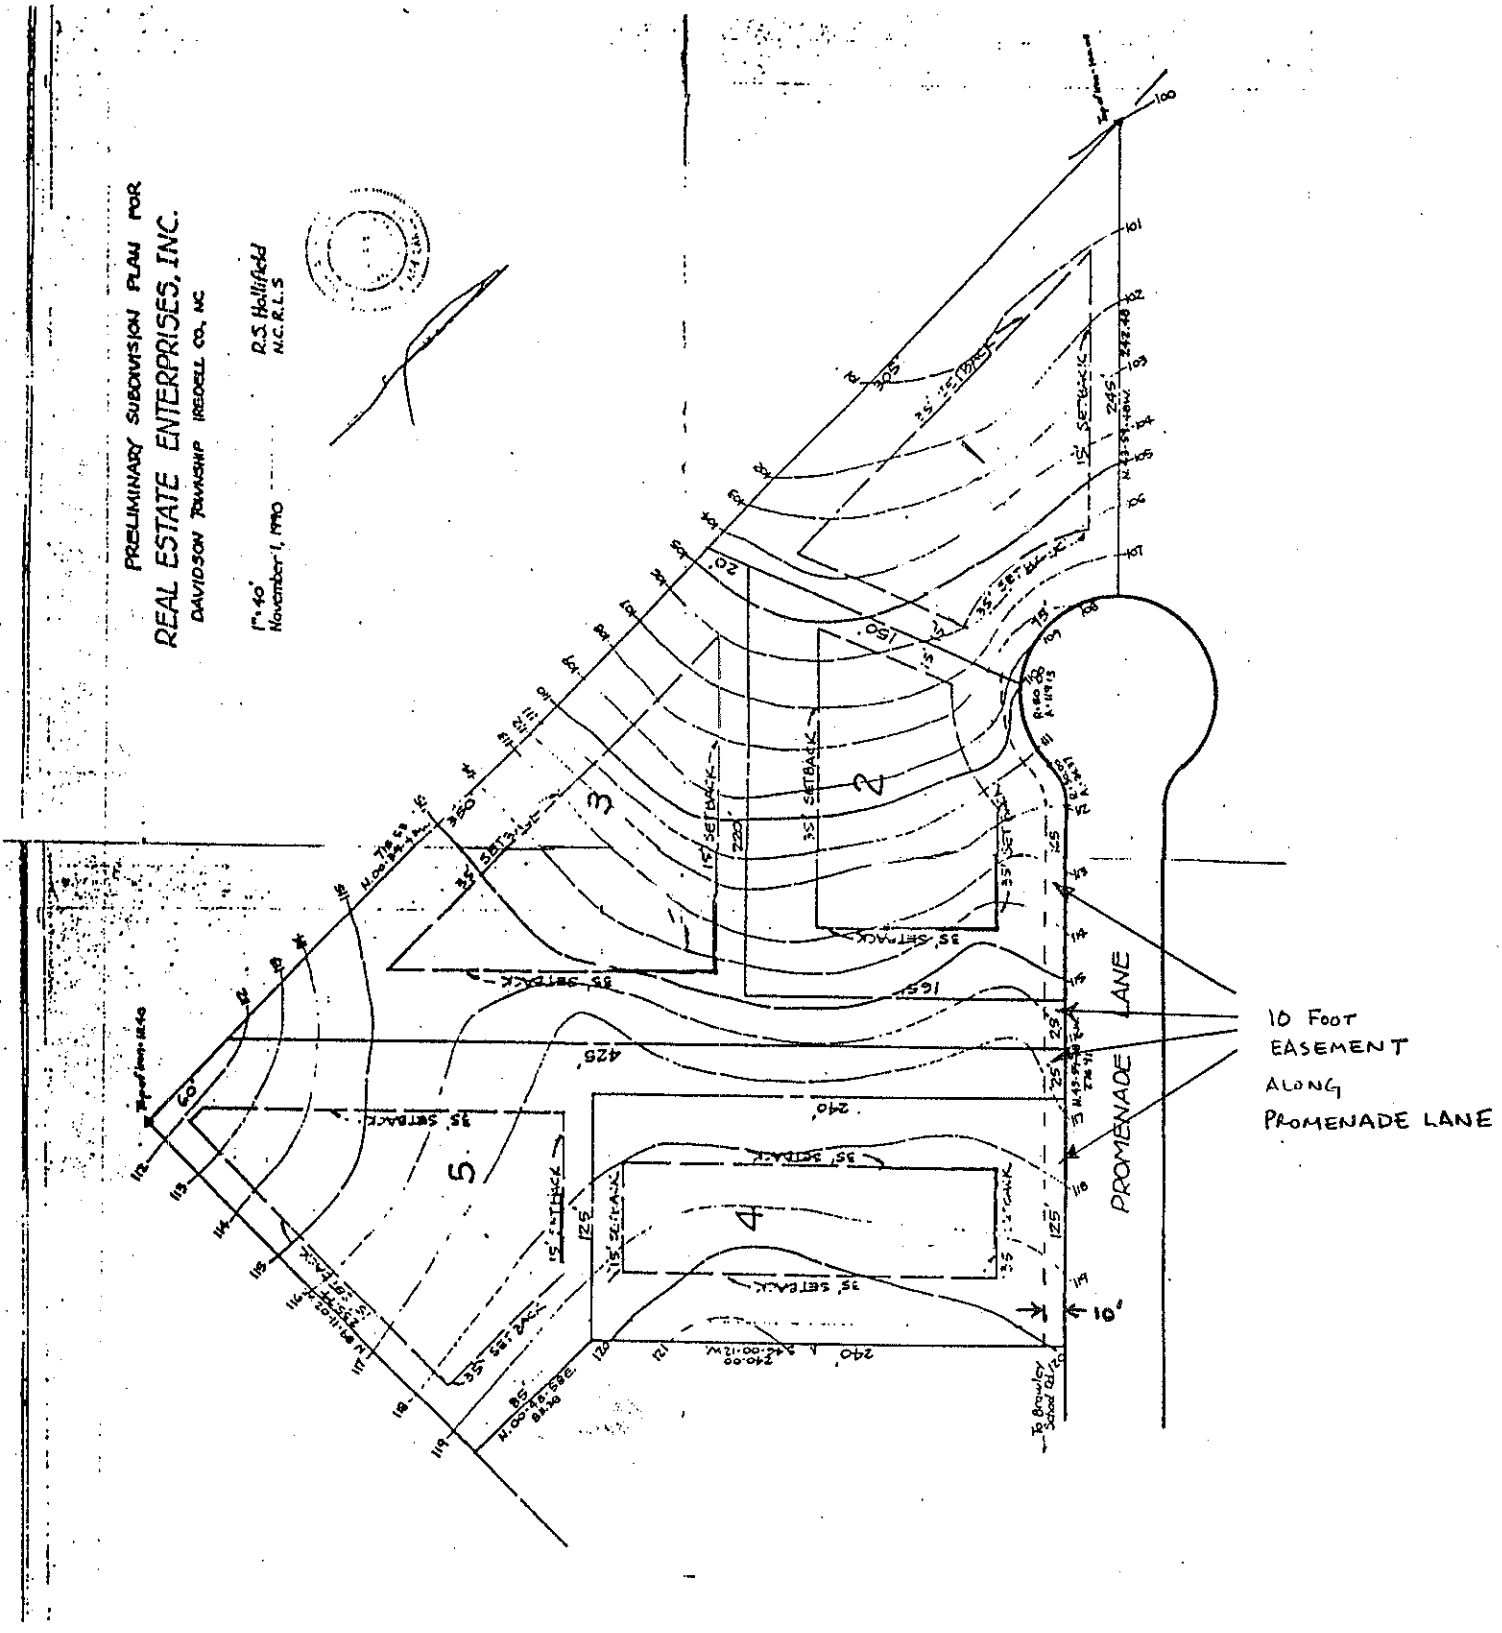


SEPTIC LINE EASEMENT FOR
PENINSULA COMMERCIAL CENTER PROJECT

10/10/93 SRN