**IREDELL COUNTY HEALTH DEPARTMENT**
**ENVIRONMENTAL HEALTH DIVISION**
**Application For Improvement Permit**

**ALL** items on this application form must be completed before Health Department can begin work. One application must be completed by the property owner or agent for each (proposed) site.

PERSONAL INFORMATION:

| Applicant | Phone # | Mailing Address | City | State | Zip Code |
|---|---|---|---|---|---|
| Ernest L. Guthrie Jr | 704 857-6743 | #379 Collins Rd | China Grove | NC | 28023 |
| Ernest L. Guthrie Jr | | #379 Collins Rd | China Grove | NC | 28023 |
| Current Property Owner | | Mailing Address | City | State | Zip Code |

PROPERTY INFORMATION:

| (Proposed) Subdivision Name | (Proposed) Lot # | (Proposed) Block/Section # | State Road # |
|---|---|---|---|
| NONE | Lot # 1 + 2 | | Spears Rd |

| (Proposed) Water Supply: Public, Private Well | **Preliminary Plat Approval Date** (DEVELOPERS ONLY) | Tax Map # |
|---|---|---|
| Private well | | Plat Book 10 Pg 89 |

Specific Directions to Property North 152 from I-77, Right on Travis Rd left on Spears, 60 to End of Rd

TYPE OF FACILITY: (use check (X) or number as appropriate)

House X Mobile Home _____ Commercial _____ No. Bedrooms 3 No. Baths _____

No. Persons or Employees (commercial only) _____ Basement _____ Basement with Plumbing _____

Crawl Space X Concrete Slab _____ Garbage Disposal _____ Jaccuzi or spa _____


COVENANT AND SIGNATURE:

I hereby make application to the Iredell County Health Department for a soils/site evaluation of the property described above. This evaluation is to be conducted for the sole purpose of obtaining a septic system Improvement Permit. I hereby authorize Iredell County Health Department representatives to go onto the above property for purposes of conducting this evaluation. I understand that, by state law, any Improvement Permit issued on the above property may be voided if substantial changes are made to the designated sewage system site. The issuance of an Improvement Permit by the Iredell County Health Department does not relieve me from compliance with all other relevant state/local laws or regulations. As owner or authorized agent, I covenant that the contents of this application are true and represent the maximum facilities intended to be placed on this property to my knowledge to date.

I understand that any Improvement Permit issued on the above property is valid for five (5) years from the issuance date and is subject to revocation if the above described site plans or intended use changes.

11/12/98 DATE Ernest L Guthrie SIGNATURE OF OWNER/AUTHORIZED AGENT

Mar-11-99 08:55A RONNIE DEDMON OR ASSOCIAT (704) 483-2170 P.01

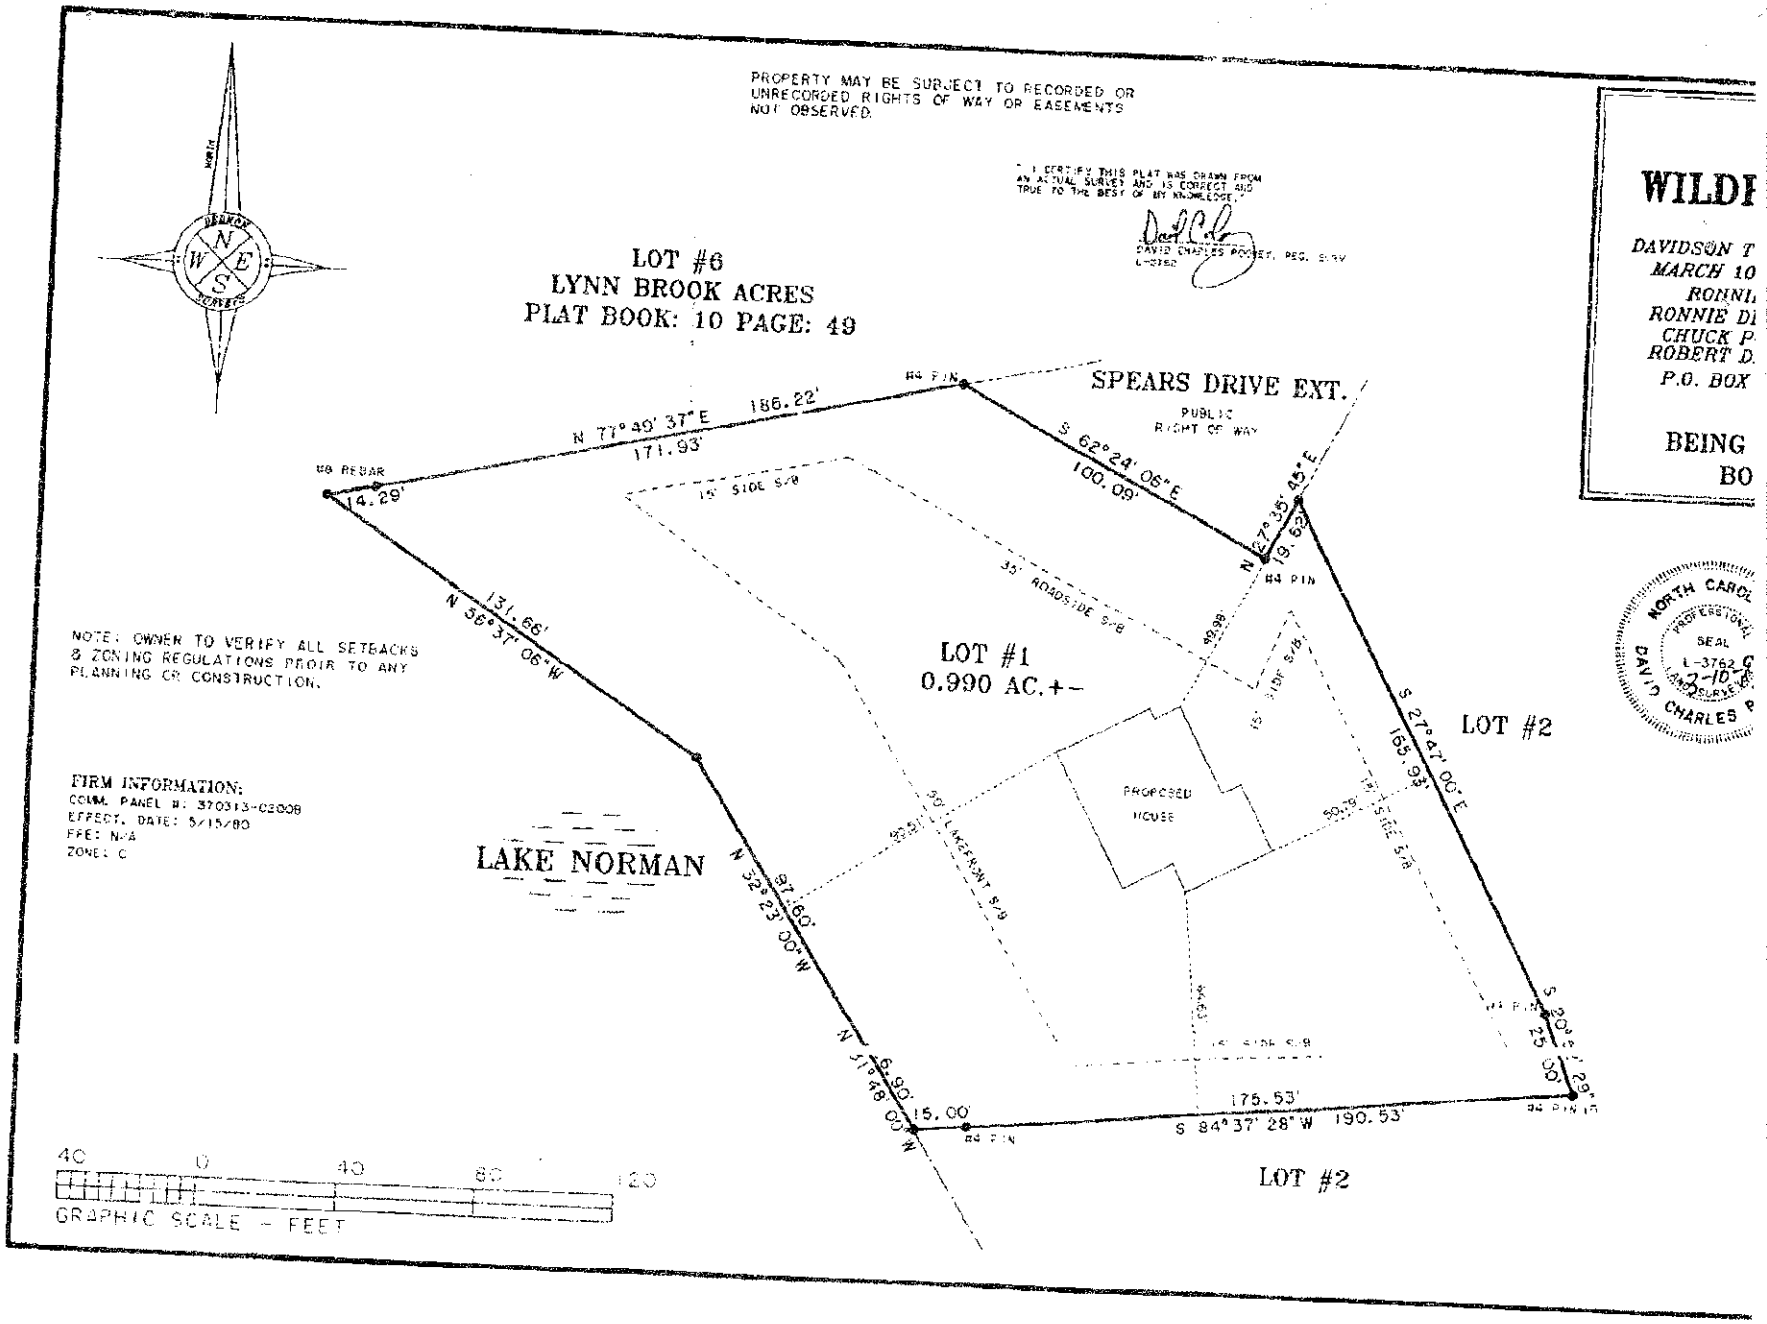



WILDE

DAVIDSON T
MARCH 10
RONNI
RONNIE DI
CHUCK P
ROBERT D.
P.O. BOX

BEING
BO

NORTH CAROL
PROFESSIONAL
SEAL
L-3762
3-10-9
DAVID CHARLES R

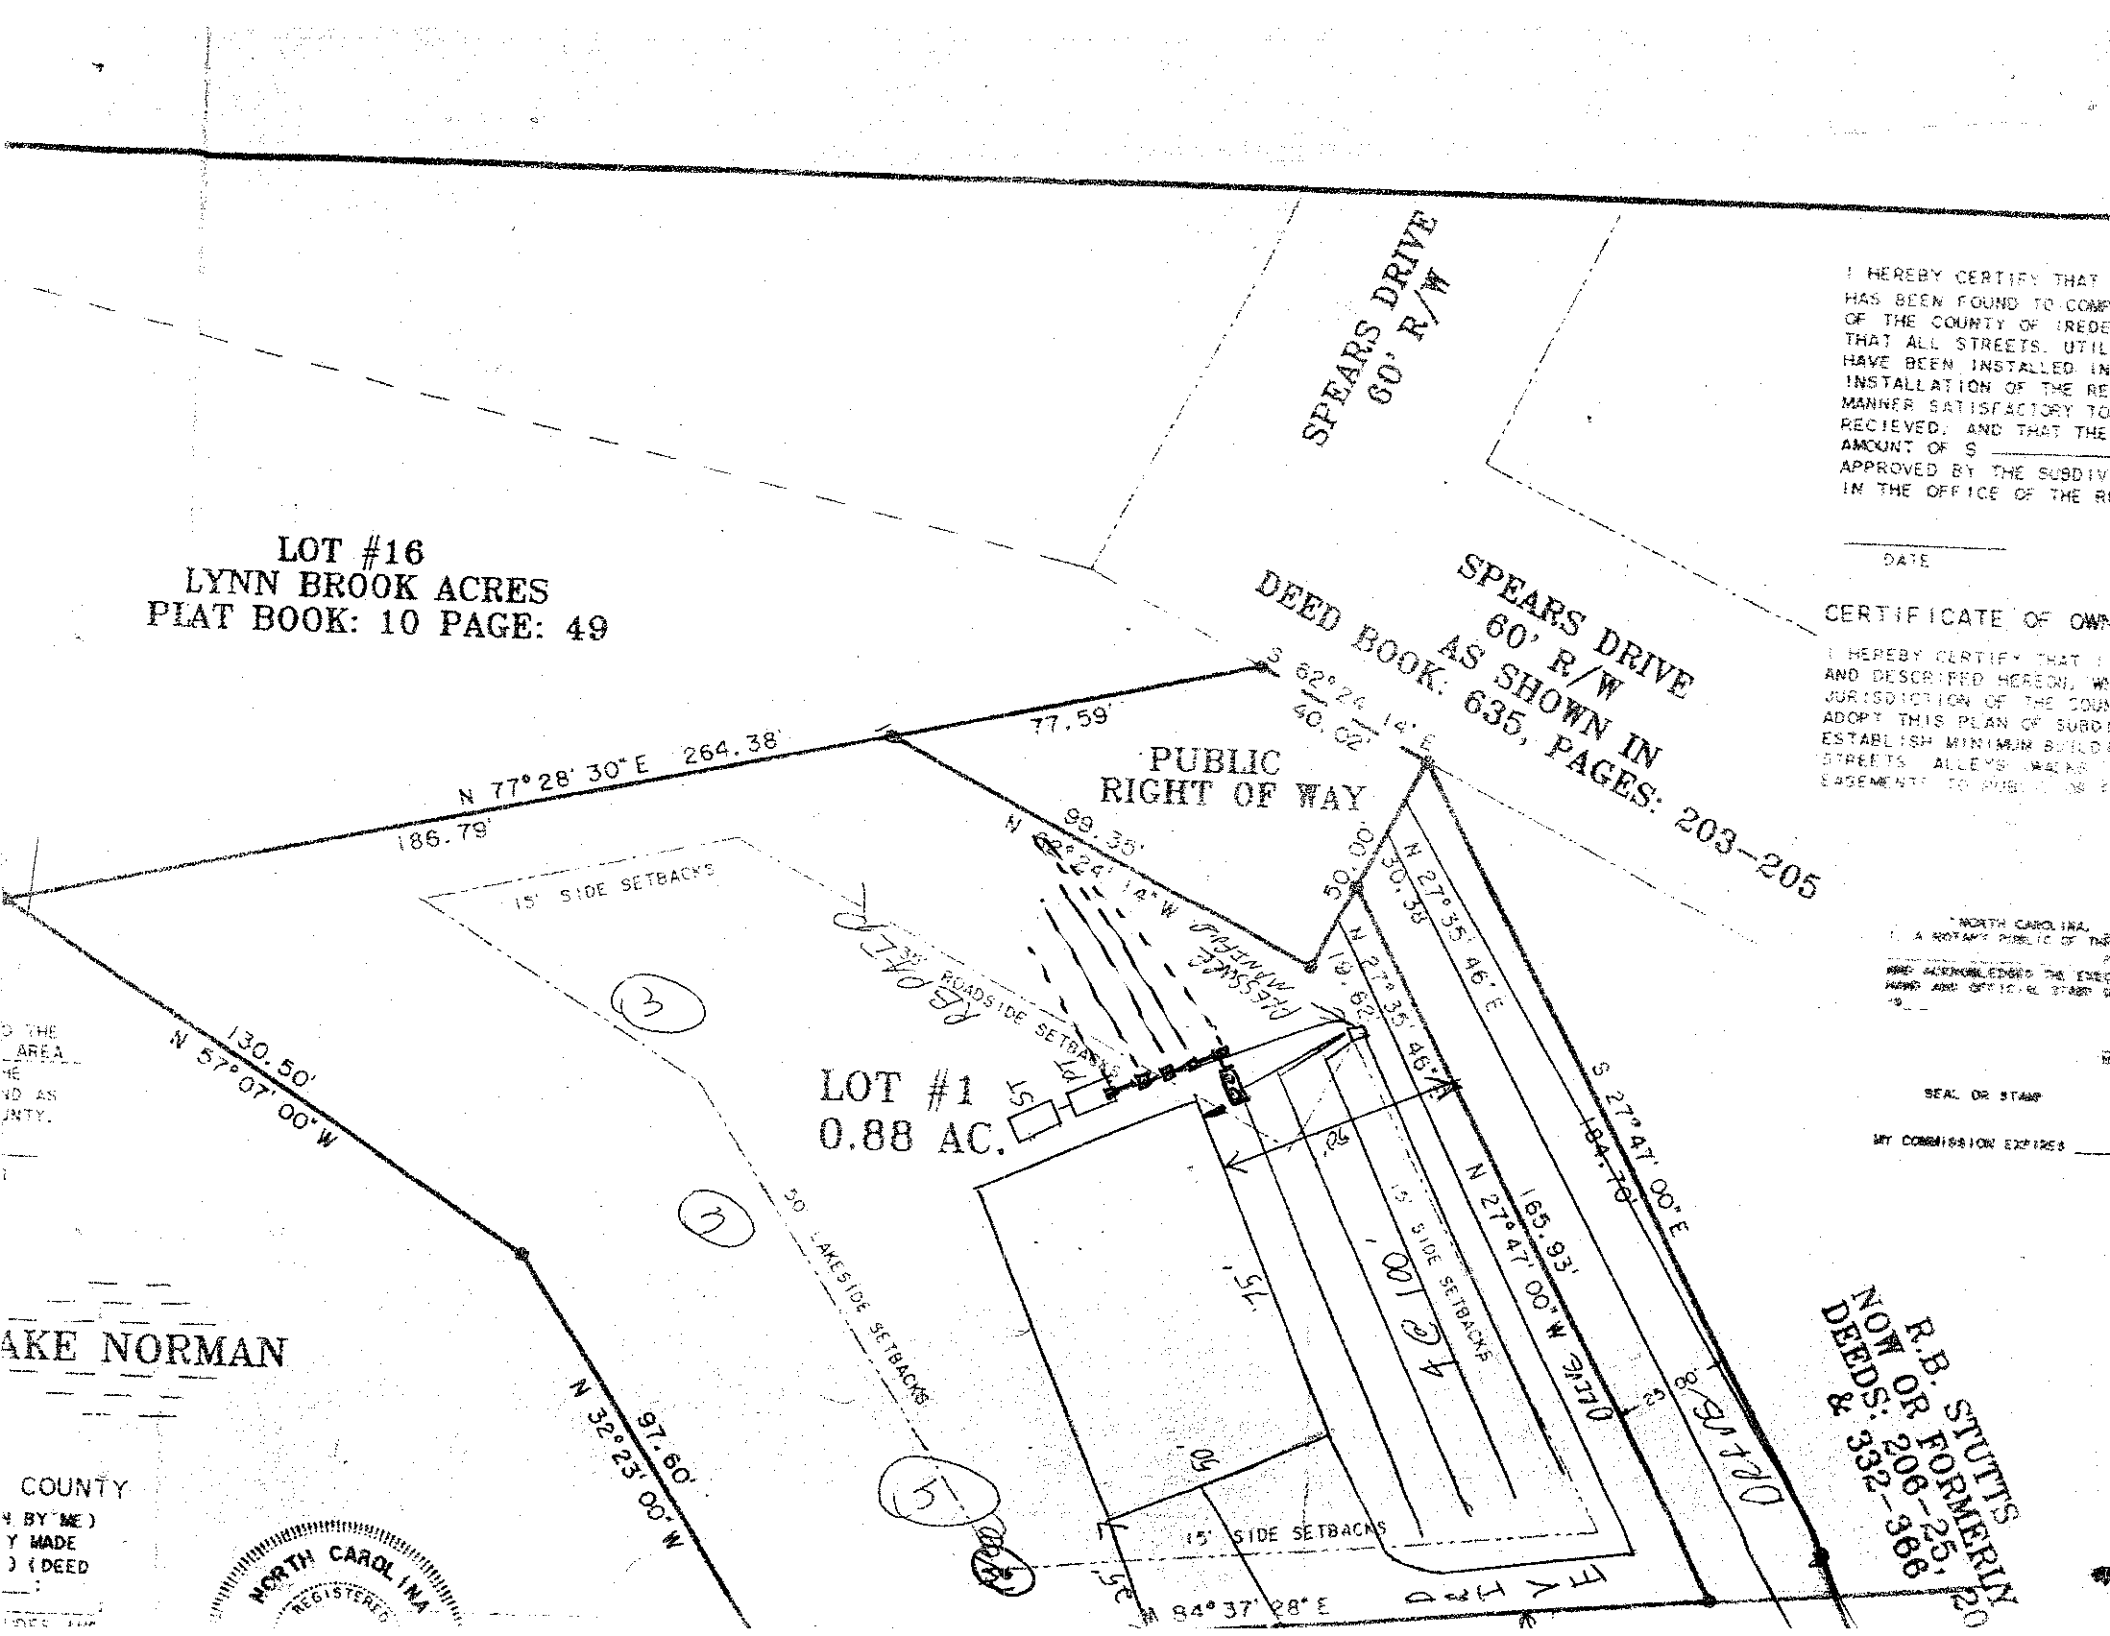
LOT #16
LYNN BROOK ACRES
PLAT BOOK: 10 PAGE: 49
SPEARS DRIVE
60' R/W
SPEARS DRIVE
60' R/W
AS SHOWN IN
DEED BOOK: 635, PAGES: 203-205
PUBLIC
RIGHT OF WAY
N 77° 28' 30" E 264.38'
186.79'
77.59'
S 62° 24' 14" E
40.62'
N 62° 24' 14" W
99.33'
50.00'
N 27° 35' 46" E
30.33'
N 27° 35' 46" E
130.62'
S 27° 47' 00" E
184.78'
N 27° 47' 00" W
165.93'
N 57° 07' 00" W
130.50'
N 32° 23' 00" W
97.60'
LOT #1
0.88 AC.
15' SIDE SETBACKS
ROADSIDE SETBACKS
PRESSURE MANIFOLD
50' LAKESIDE SETBACKS
15' SIDE SETBACKS
N 84° 37' 28" E
R.B. STUTTS
NOW OR FORMERLY
DEEDS: 206-25,
& 332-368
I HEREBY CERTIFY THAT
DATE
CERTIFICATE OF OWN
SEAL OR STAMP
MY COMMISSION EXPIRES
AKE NORMAN
COUNTY
NORTH CAROLINA
REGISTERED