DEPARTMENT OF ENVIRONMENT AND NATURAL RESOURCES
DIVISION OF ENVIRONMENTAL HEALTH
ON-SITE WASTEWATER SECTION

Sheet ___ of ___
PROPERTY ID #: _____
COUNTY: _____

SOIL/SITE EVALUATION
for ON-SITE WASTEWATER SYSTEM

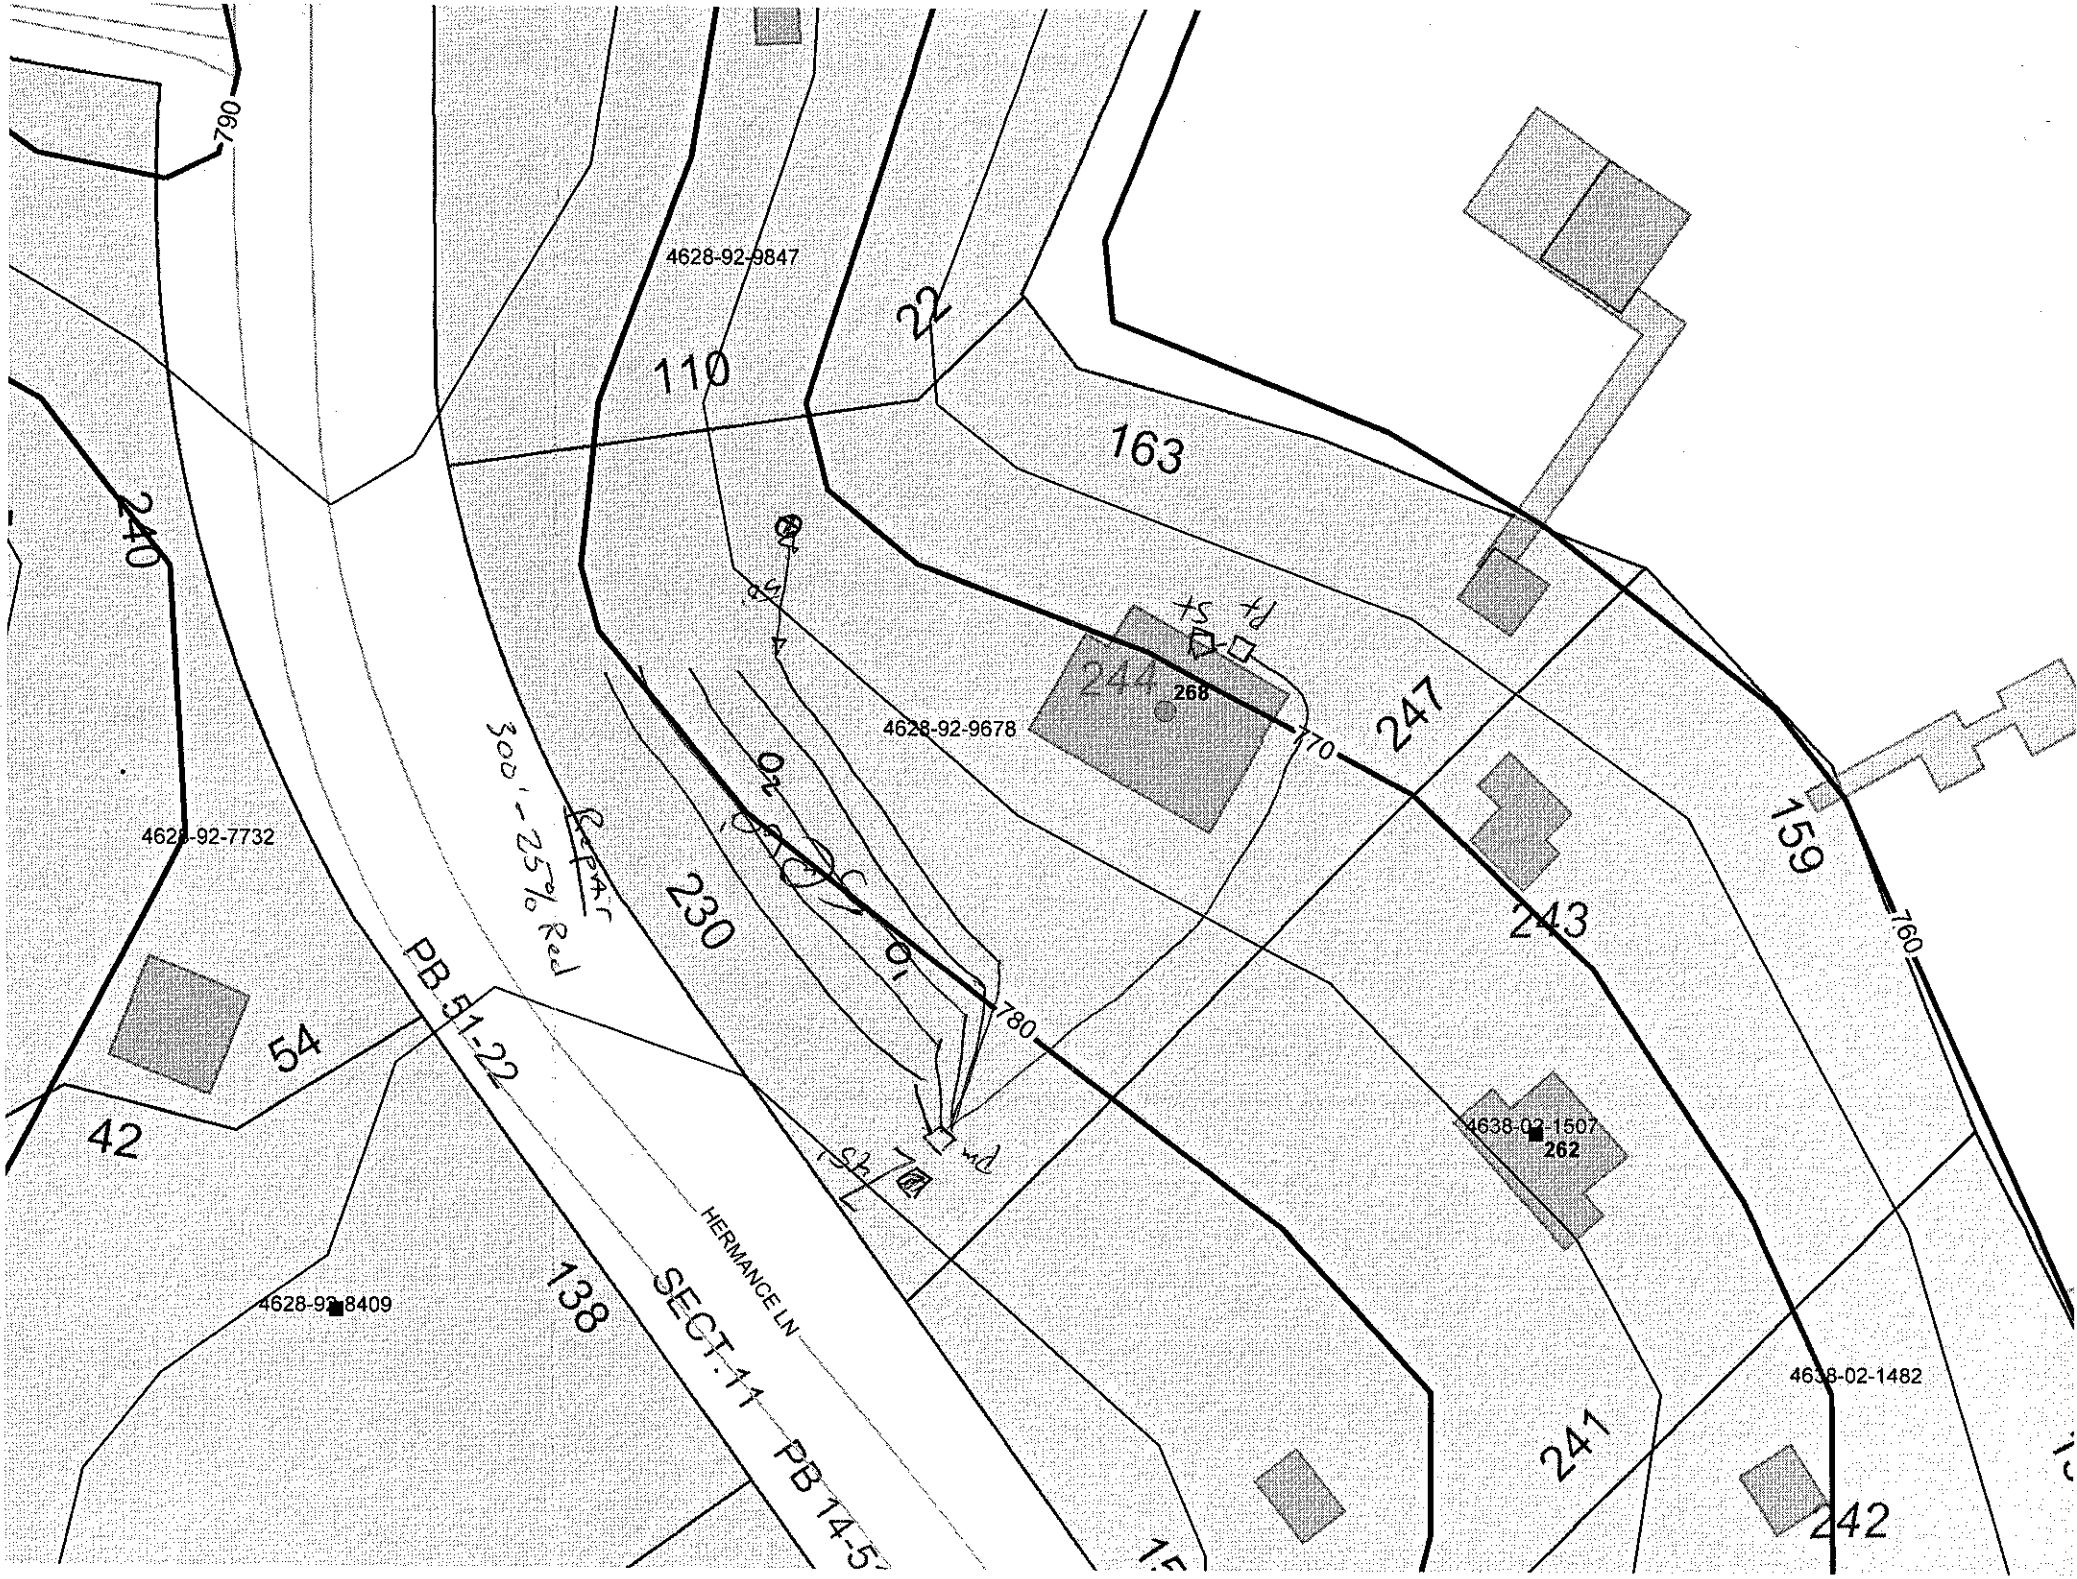
OWNER: Andrew Simpson
ADDRESS: _____ APPLICATION DATE _____
PROPOSED FACILITY: _____ PROPOSED DESIGN FLOW (.1949): _____ DATE EVALUATED: _____
LOCATION OF SITE: _____ PROPERTY SIZE: _____
PROPERTY RECORDED: _____
WATER SUPPLY: ☐ Private ☐ Public ☐ Well ☐ Spring ☐ Other _____
EVALUATION METHOD: ☐ Auger Boring ☐ Pit ☐ Cut TYPE OF WASTEWATER: ☐ Sewage ☐ Industrial Process ☐ Mixed

PROFILE #	.1940 LANDSCAPE POSITION/ SLOPE %	HORIZON DEPTH (IN.)	SOIL MORPHOLOGY (.1941)		OTHER PROFILE FACTORS				PROFILE CLASS & LTAR
			.1941 STRUCTURE/ TEXTURE	.1941 CONSISTENCE/ MINERALOGY	.1942 SOIL WETNESS/ COLOR	.1943 SOIL DEPTH	.1956 SAPRO CLASS	.1944 RESTR HORIZ	
1	7%	0-7	CLmSBK	SSSPSexpFr					.3
		7-23	CmSBK	SSSPSexpFr					
		23-48	CLWSBK	SSSPSexpFr					
2	7%	0-9	CLmSBK	SSSPSexpFr					.3
		9-32	CmSBK	SSSPSexpFr					
		32-49	CLWSBK	SSSPSexpFr					
3									
4									

DESCRIPTION	INITIAL SYSTEM	REPAIR SYSTEM
Available Space (.1945)		
System Type(s)		
Site LTAR		

OTHER FACTORS (.1946): _____
SITE CLASSIFICATION (.1948): _____
EVALUATED BY: B. Allen
OTHER(S) PRESENT: _____

COMMENTS: _____


790
4628-92-9847
22
110
163
240
268
4628-92-9678
247
770
159
760
4628-92-7732
300' - 25% Red
230
243
PB 51-22
780
54
42
4628-02-1507
262
HERMANCE LN
4628-92-8409
138
SECT 11 PB 14-5
241
4638-02-1482
42