SW

File/Permit #: OSWP-2023-38993

IREDELL COUNTY HEALTH DEPARTMENT
JANE HINSON, MS, BSN, RN
HEALTH DIRECTOR

Public Health
Prevent. Promote. Protect.
Iredell County Health Department

EXISTING SYSTEM APPROVAL

Issued by: ☑ Local Health Department ☐ AOWE ☐ Certified Inspector

☑ Existing System Approval
- ☑ Site modification (e.g., storage shed) or footprint addition with no DDF or wastewater strength increase
- ☐ Reconnection when the proposed facility is in the same footprint as existing/previous facility

☐ Construction Authorization/Notice of Intent to Construct

[issued for reconnection when the proposed facility is not in the same footprint as existing/previous facility pursuant to Session Law 2023-77, Section 5.(c)]
[certified inspectors are not authorized to approve reconnections outside of footprint pursuant to Session Law 2023-77, Section 5.(c)]

Applicant: Josephine Erickson
Mailing Address: 238 Hermance Ln
City: Mooresville
State: NC Zip: 28117
Phone #: 704-783-8382
Email: jlerickson8@gmail.com

Owner:
Mailing Address:
City: SAME
State:
Phone #:
Email:

PIN/Lot Identifier: 4638023158 ✓
Property Location/Address: 238 Hermance Ln, Mooresville 28117 CLFT S11 lot 240 ✓
Facility Type: ☑ House/Modular ☐ Mobile/Manufactured Home ☐ Business ☐ Other:

Operation Permit/ATO #: OSWP-2023-38993 Design Daily Flow: 240 GPD
Number of Bedrooms: 2 Max # Occupants: 4 Other:
Wastewater Strength: ☑ Domestic ☐ High Strength ☐ Industrial Process Wastewater
Water Supply: ☑ Private well ☐ Public well ☐ Shared well ☐ Municipal Supply ☐ Spring ☐ Other:

Proposed Property Improvement: New house footprint

All of the following must be checked for approval:

***For Reconnections:**
- ☑ Site complies with its Operation Permit or the wastewater system was in use prior to July 1, 1977
- ☑ No current or past uncorrected malfunction of the system as described in 15A NCAC 18E .1303(a)(2)
- ☑ DDF and wastewater strength for the proposed facility do not exceed that of the existing system
- ☑ Facility meets the setbacks in Section .0600 of 15A NCAC 18E
- ☑ Existing system is being operated and maintained in accordance with Section .1300 of 15A NCAC 18E and permit conditions.

***For Site Modifications or Footprint Expansions:**
- ☑ Proposed structure meets the setbacks in Section .0600 of 15A NCAC 18E

Approval Conditions: System functioning at time of inspection.
Keep foundation 10' from all parts of septic.


Inspector's Printed Name: Sydney Holland Inspector Certification #: 3089
Inspector's Signature: Sydney Holland Date: 4/11/24

See attached site sketch

EXISTING SYSTEM APPROVAL
SITE SKETCH

Operation Permit/ATO #: OSWP-2023-38993 PIN/Lot Identifier: 4638023158

Owner: Josephine Erickson Property Location/Address: 238 Hermance Ln Mooresville

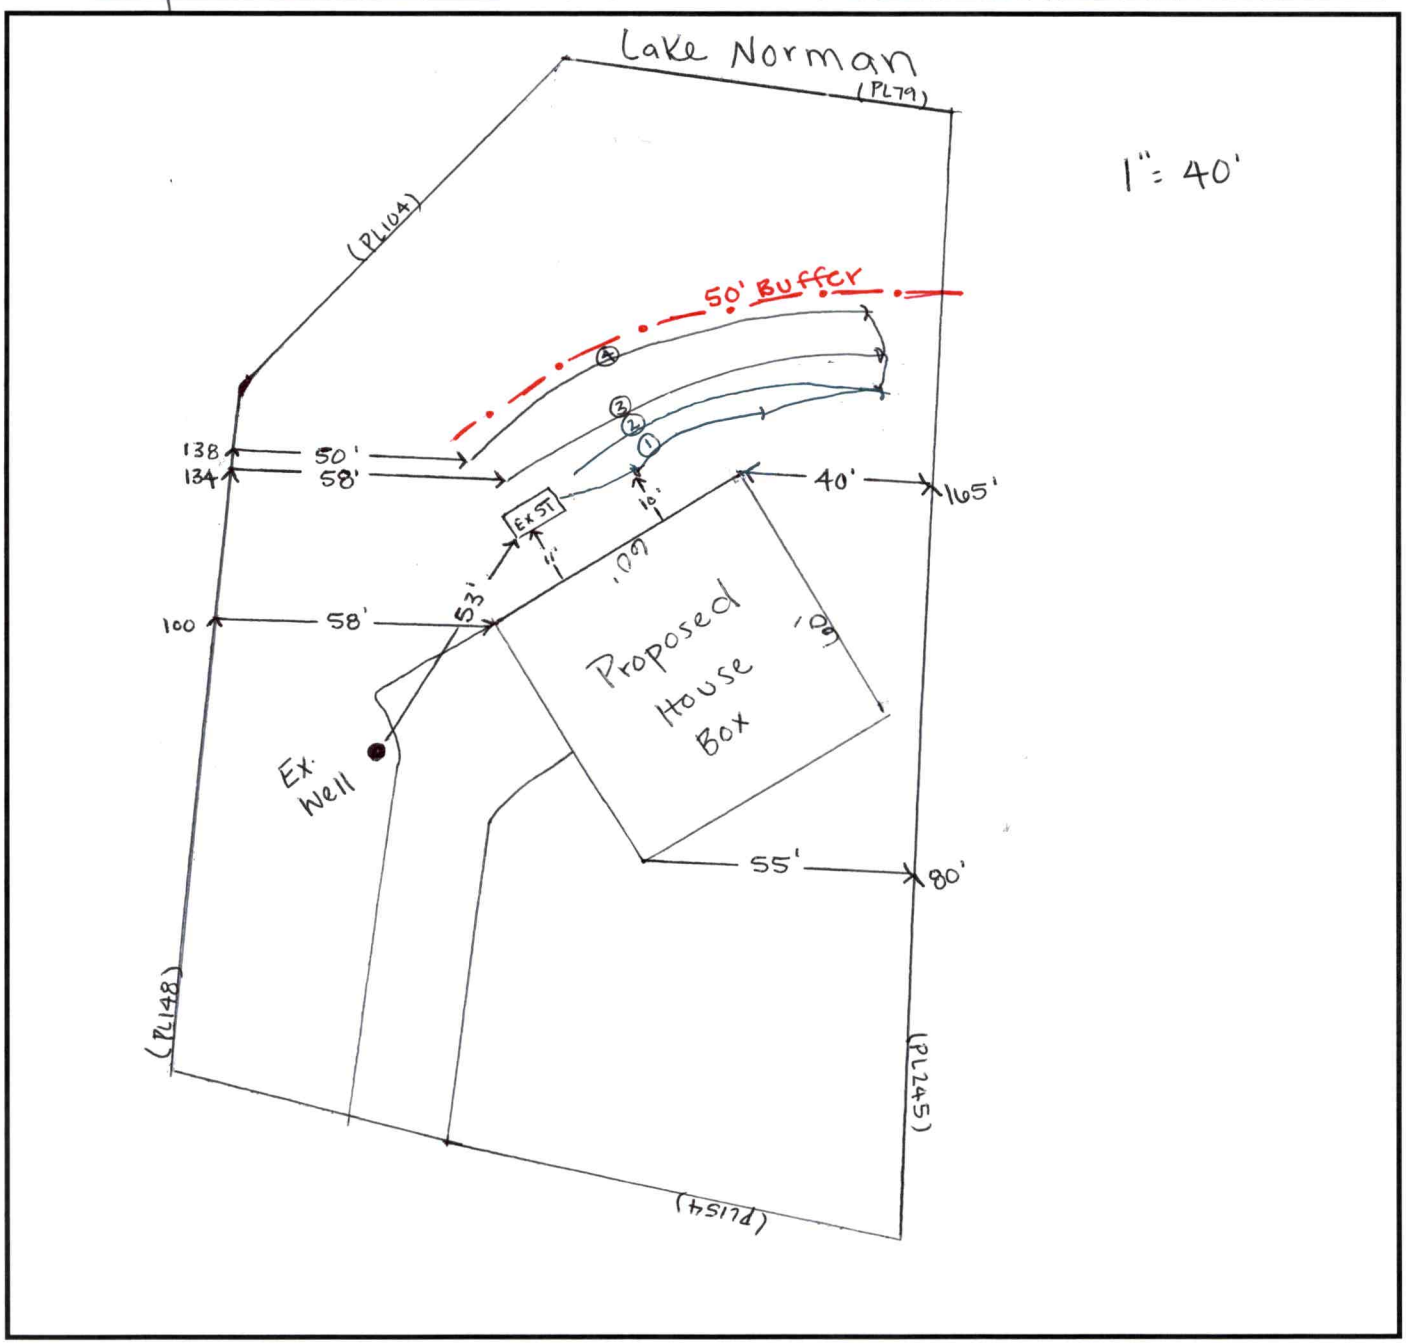

Include the existing and proposed structures and applicable setbacks.

Central Office
318 Turnersburg Hwy
Statesville, NC 28625
704-878-5300

Mooresville Site
610 E. Center Avenue
Mooresville, NC 28115
704-664-5281

Environmental Health
349 N. Center Street
Statesville, NC 28677
704-878-5305 x3456

www.co.iredell.nc.us/161/Health-Department