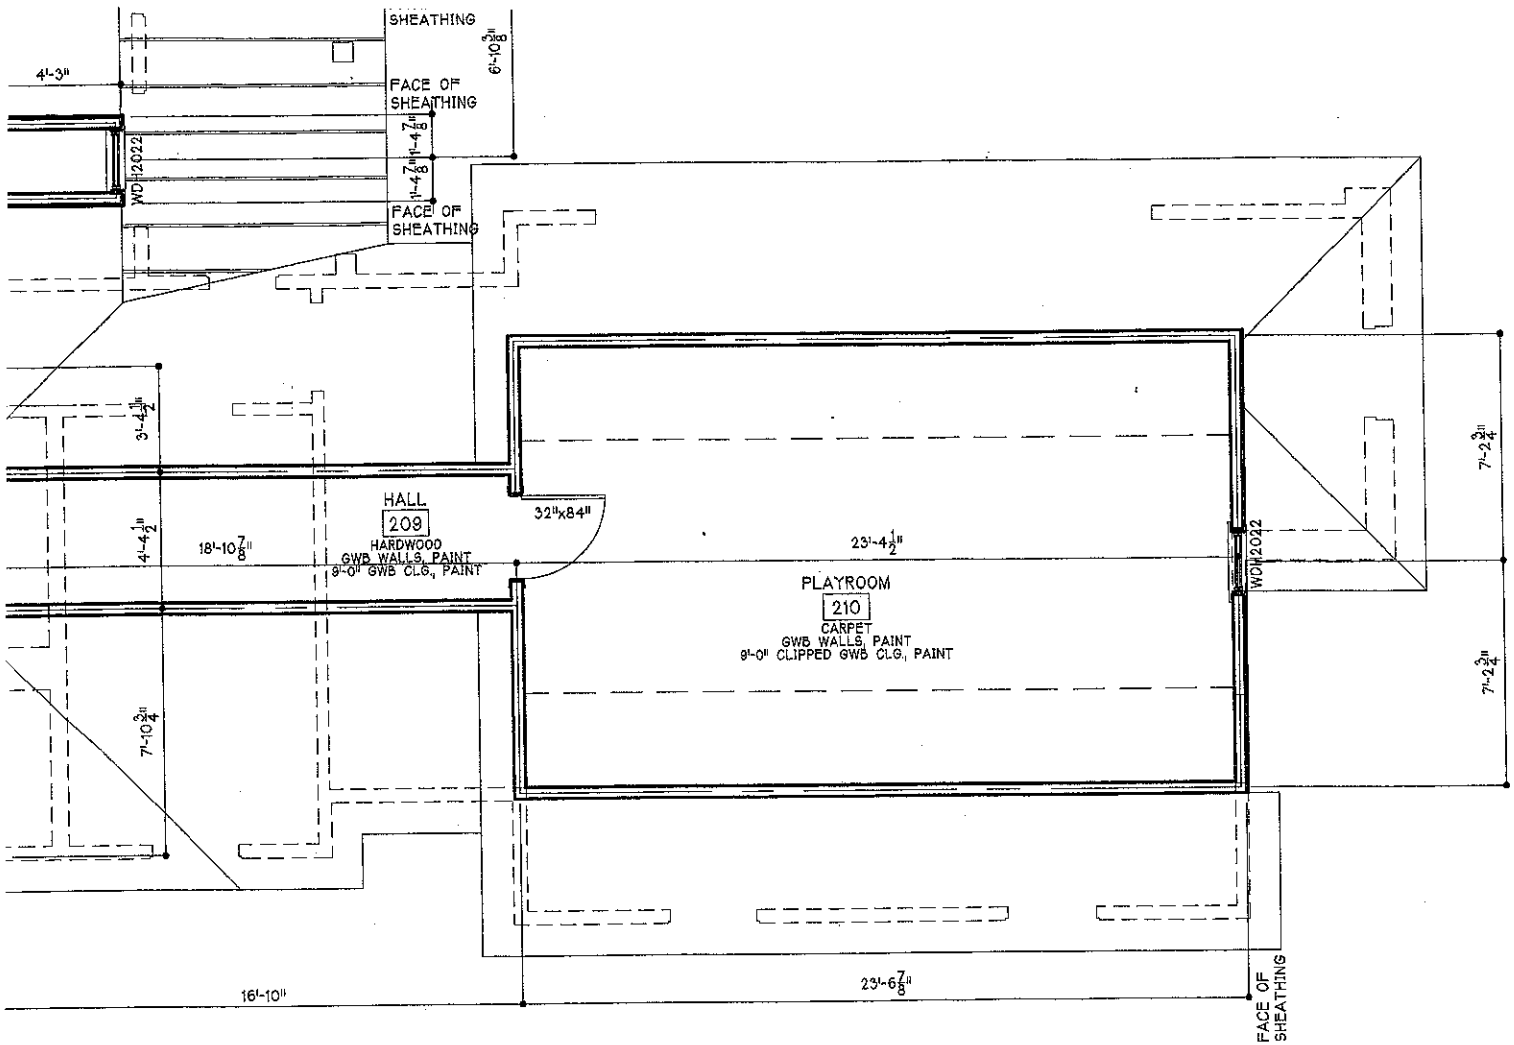


1 SECOND FLOOR PLAN
1/4" = 1'-0"

Koehler Residence

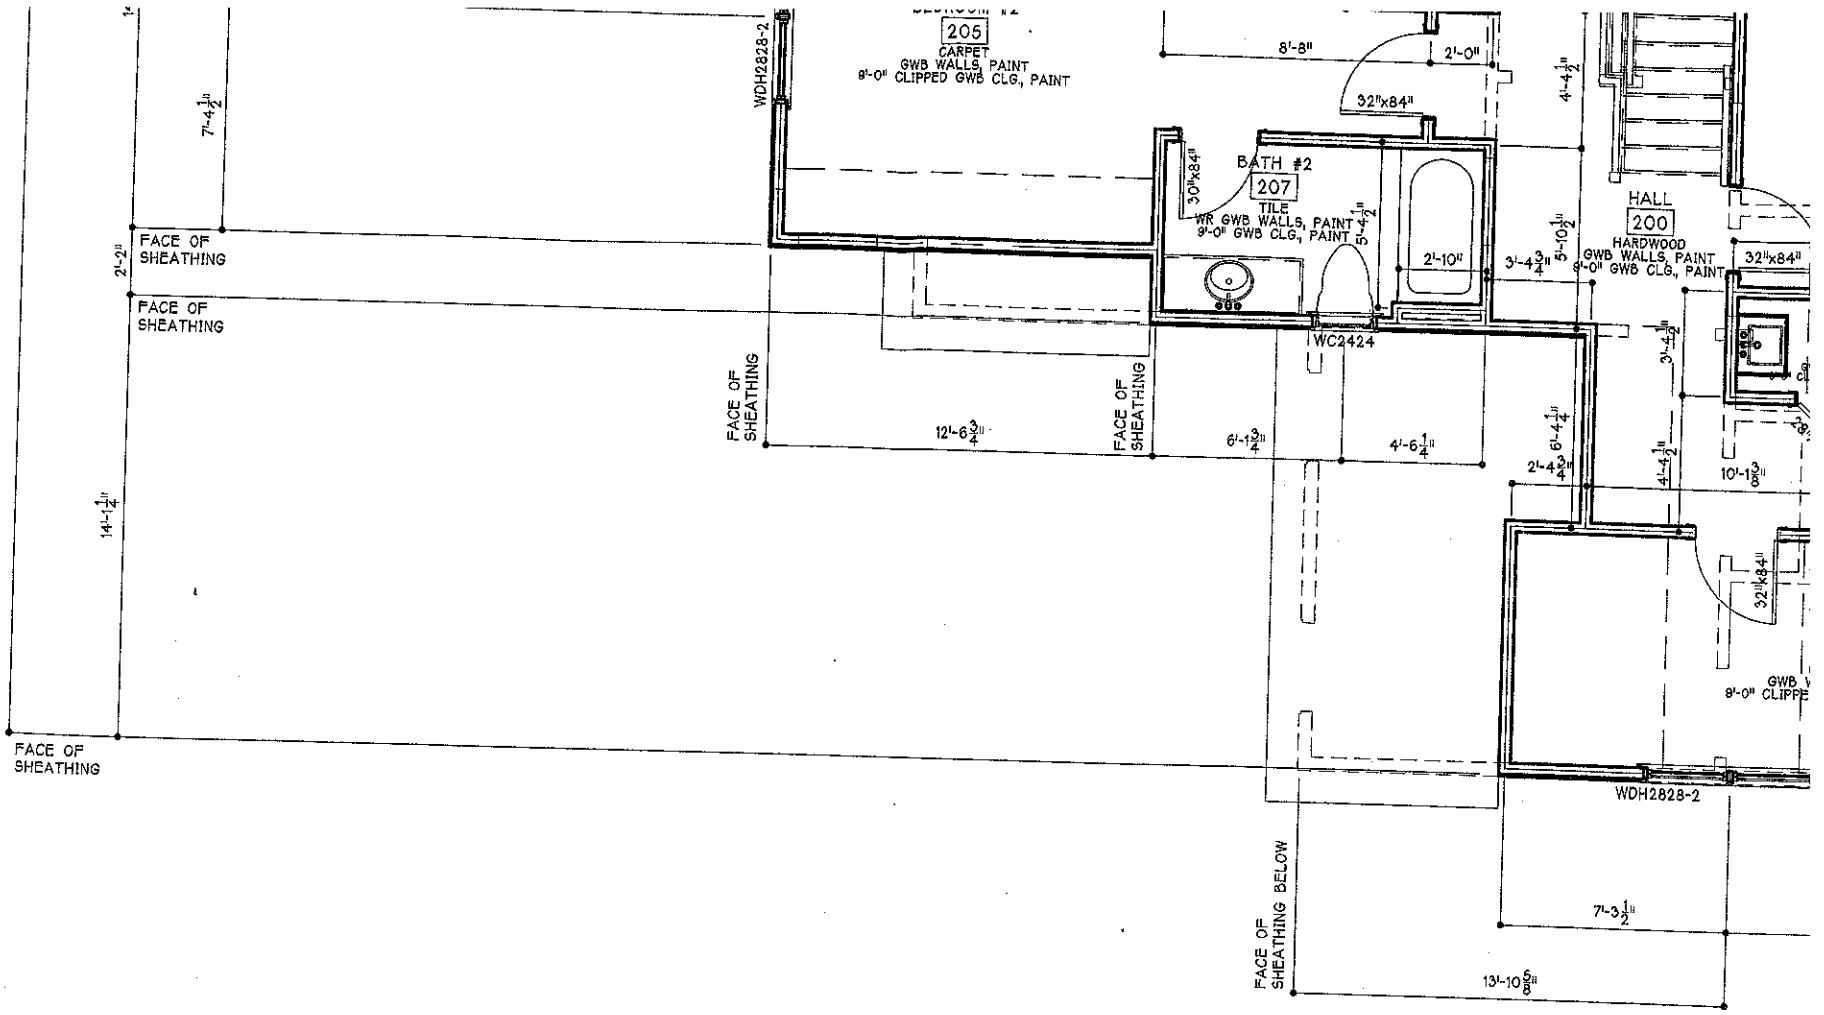
480 Robinson Rd., Mooresville, NC

March 6, 2004

Revisions

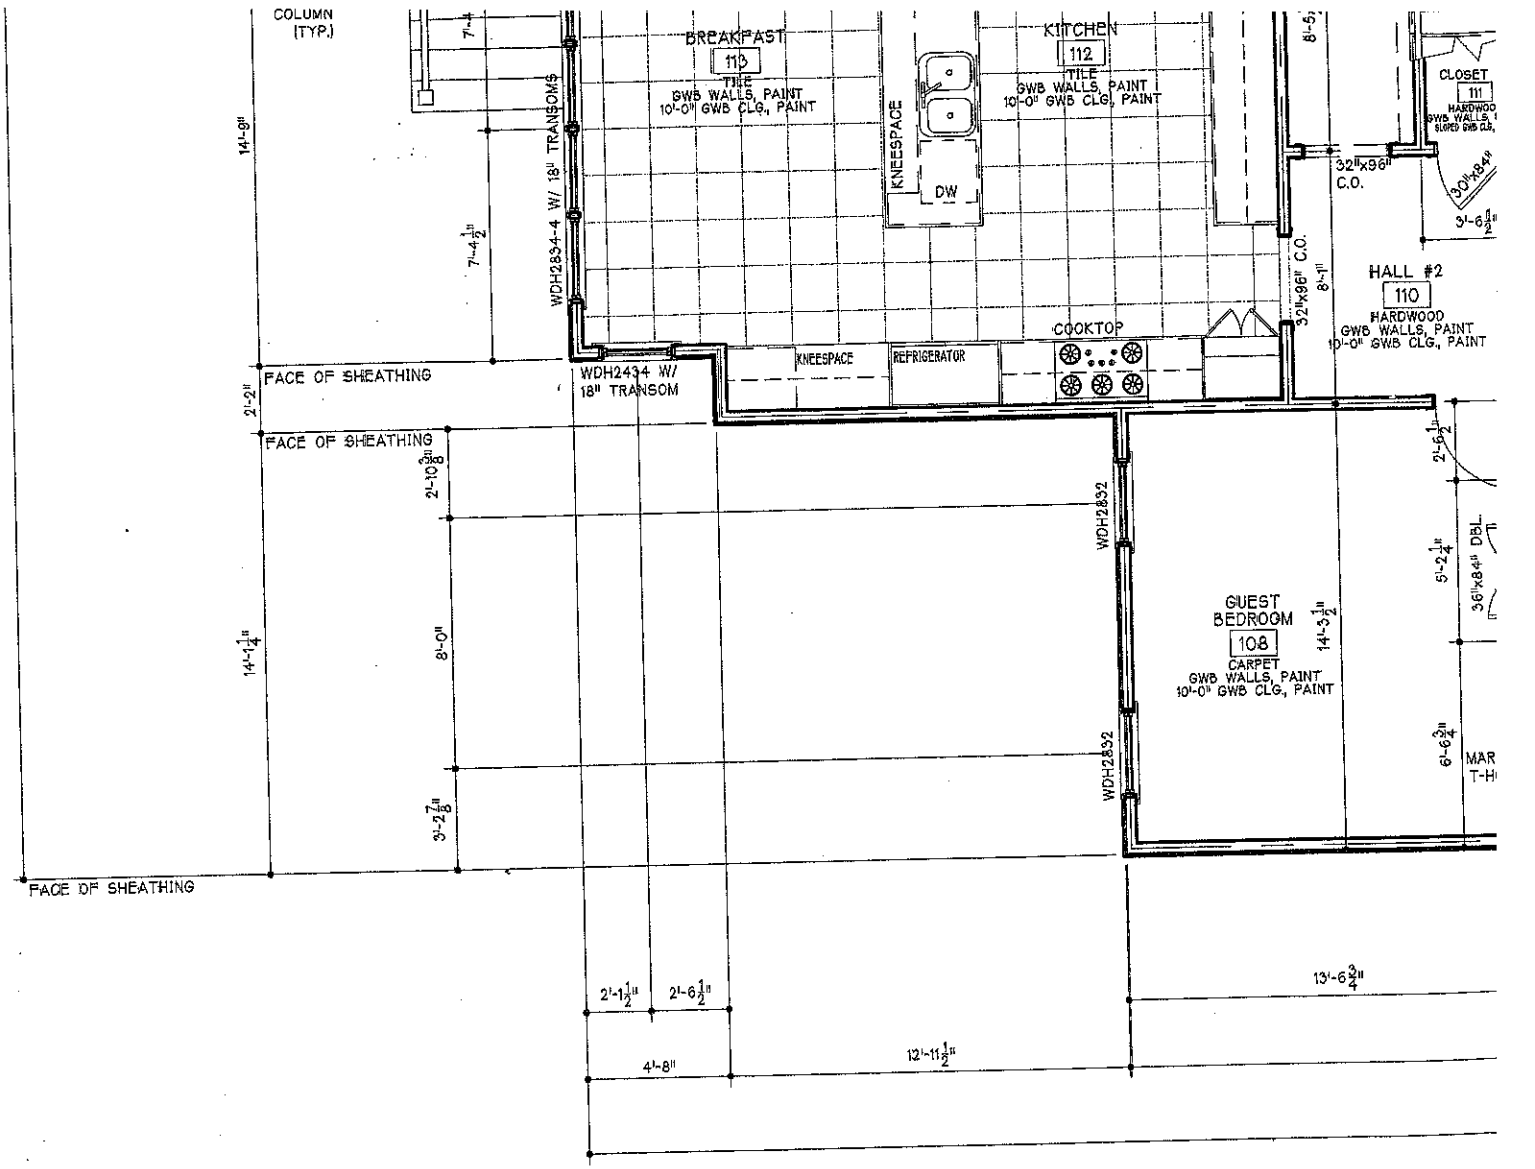
A1.3

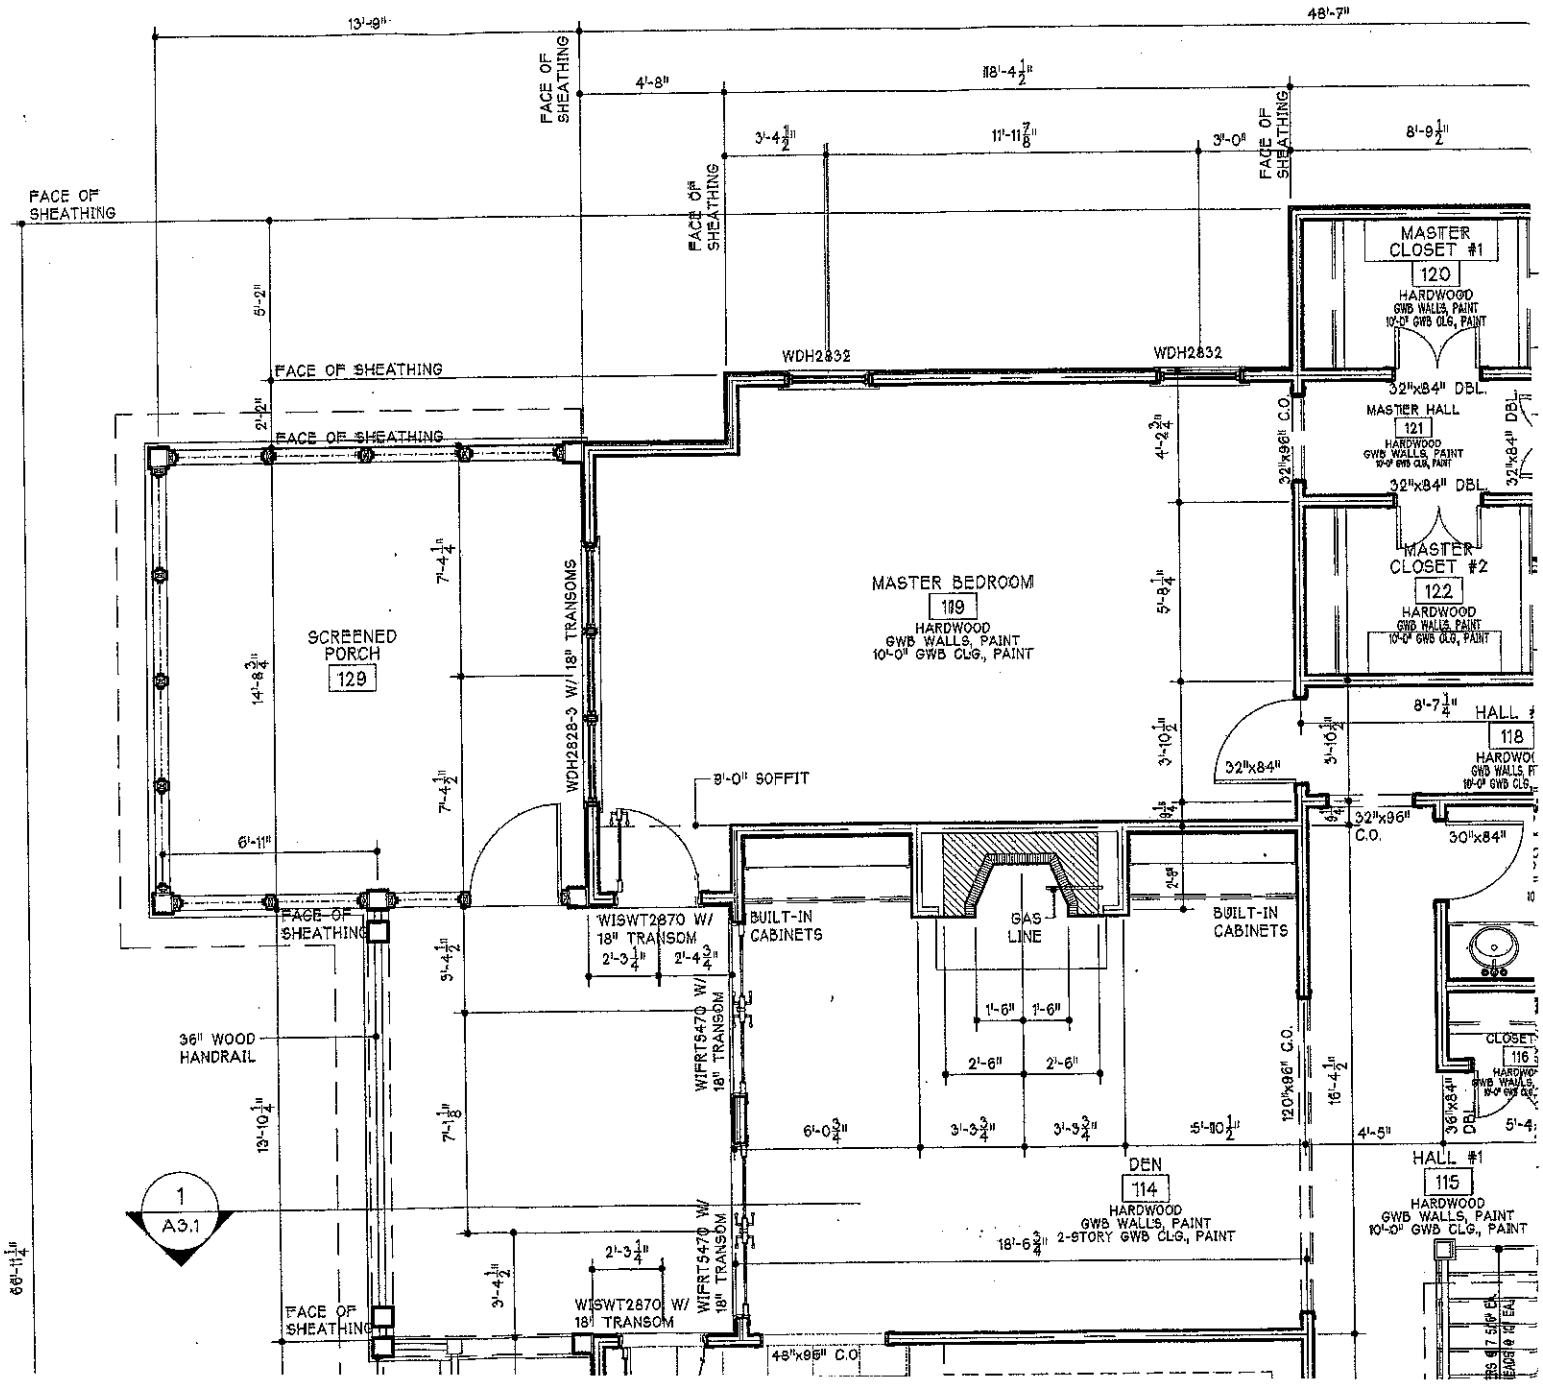
A3.1
1
10-0 7/8"
STANDING SEAM
METAL ROOF
FACE OF
SHEATHING
6'-4 1/2"
WDH5234
12'-9"
1-3/4" CEDAR
SHUTTER W/
COPPER CAP
[TYP.]
6'-4 1/2"
FACE OF
SHEATHING
9'-8 3/4"
FACE OF
SHEATHING
FACE OF
SHEATHING

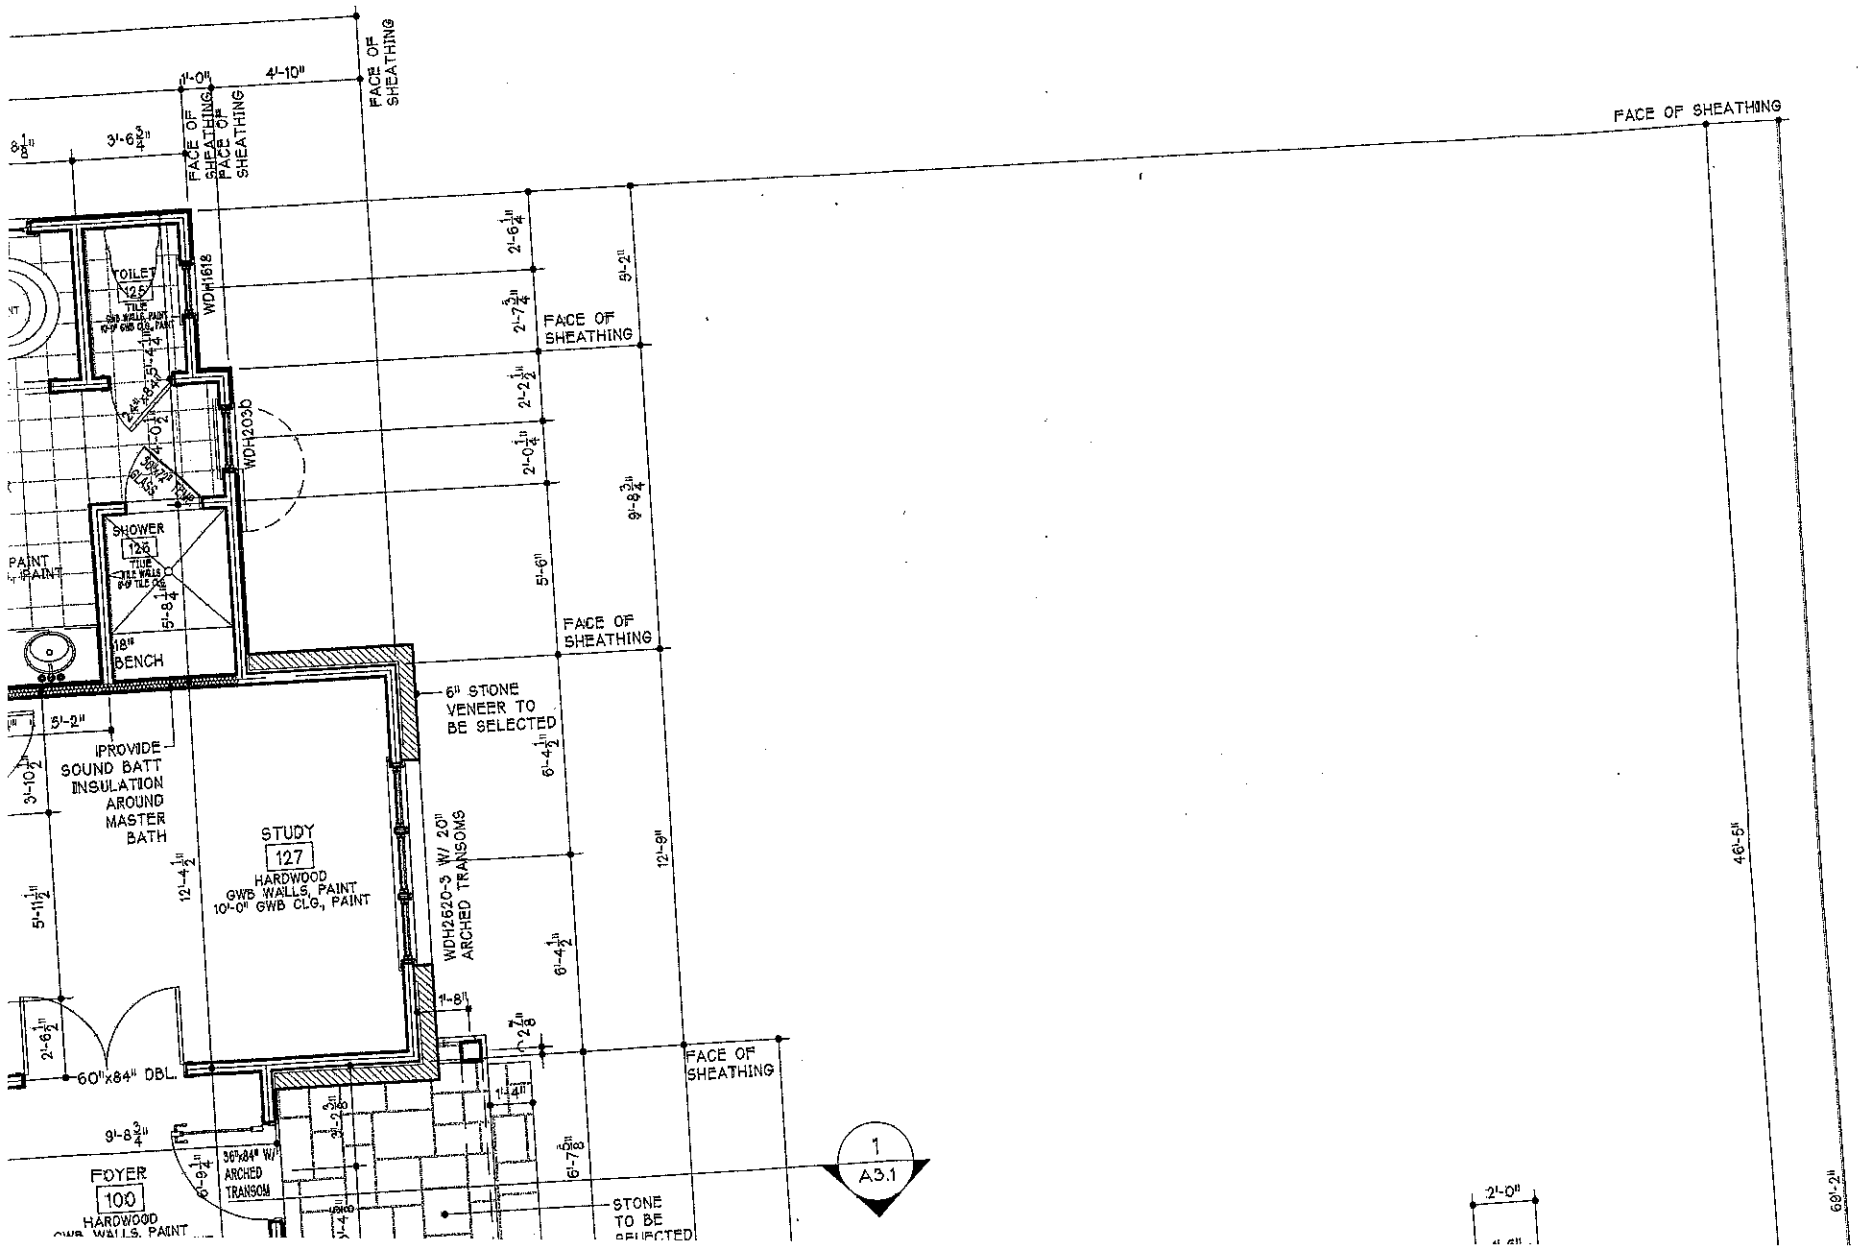

205
CARPET
GWB WALLS, PAINT
9'-0" CLIPPED GWB CLG., PAINT
WDH2828-2
8'-8"
2'-0"
32"x84"
4'-4½"
BATH #2
207
TILE
WR GWB WALLS, PAINT
9'-0" GWB CLG., PAINT
30"x84"
5'-4½"
2'-10"
3'-4¾"
5'-10½"
HALL
200
HARDWOOD
GWB WALLS, PAINT
9'-0" GWB CLG., PAINT
32"x84"
WC2424
3'-4½"
7'-4½"
2'-2"
FACE OF SHEATHING
FACE OF SHEATHING
FACE OF SHEATHING
FACE OF SHEATHING
12'-6¾"
6'-1¾"
4'-6¼"
6'-4¼"
2'-4¾"
4'-4½"
10'-1⅜"
32"x84"
14'-1½"
FACE OF SHEATHING
WDH2828-2
FACE OF SHEATHING BELOW
7'-3½"
13'-10⅝"

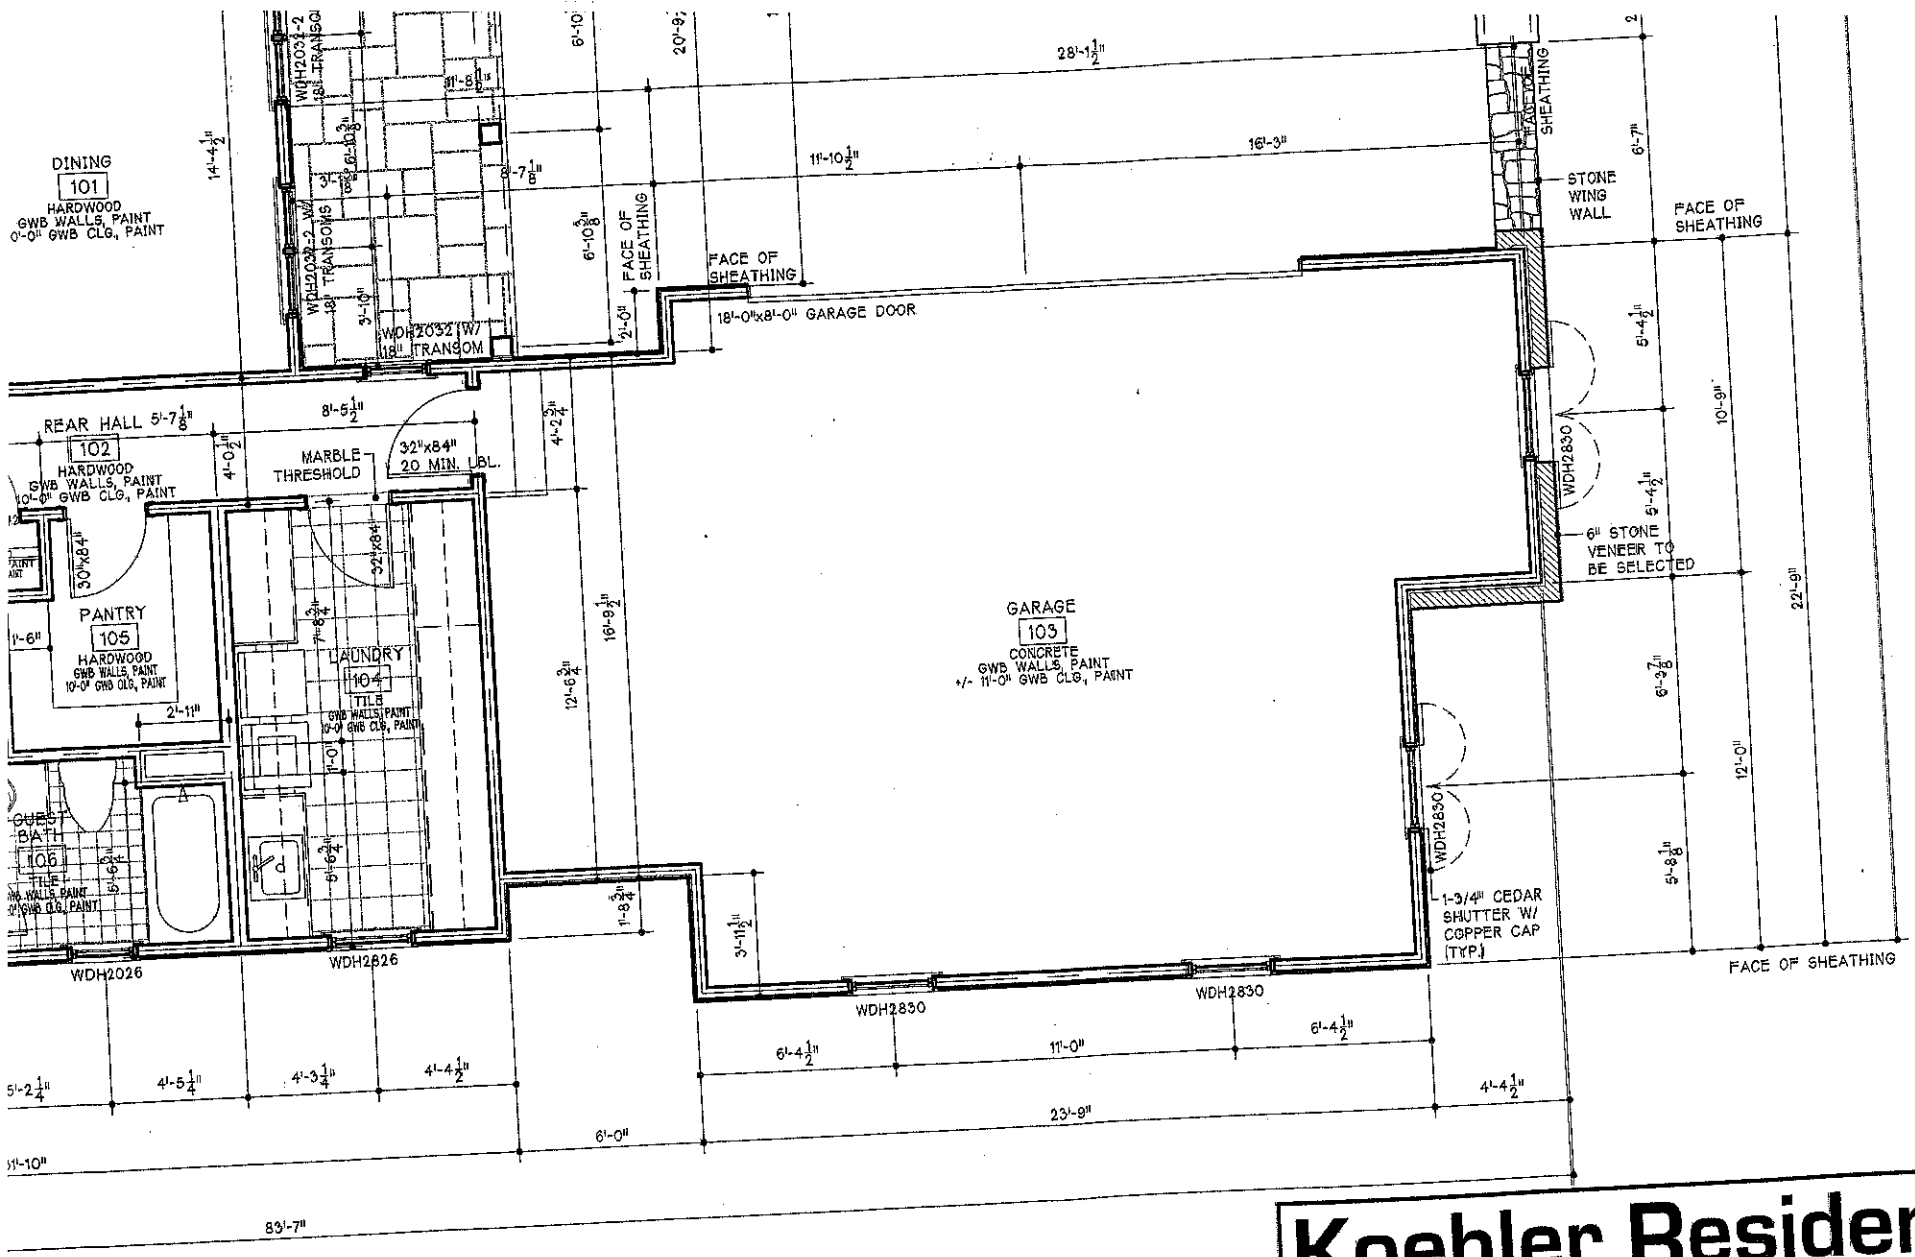
A1.2

MARCH 6, 2004


COLUMN (TYP.)
BREAKFAST
113
TILE
GWB WALLS, PAINT
10'-0" GWB CLG., PAINT
KITCHEN
112
TILE
GWB WALLS, PAINT
10'-0" GWB CLG., PAINT
KNEESPACE
DW
CLOSET
111
HARDWOOD
GWB WALLS,
SLOPED GWB CLG.
32"x96" C.O.
32"x96" C.O.
HALL #2
110
HARDWOOD
GWB WALLS, PAINT
10'-0" GWB CLG., PAINT
WDH2834-4 W/ 18" TRANSOMS
WDH2434 W/ 18" TRANSOM
COOKTOP
KNEESPACE
REFRIGERATOR
FACE OF SHEATHING
FACE OF SHEATHING
FACE OF SHEATHING
WDH2832
WDH2832
GUEST BEDROOM
108
CARPET
GWB WALLS, PAINT
10'-0" GWB CLG., PAINT
14'-9"
7'-4 1/2"
2'-2"
2'-10 3/8"
14'-1 1/4"
8'-0"
3'-2 7/8"
2'-1 1/2"
2'-6 1/2"
4'-8"
12'-11 1/2"
13'-6 3/4"
2'-6 1/2"
5'-2 1/4"
14'-3 1/2"
6'-6 3/4"
36"x84" DBL.


MASTER CLOSET #1
120
HARDWOOD
GWB WALLS, PAINT
10'-0" GWB CLG., PAINT
MASTER HALL
121
HARDWOOD
GWB WALLS, PAINT
10'-0" GWB CLG., PAINT
MASTER CLOSET #2
122
HARDWOOD
GWB WALLS, PAINT
10'-0" GWB CLG., PAINT
MASTER BEDROOM
119
HARDWOOD
GWB WALLS, PAINT
10'-0" GWB CLG., PAINT
SCREENED PORCH
129
DEN
114
HARDWOOD
GWB WALLS, PAINT
2-STORY GWB CLG., PAINT
HALL #1
115
HARDWOOD
GWB WALLS, PAINT
10'-0" GWB CLG., PAINT
HALL
118
CLOSET
116
FACE OF SHEATHING
WDH2832
WDH2828-3 W/ 18" TRANSOMS
WISWT2870 W/ 18" TRANSOM
WIFRT5470 W/ 18" TRANSOM
32"x84" DBL.
32"x96" C.O.
30"x84"
36"x84" DBL.
120"x96" C.O.
48"x96" C.O.
8'-0" SOFFIT
BUILT-IN CABINETS
GAS LINE
36" WOOD HANDRAIL
1
A3.1


FACE OF SHEATHING
1'-0"
4'-10"
FACE OF SHEATHING
FACE OF SHEATHING
FACE OF SHEATHING
FACE OF SHEATHING
FACE OF SHEATHING
FACE OF SHEATHING
TOILET
125
TILE
WDH1618
WDH2030
SHOWER
126
TILE
18"
BENCH
PAINT
PAINT
PROVIDE SOUND BATT INSULATION AROUND MASTER BATH
STUDY
127
HARDWOOD
GWB WALLS, PAINT
10'-0" GWB CLG., PAINT
6" STONE VENEER TO BE SELECTED
WDH2620-3 W/ 20" ARCHED TRANSOMS
60"x84" DBL.
FOYER
100
HARDWOOD
36"x84" W/ ARCHED TRANSOM
STONE TO BE SELECTED
1
A3.1
2'-0"
46'-5"
69'-2"



1 FIRST FLOOR PLAN
1/4" = 1'-0"

Koehler Residence

480 Robinson Rd., Mooresville, NC

March 6, 2004

Revisions

A 1.2

