
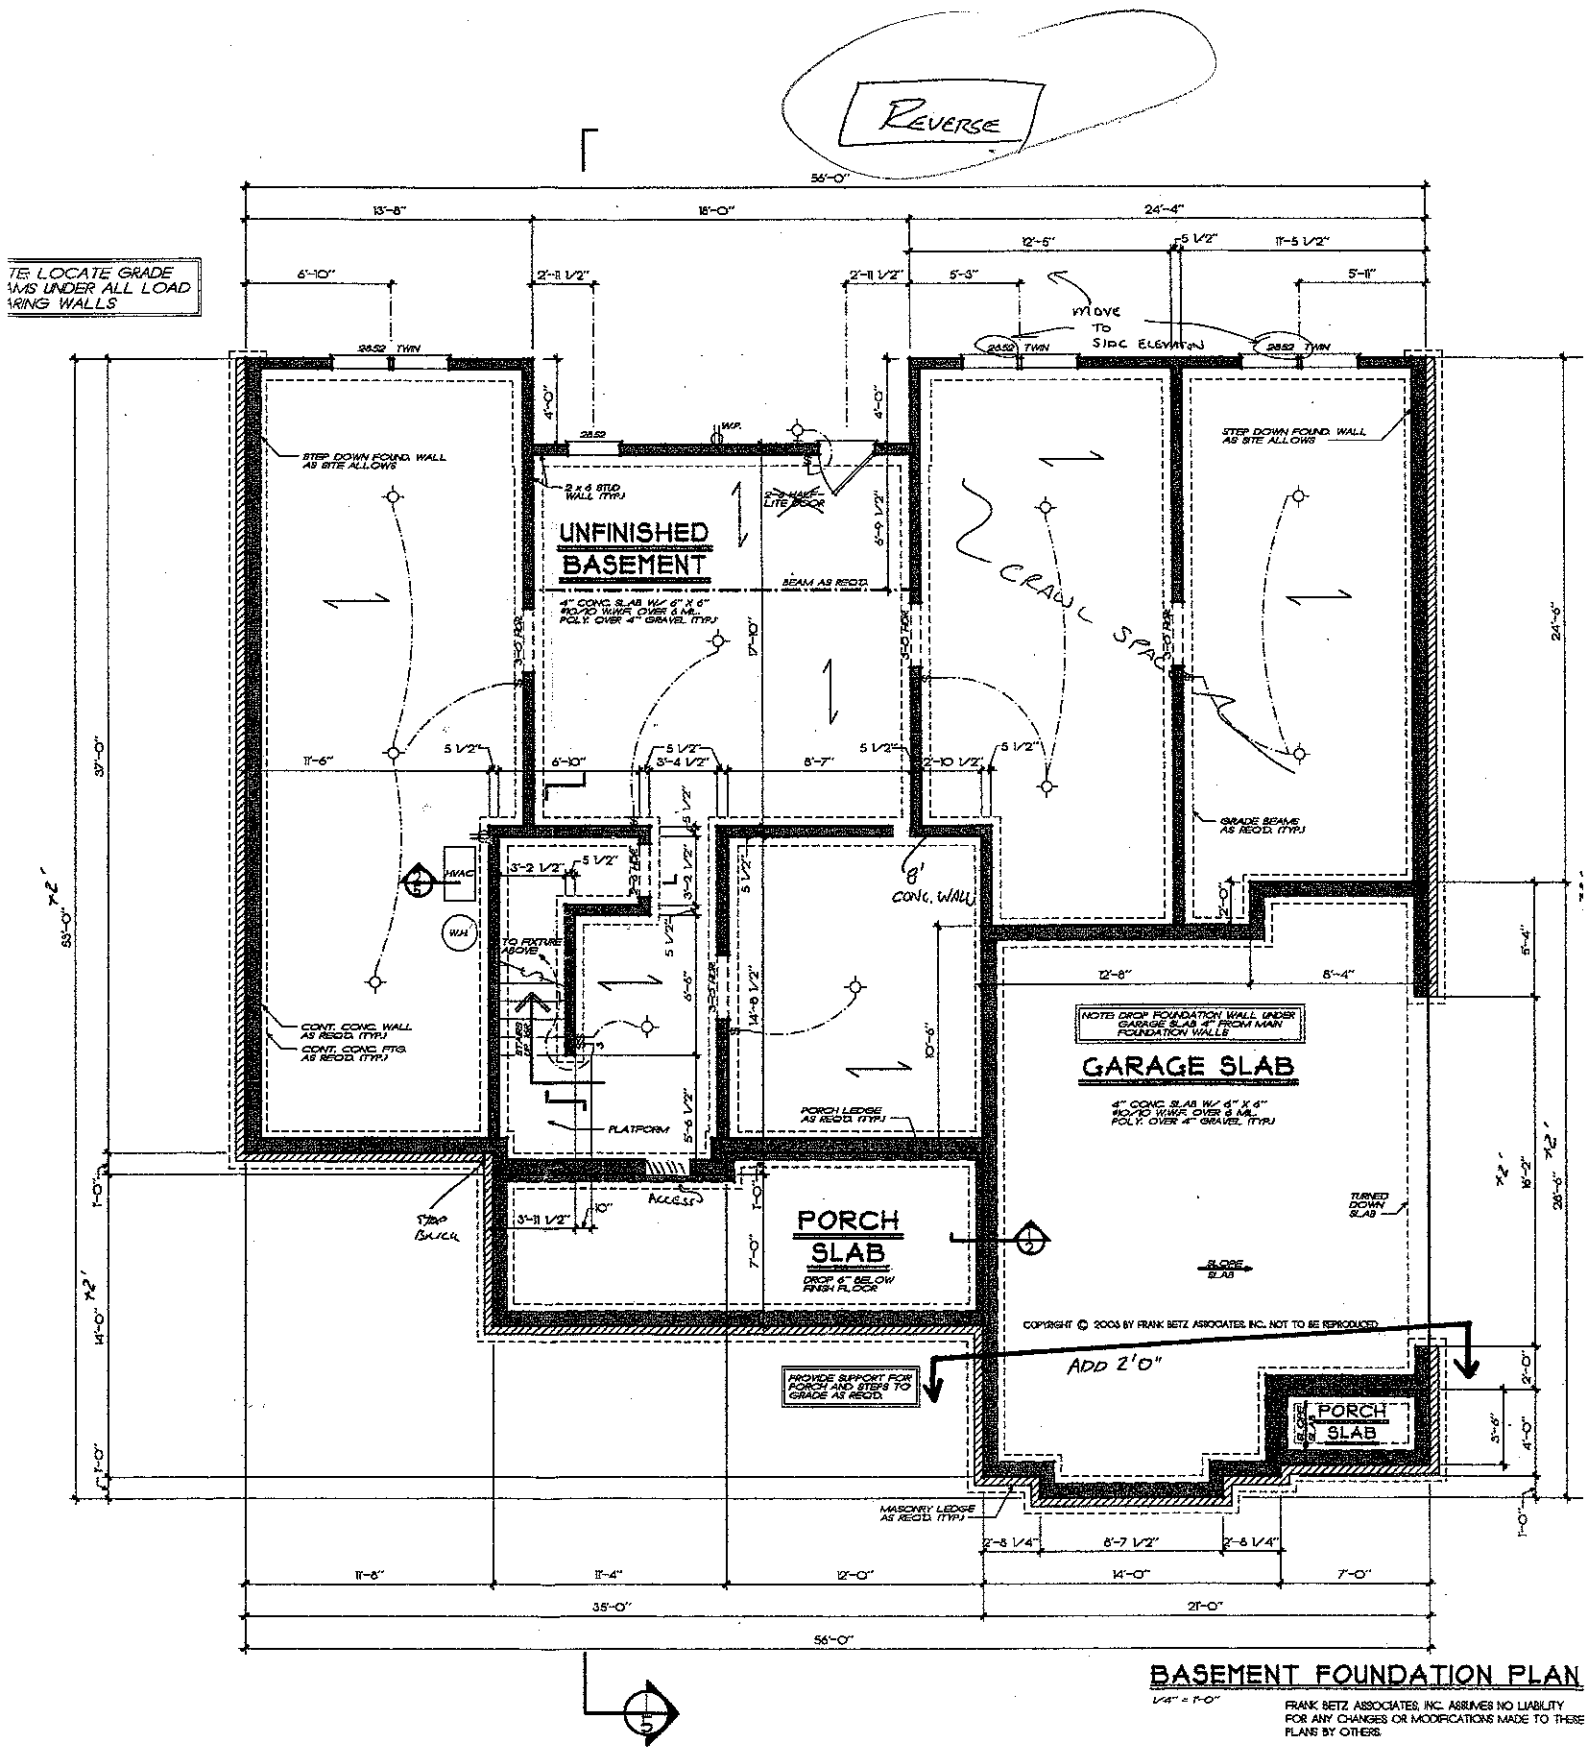


BASEMENT FOUNDATION PLAN


1/4" = 1'-0"

FRANK BETZ ASSOCIATES, INC. ASSUMES NO LIABILITY FOR ANY CHANGES OR MODIFICATIONS MADE TO THESE PLANS BY OTHERS.

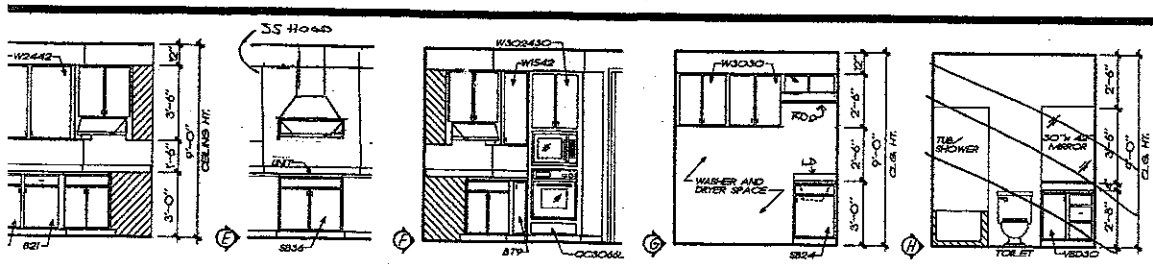

LAUN. ELEV.
1/4" = 1'-0"


BATH ELEVATIONS
1/4" = 1'-0"

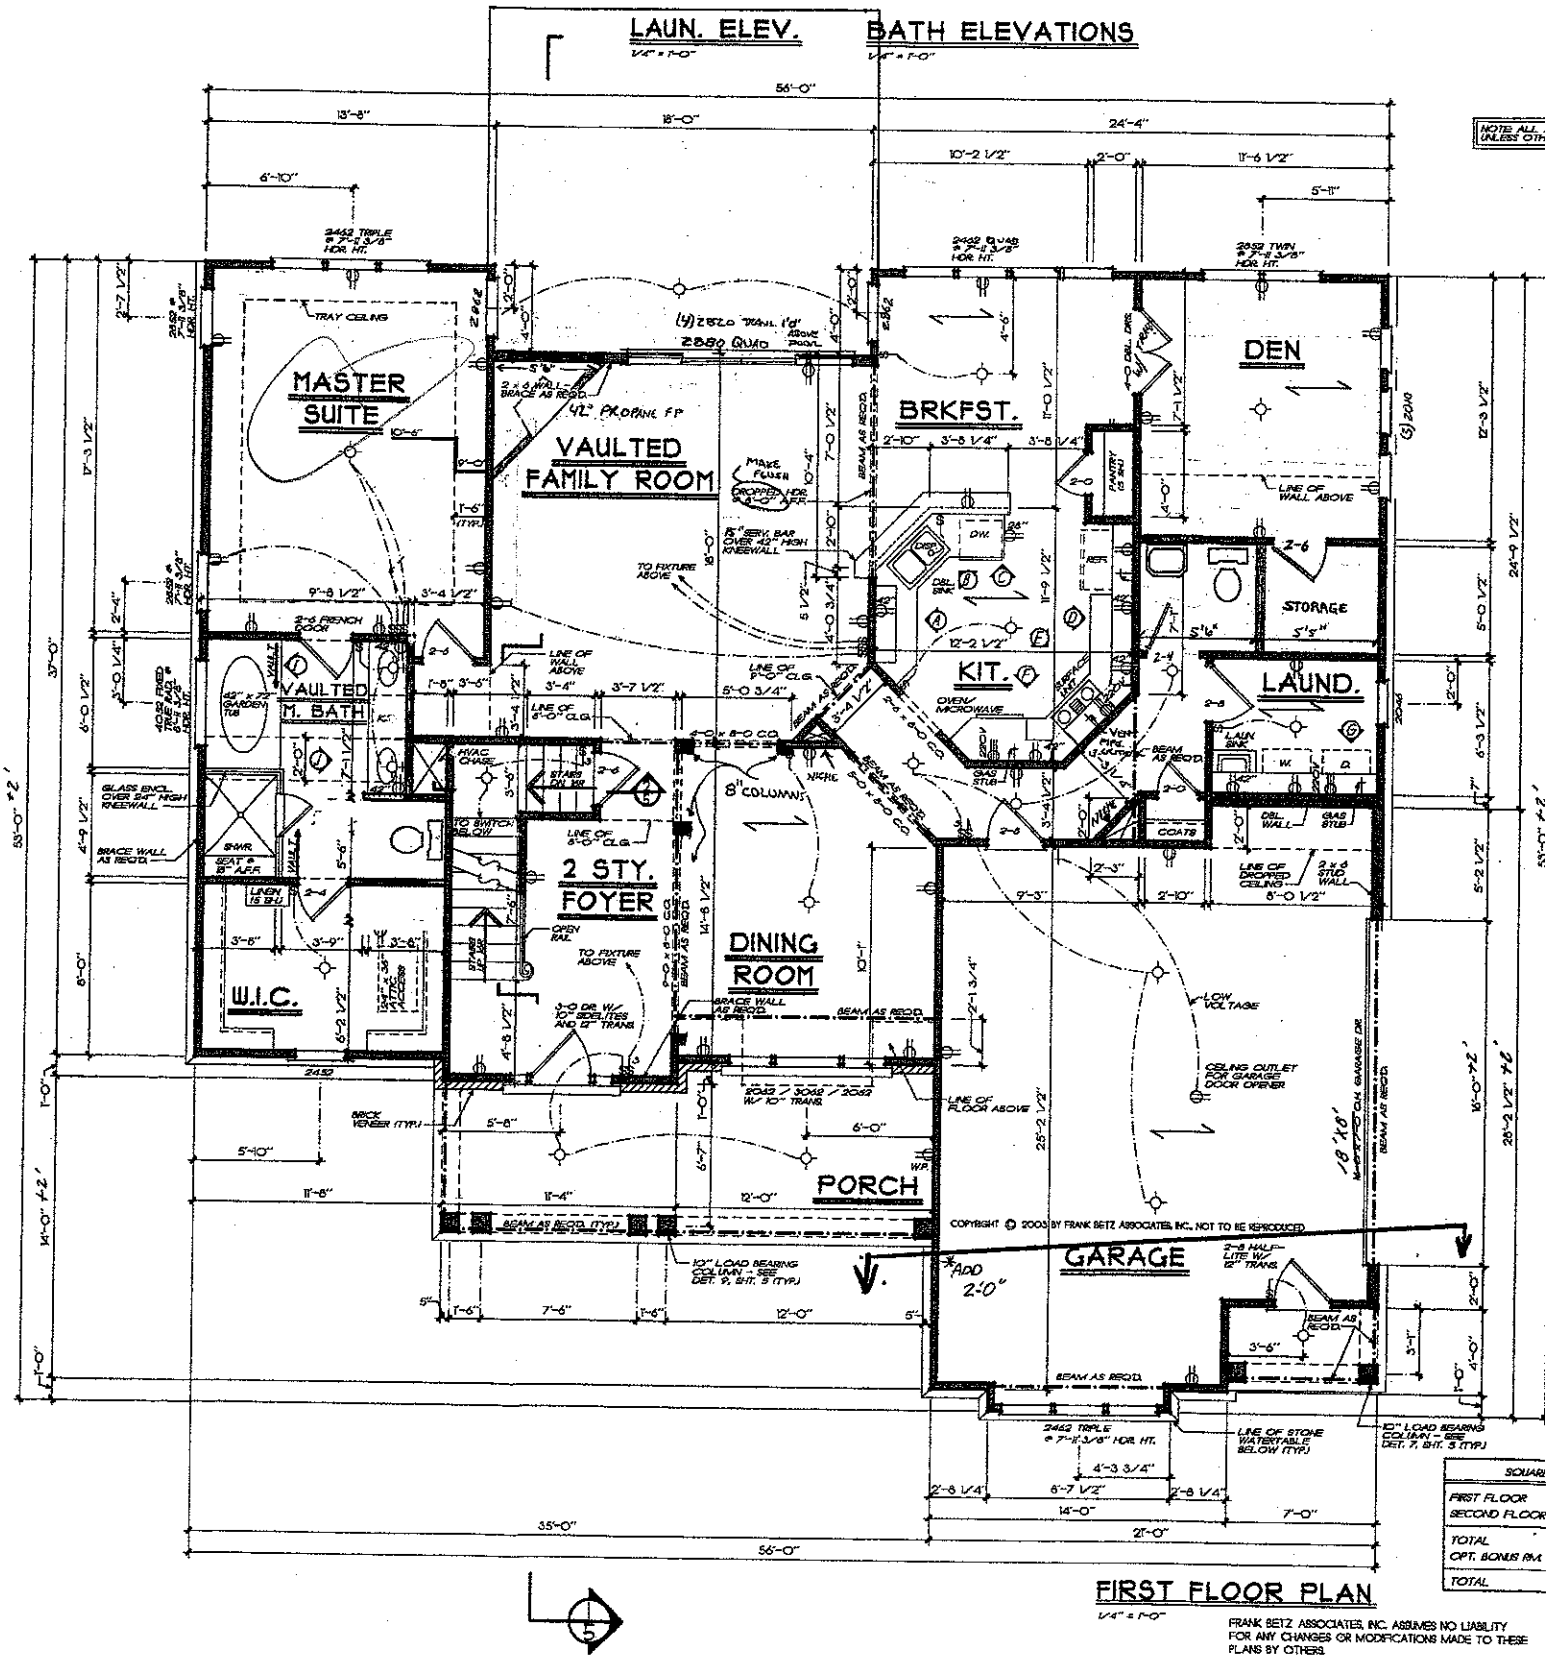

SQUARE
FIRST FLOOR
SECOND FLOOR
TOTAL
OPT. BONUS RM.
TOTAL

FIRST FLOOR PLAN
1/4" = 1'-0"


FRANK BETZ ASSOCIATES, INC. ASSUMES NO LIABILITY FOR ANY CHANGES OR MODIFICATIONS MADE TO THESE PLANS BY OTHERS.

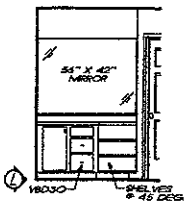

ATIONS

R BRACING TO BEAR ON LOAD
LOAD THRU ALL LEVELS AND
PORTED BY THICKNES
SNED TO CARRY LOAD.

NOTE ALL AM
UNLESS OTHER

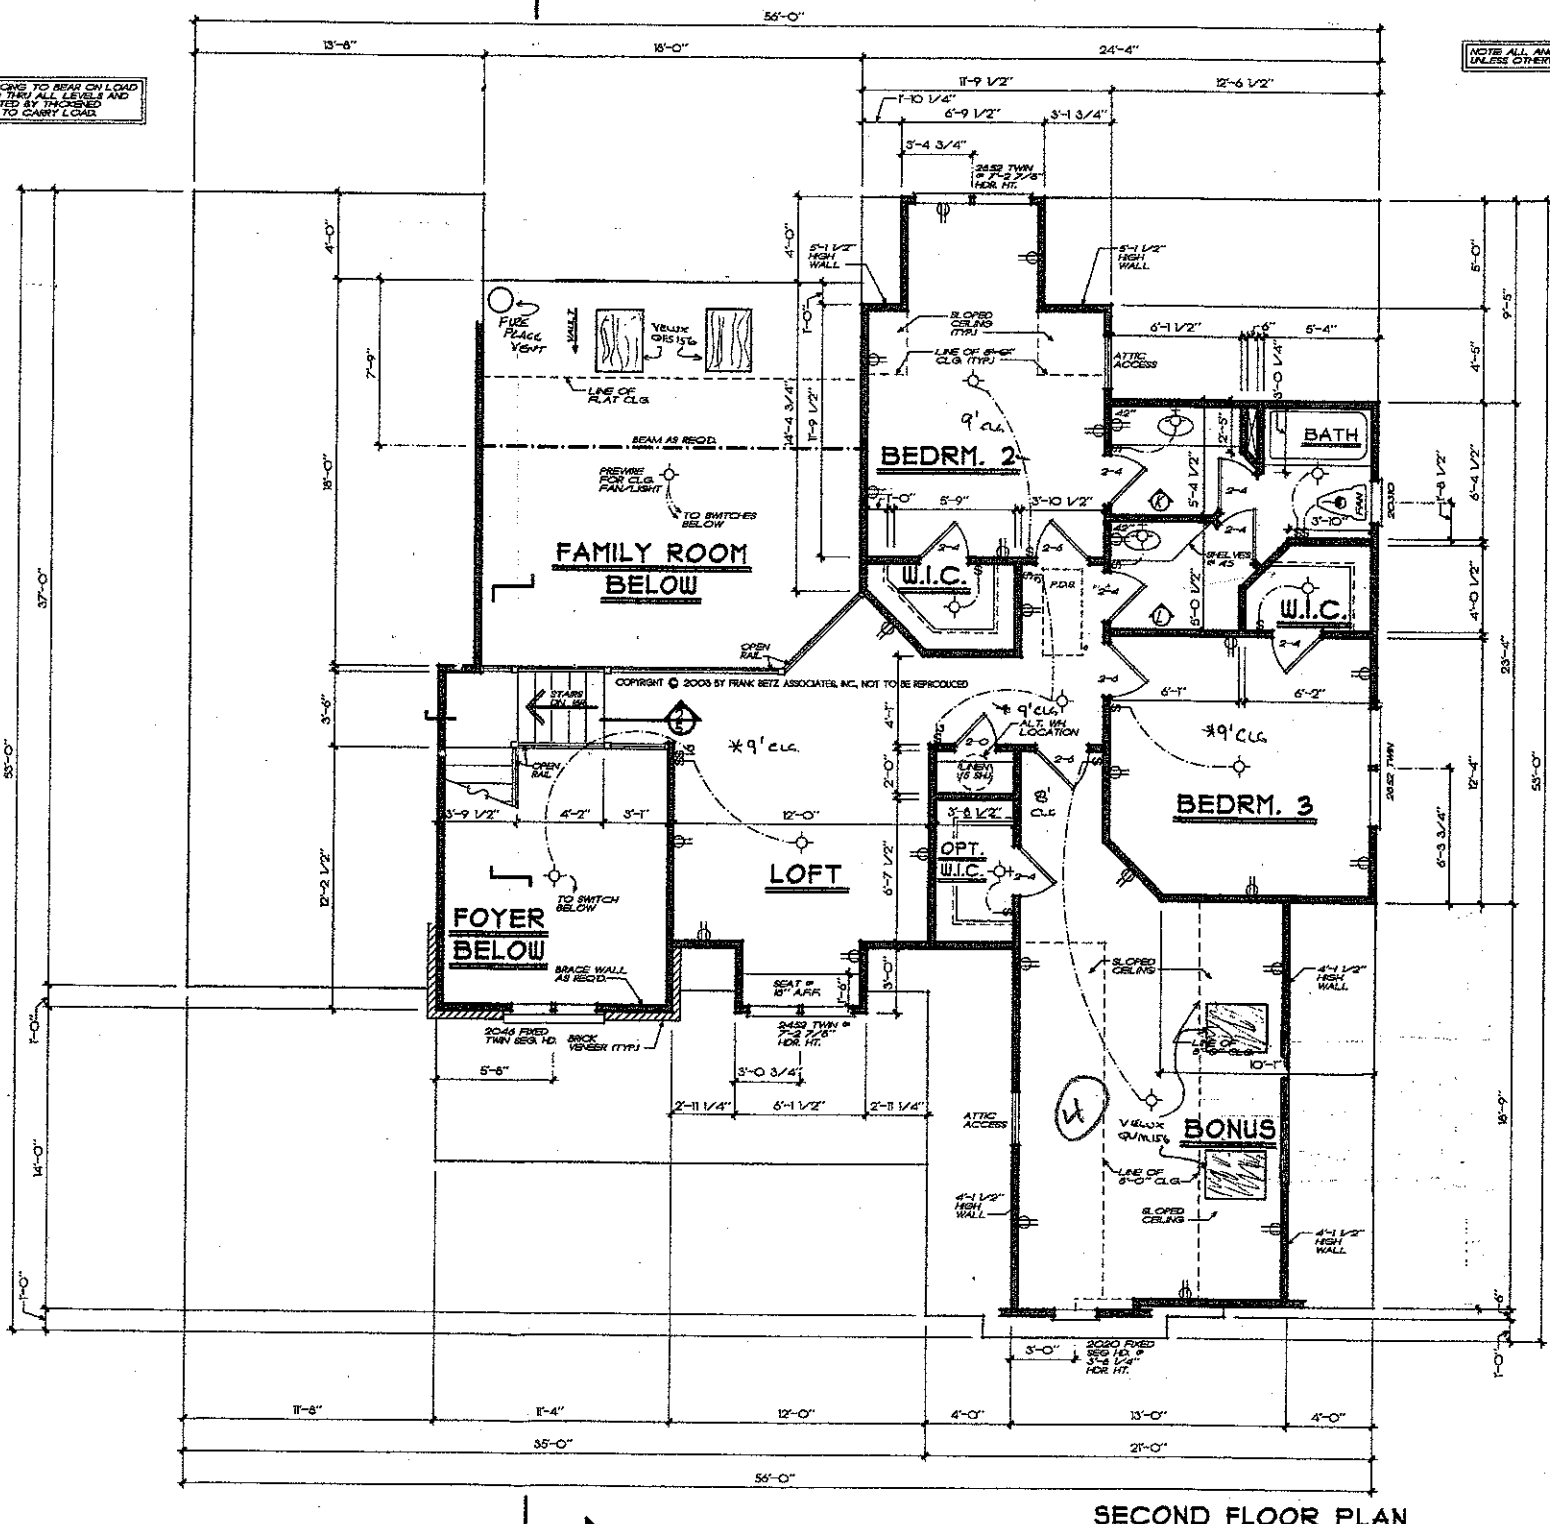

SECOND FLOOR PLAN

1/4" = 1'-0"

FRANK BETZ ASSOCIATES, INC. ASSUMES NO LIABILITY FOR ANY CHANGES OR MODIFICATIONS MADE TO THESE PLANS BY OTHERS.