IREDELL COUNTY HEATLH DEPARTMENT

PAGE 2: *SITE PLAN WORKSHEET*

SEE THE SAMPLE SITE PLAN BELOW. INCOMPLETE SITE PLANS WILL BE RETURNED TO YOU FOR COMPLETION AND MAY RESULT IN A DELAY IN THE ISSUANCE OF YOUR SEPTIC SYSTEM PERMIT!!!

Place an (X) beside each item as you complete the site plan:

- ✓ **Property Line measurements are clearly identified…**
- ✓ **All proposed structures are indicated…**
- ✓ ***SHOW: proposed house or business footprint, wells, water lines, patios, pools and decks, and any other item that will occupy space on the site***
- ✓ **Front and side setbacks from property line…**
- ✓ **Preferred driveway location and configuration, preferred well location…**
- ✓ **Area you prefer your septic system to be placed…**
- ✓ **North arrow, or other sufficient indicator of direction…**


Circle N/A on the following if appropriate:


- ✓ **Location of septic systems and wells within 100' of your property… N/A**
- ✓ **Location of easements and rights of ways on your property… N/A**
- ✓ **Location of any designated wetlands on the property… N/A**

Signature: B. Darrell Nantz
Property ~~owner or~~ owner's legal representative signature (SIGNATURE REQUIRED)

1/18/07
DATE

USE THIS SPACE TO DRAW YOUR SITE PLAN

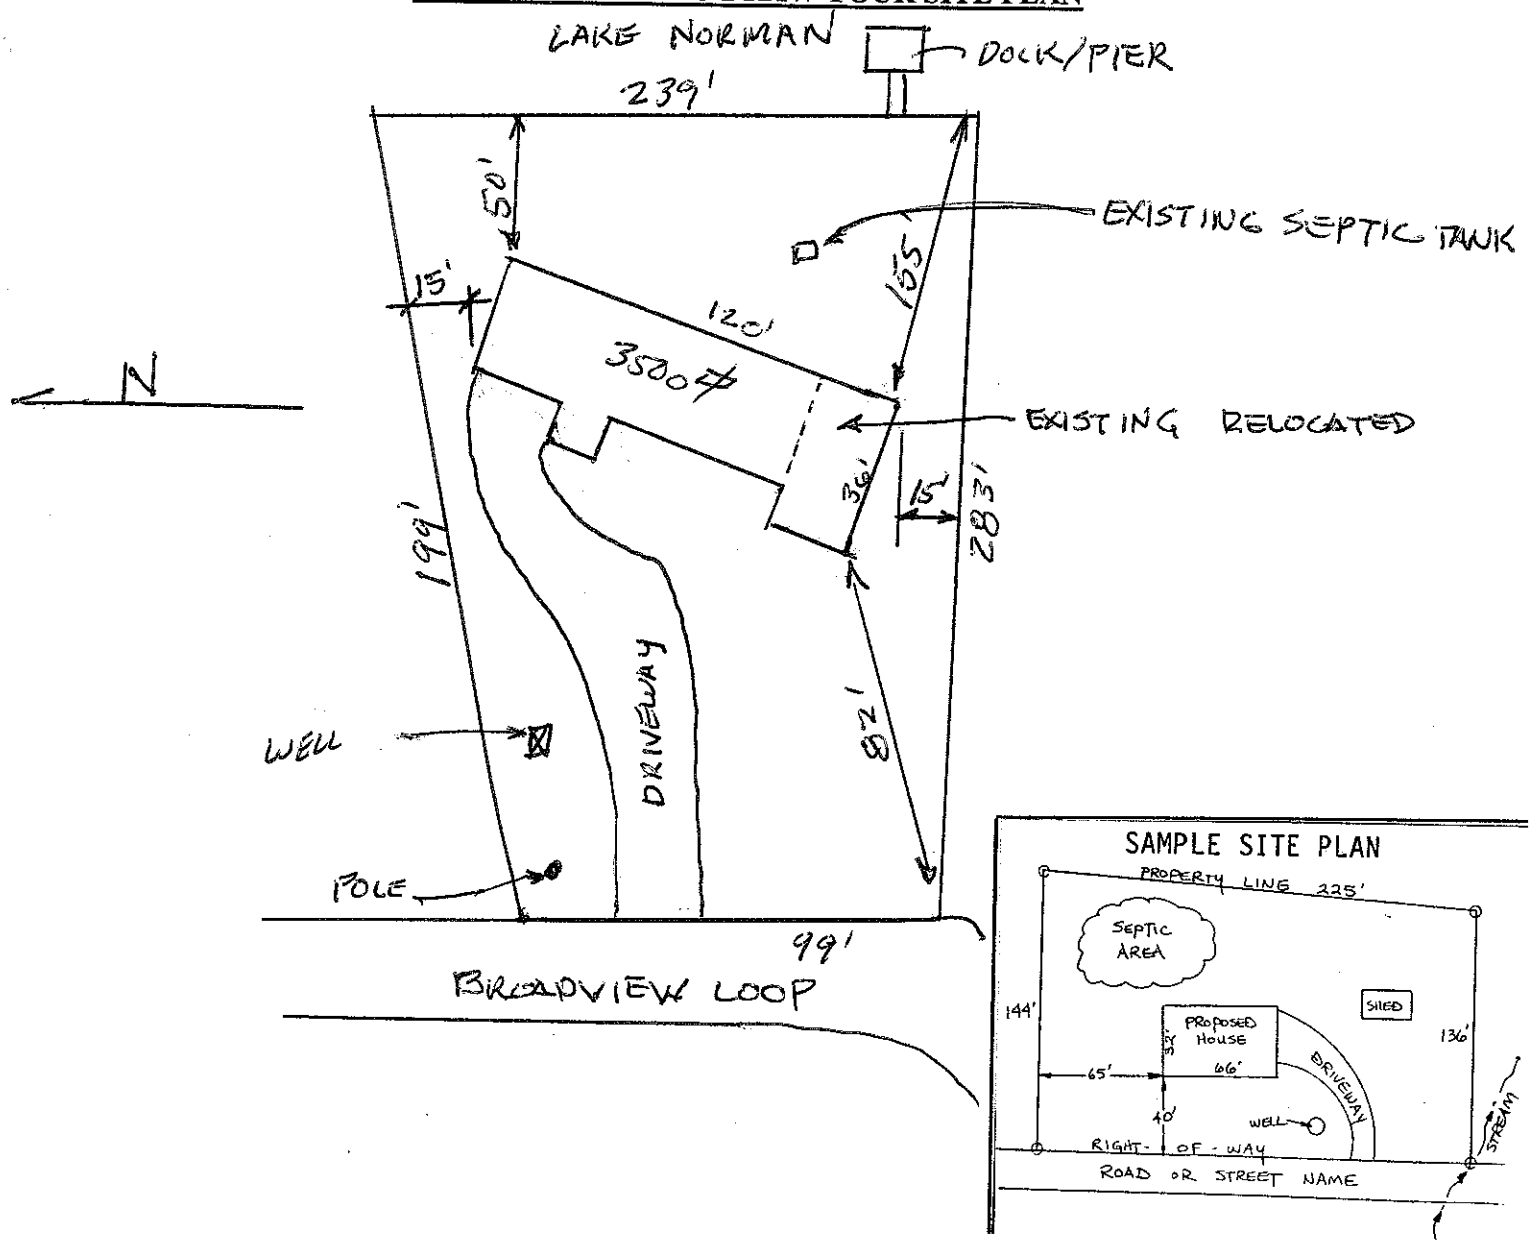

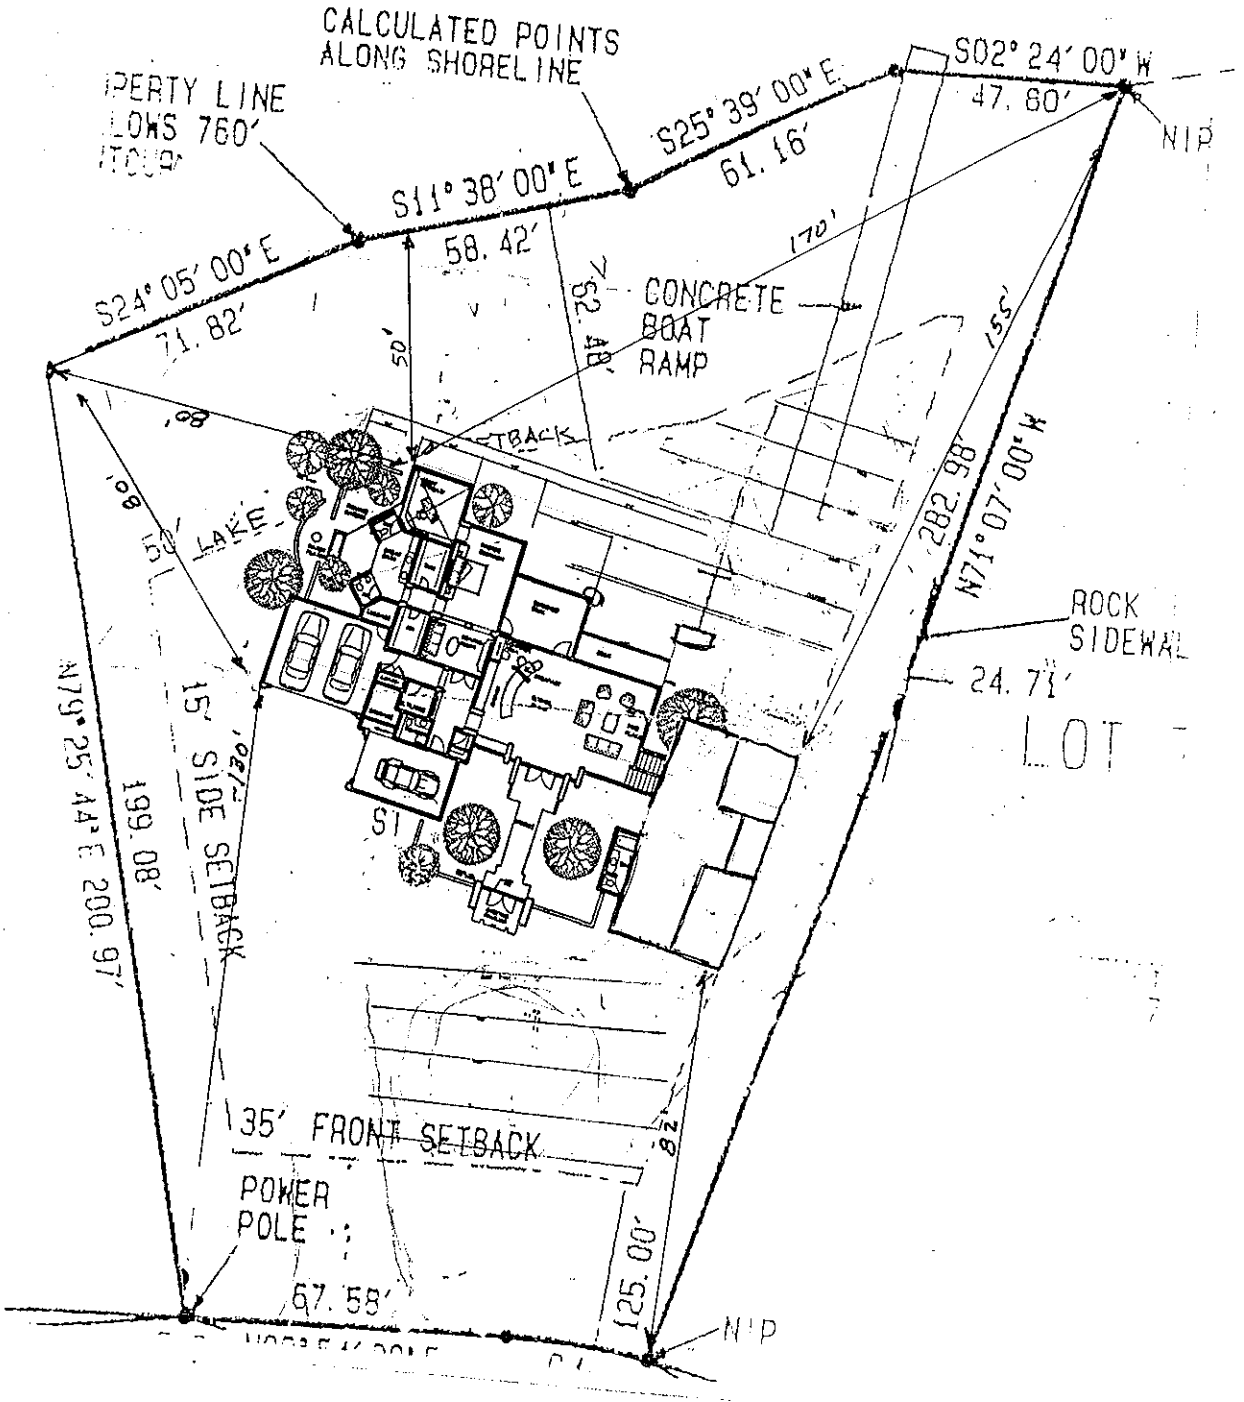

PIN NO. 4638174021.000

MEI WAH PANN

149 BROADWAY, LP MANKATO MN

1" = 30'