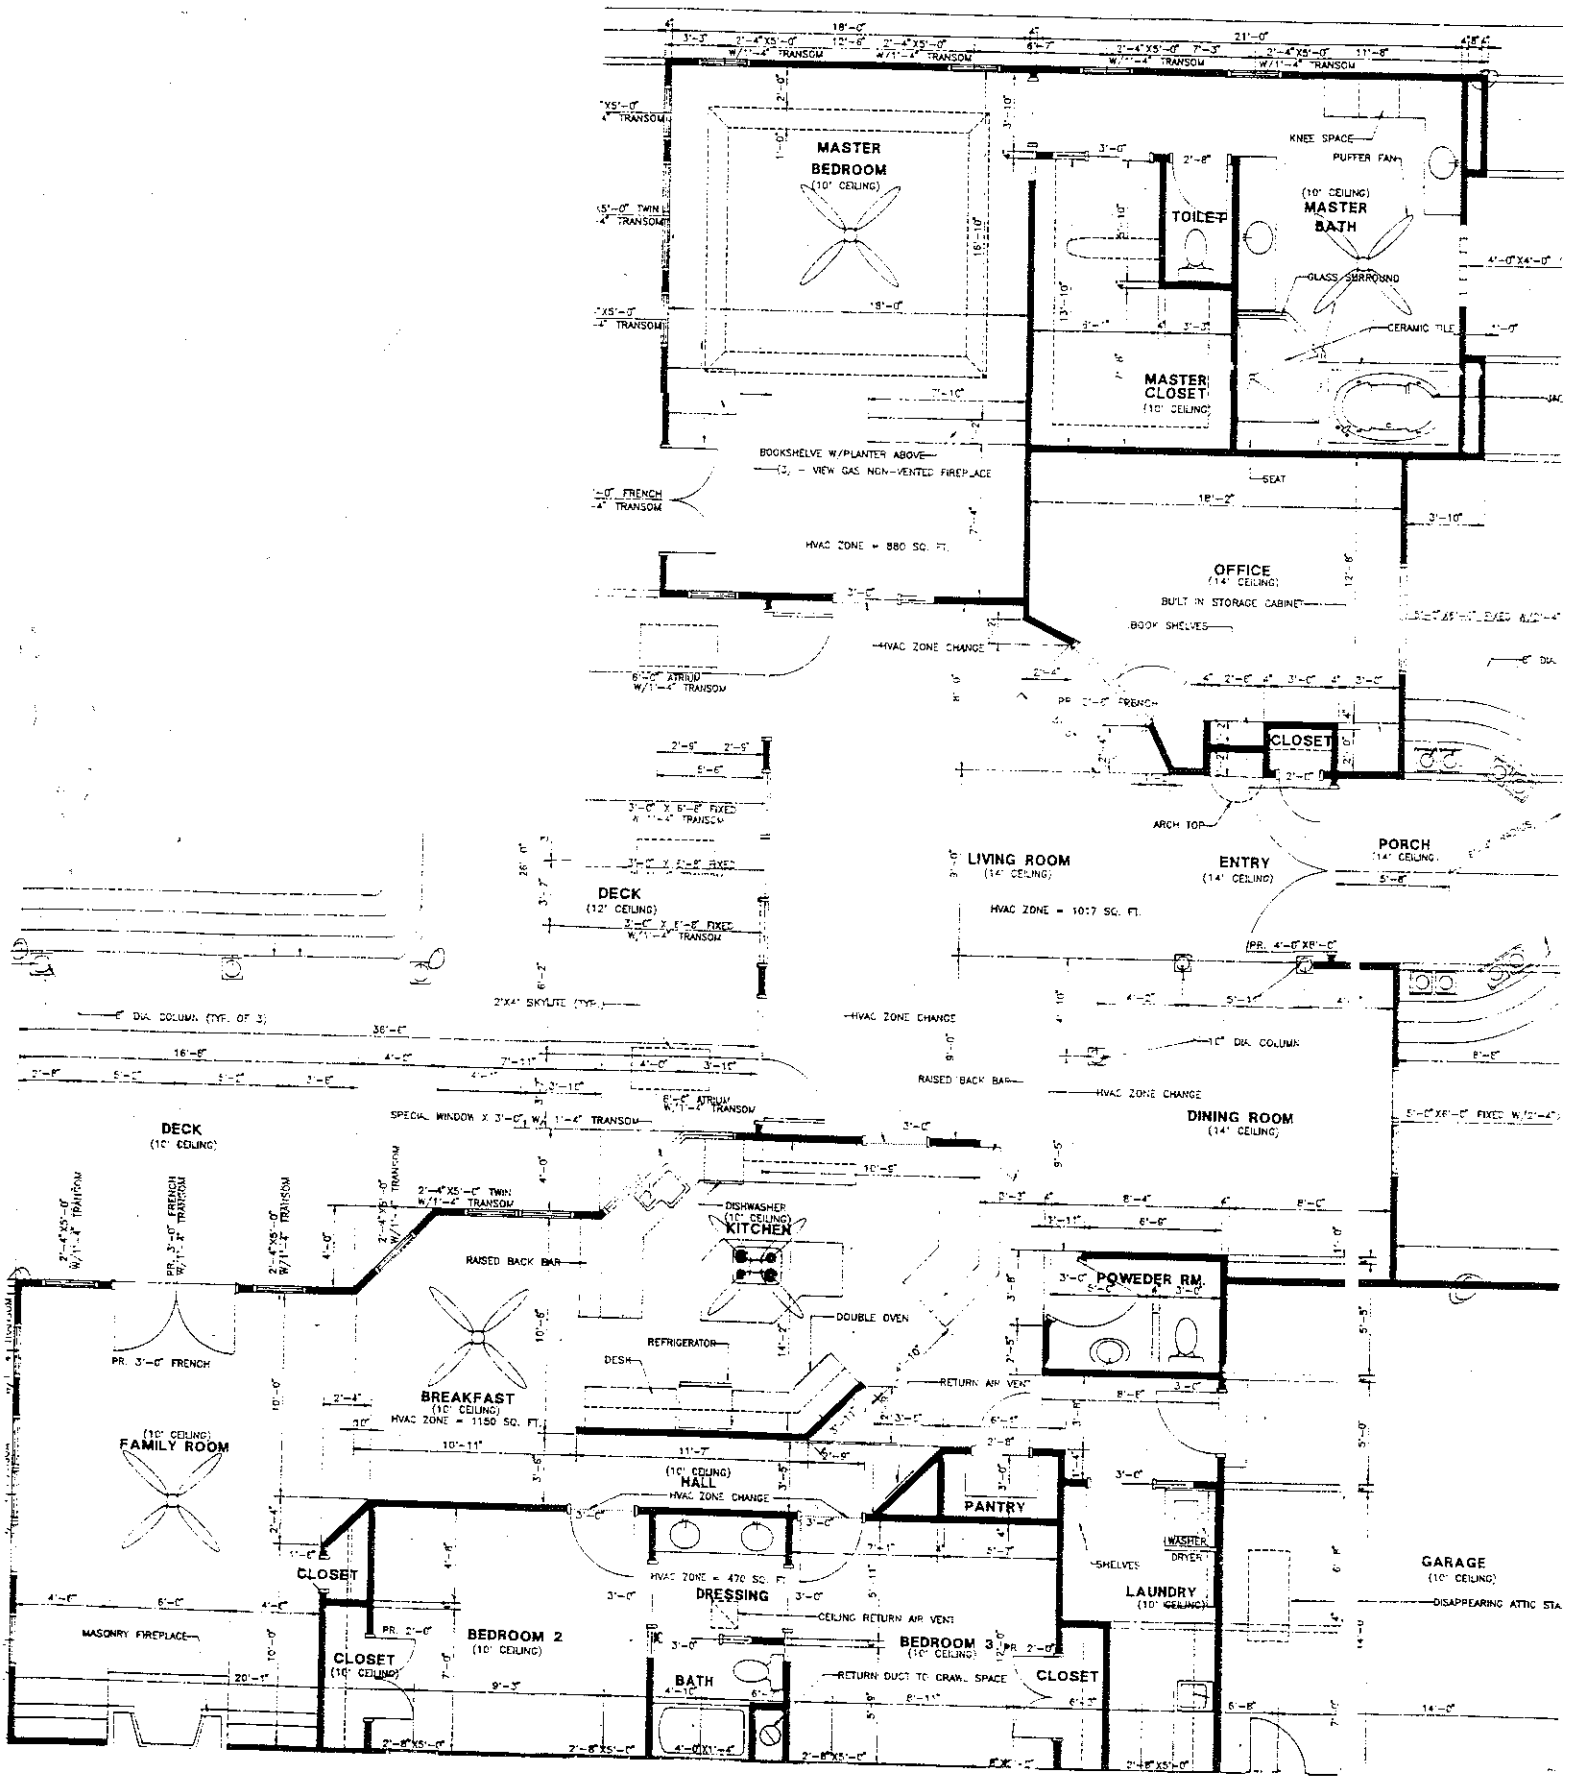

MASTER BEDROOM
(10' CEILING)
TOILET
MASTER BATH
(10' CEILING)
KNEE SPACE
PUFFER FAN
GLASS SURROUND
CERAMIC TILE
MASTER CLOSET
(10' CEILING)
BOOKSHELVE W/PLANTER ABOVE
GAS NON-VENTED FIREPLACE
SEAT
HVAC ZONE = 880 SQ. FT.
OFFICE
(14' CEILING)
BUILT IN STORAGE CABINET
BOOK SHELVES
HVAC ZONE CHANGE
CLOSET
ARCH TOP
PORCH
(14' CEILING)
ENTRY
(14' CEILING)
LIVING ROOM
(14' CEILING)
HVAC ZONE = 1017 SQ. FT.
DECK
(12' CEILING)
DECK
(10' CEILING)
DIA. COLUMN (TYP. OF 3)
2'X4' SKYLITE (TYP.)
SPECIAL WINDOW X 3'-0" W/1'-4" TRANSOM
RAISED BACK BAR
HVAC ZONE CHANGE
DINING ROOM
(14' CEILING)
DISHWASHER
(10' CEILING)
KITCHEN
POWDER RM.
PR. 3'-0" FRENCH
REFRIGERATOR
DESK
DOUBLE OVEN
RETURN AIR VENT
BREAKFAST
(10' CEILING)
HVAC ZONE = 1150 SQ. FT.
FAMILY ROOM
(10' CEILING)
HALL
(10' CEILING)
HVAC ZONE CHANGE
PANTRY
WASHER
DRYER
SHELVES
LAUNDRY
(10' CEILING)
GARAGE
(10' CEILING)
DISAPPEARING ATTIC STA
CLOSET
HVAC ZONE = 470 SQ. FT.
DRESSING
CEILING RETURN AIR VENT
MASONRY FIREPLACE
BEDROOM 2
(10' CEILING)
CLOSET
(10' CEILING)
BATH
BEDROOM 3
(10' CEILING)
RETURN DUCT TO CRAWL SPACE
CLOSET