4638214439

IREDELL COUNTY HEALTH DEPARTMENT

(SEPTIC TANK) IMPROVEMENTS PERMIT AND CERTIFICATE OF COMPLETION
(Ground Absorption Sewage Disposal System – G. S. Chapter 130-Article 13C)

OWNER OR CONTRACTOR Greg Knight (Kim Mertes) DATE 10-8-85 PERMIT NO. 437

PHONE: Business ________ Home ________

LOCATION 150 W TR 1396 ½ mile TL on Rustic Lane 1st lot on left

S. R. No. ________

SUBDIVISION NAME East Lake S/D LOT NO. 15 SECTION OR BLOCK NO. ________

House (X) Mobile Home ( ) Business ( ) Other ________

No. Bedrooms 3 No. Bathrooms 2

Garbage Disposal Unit Yes ( ) No (X)

Auto. Dishwasher Yes (X) No ( )

Auto. Wash. Machine Yes (X) No ( )

Site Suitable Yes (X) No ( )

Lot Area 20,000 ft²

Character & Porosity of Soil Clay


Percolation Rate 0.5 gal/ft²/day

Topography 2-4%

Depth to Water Table 4'

Rock or other impervious formations None obs.

____ Basement with Plumbing ____ Basement without Plumbing ____ No Basement

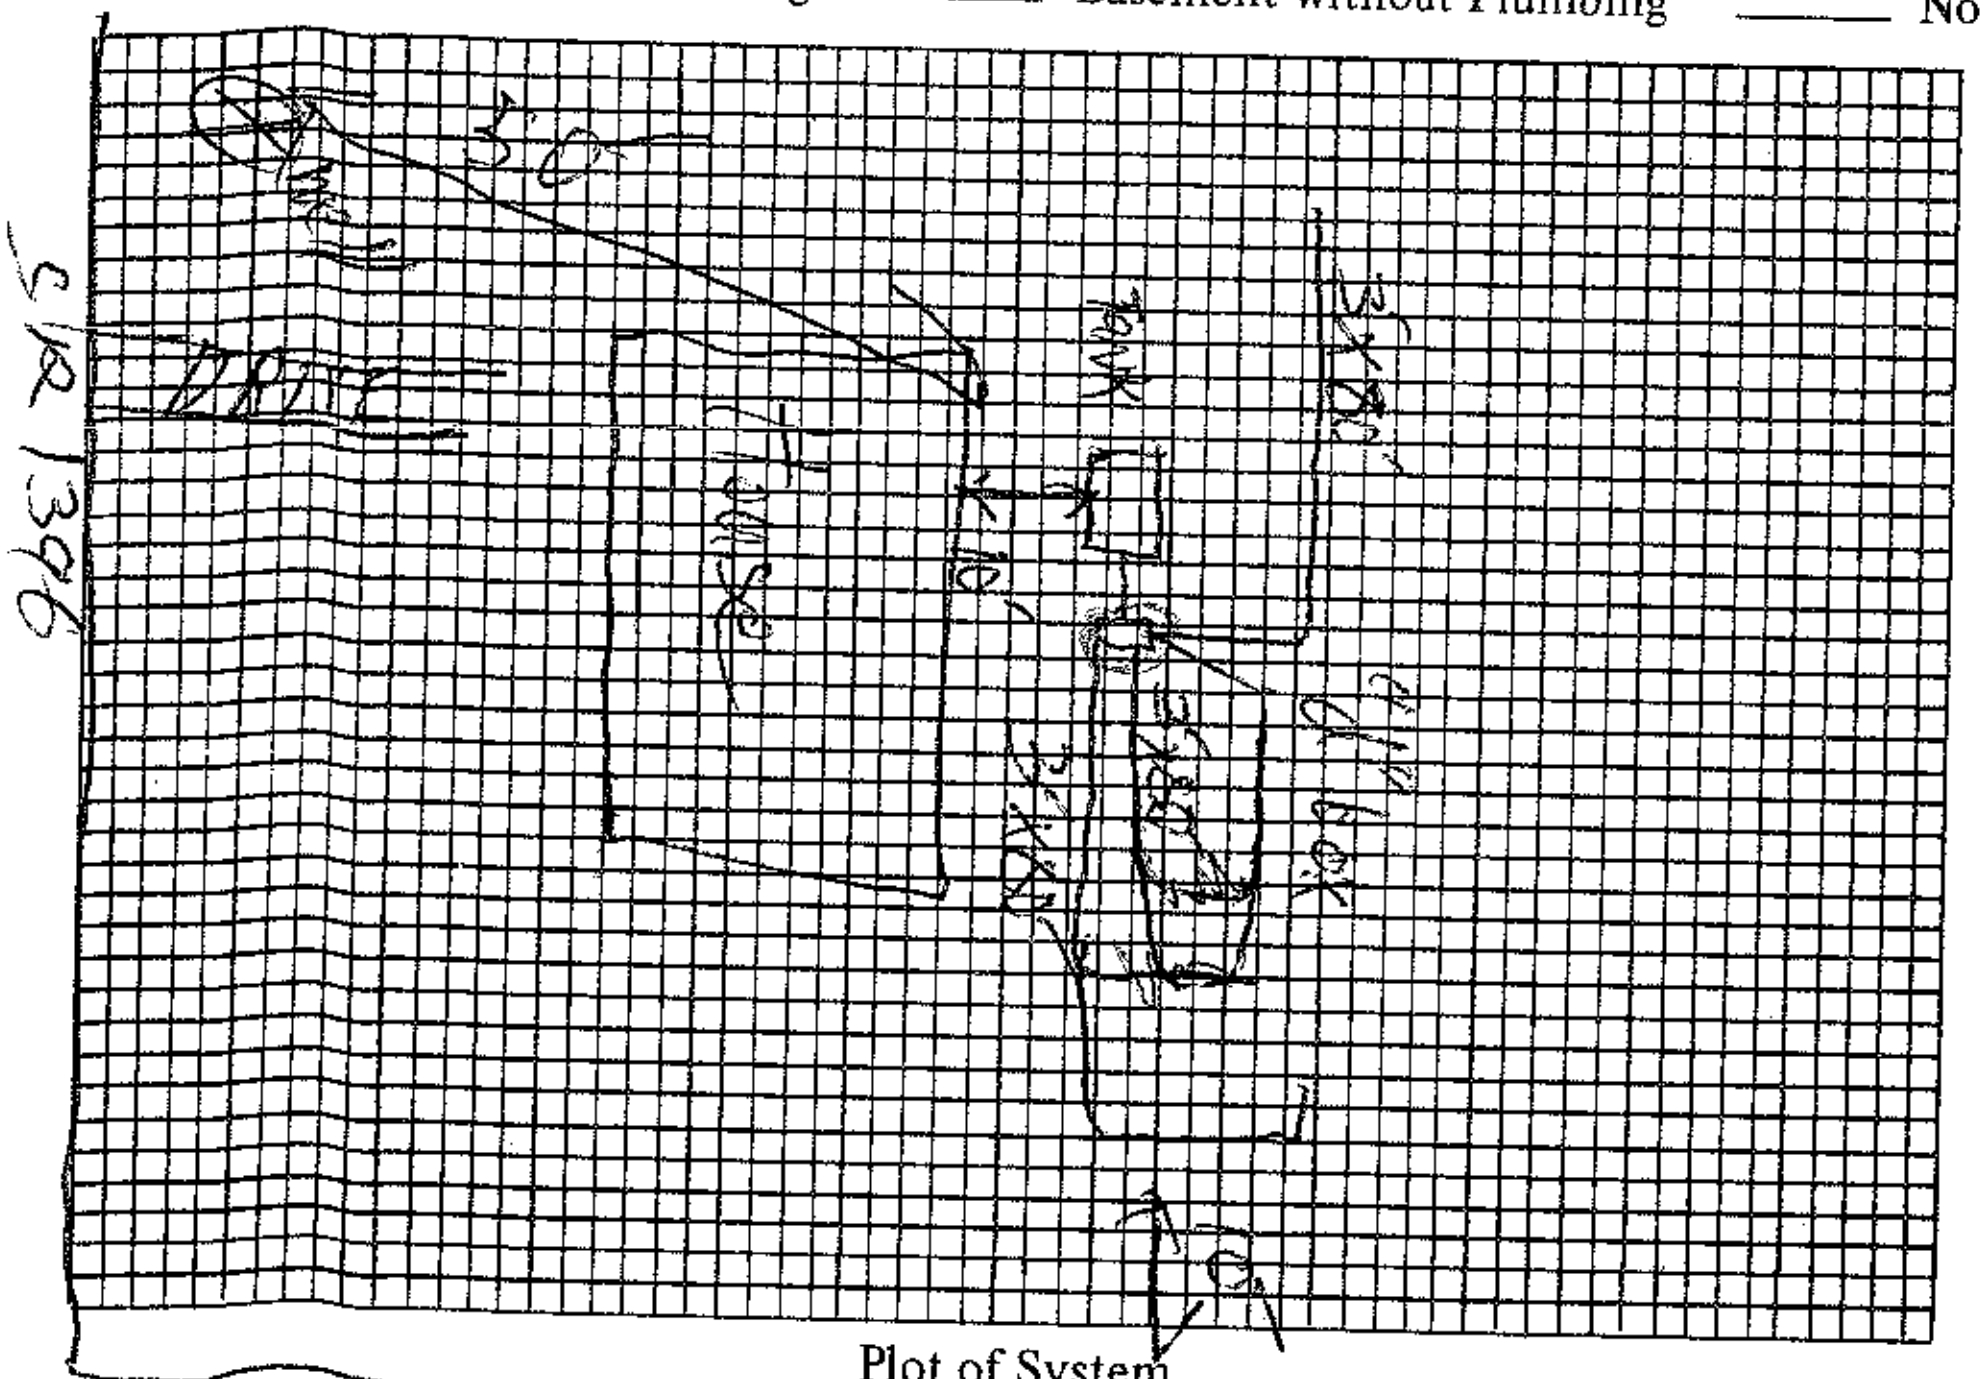

Plot of System

Size of Tank 1000 Gals.

Nitrification Field:

No. of Lines 3

Sq. Ft. 120 Linear Ft. 240

Depth of Stone in Lines 12"

Water Supply: Individual (X)

Public ( )

Installed by Lackey

I understand and agree to install septic tank system as specified on this Improvements Permit.

Signed: ________

IMPROVEMENTS PERMIT BY Rustic Lane FDC

COMMENTS: ________

CERTIFICATE OF COMPLETION BY Charles R. Barnett DATE ________

EXISTING SYSTEM CHECKED BY: ________ DATE ________

CONSTRUCTION MUST COMPLY WITH ALL OTHER APPLICABLE STATE AND LOCAL REGULATIONS.

Permit is VOID if any unauthorized changes are made in installation of system and/or if any false information is supplied in making Improvements Permit.

Health Dept. Copy: White Inspection Dept. Copy: Yellow Sanitarian's Copy: Pink Owner's Copy: Gold