IREDELL COUNTY HEATLH DEPARTMENT

PAGE 2: *SITE PLAN WORKSHEET*

SEE THE SAMPLE SITE PLAN BELOW. INCOMPLETE SITE PLANS WILL BE RETURNED TO YOU FOR COMPLETION AND MAY RESULT IN A DELAY IN THE ISSUANCE OF YOUR SEPTIC SYSTEM PERMIT!!!

Place an (X) beside each item as you complete the site plan:

- ✓ Property Line measurements are clearly identified...
- ✓ All proposed structures are indicated...
  SHOW: proposed house or business footprint, wells, water lines, patios, pools and decks, and any other item that will occupy space on the site
- ✓ Front and side setbacks from property line...
- ✓ Preferred driveway location and configuration, preferred well location...
- ✓ Area you prefer your septic system to be placed...
- ✓ North arrow, or other sufficient indicator of direction...

Circle N/A on the following if appropriate:


- ____ Location of septic systems and wells within 100' of your property... (N/A)
- ____ Location of easements and rights of ways on your property... (N/A)
- ____ Location of any designated wetlands on the property... (N/A)

Signature: Kathleen Saunders
Property owner or owner's legal representative signature (SIGNATURE REQUIRED)

2/23/09
DATE

USE THIS SPACE TO DRAW YOUR SITE PLAN

* Please See Attached *

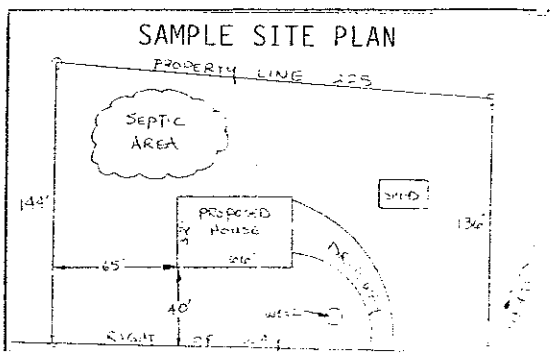

IREDELL COUNTY HEATLH DEPARTMENT

PAGE 2: *SITE PLAN WORKSHEET*

SEE THE SAMPLE SITE PLAN BELOW. INCOMPLETE SITE PLANS WILL BE RETURNED TO YOU FOR COMPLETION AND MAY RESULT IN A DELAY IN THE ISSUANCE OF YOUR SEPTIC SYSTEM PERMIT!!!

Place an (X) beside each item as you complete the site plan:

- X — Property Line measurements are clearly identified…
- X — All proposed structures are indicated…
  SHOW: proposed house or business footprint, wells, water lines, patios, pools and decks, and any other item that will occupy space on the site
- X — Front and side setbacks from property line…
- X — Preferred driveway location and configuration, preferred well location…
- X — Area you prefer your septic system to be placed…
- X — North arrow, or other sufficient indicator of direction…

Circle N/A on the following if appropriate:

- N/A — Location of septic systems and wells within 100' of your property… N/A
- X — Location of casements and rights of ways on your property… N/A
- N/A — Location of any designated wetlands on the property… N/A

Signature: Paul Ogg


Property owner or owner's legal representative signature (SIGNATURE REQUIRED)

10-10-07

DATE


USE THIS SPACE TO DRAW YOUR SITE PLAN

See ATTACHED

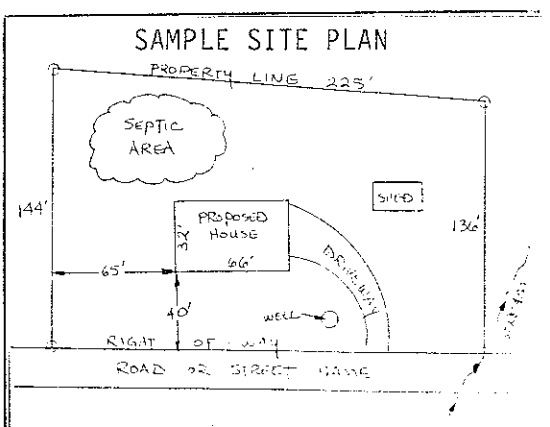

SEP-1-2009 03:45P FROM:STALLINGS REFRIGERAT 7045968519 TO:17045463397 P.3

Acknowledgement Of Plans Submittal ONLY!
Date 10/12/09
Date 10-12-09

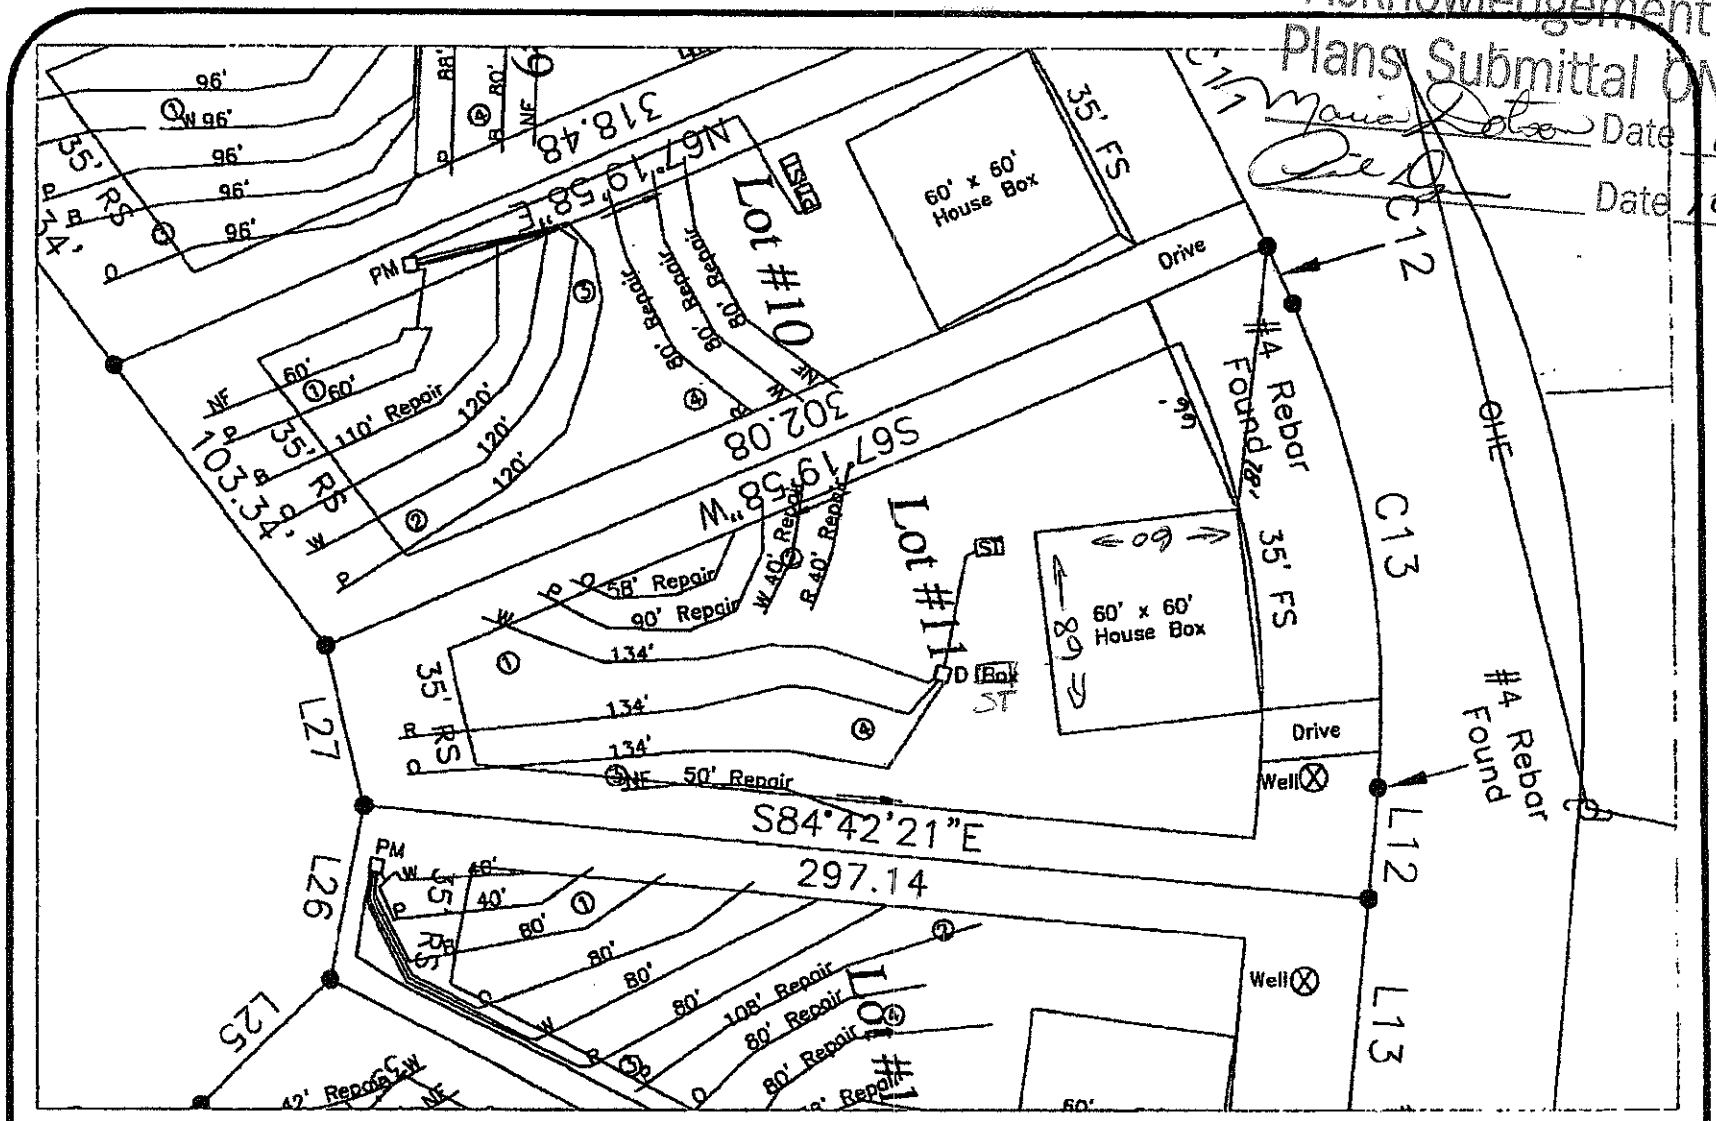

SCALE: 1" = 50'	DATE: March, 2009	S&ME 3718 OLD BATTLEGROUND ROAD GREENSBORO, NC 27410 PH. 336-288-7180 FAX. 336-288-8980 WWW.SMEINC.COM	Lot 11 Fern Leaf Subdivision – Kenway Loop. Iredell County, NC	FIGURE NO. 1
PROJECT NO. 1588-09-012	DRAWN BY: KMS			
	CHECKED BY: PGP			