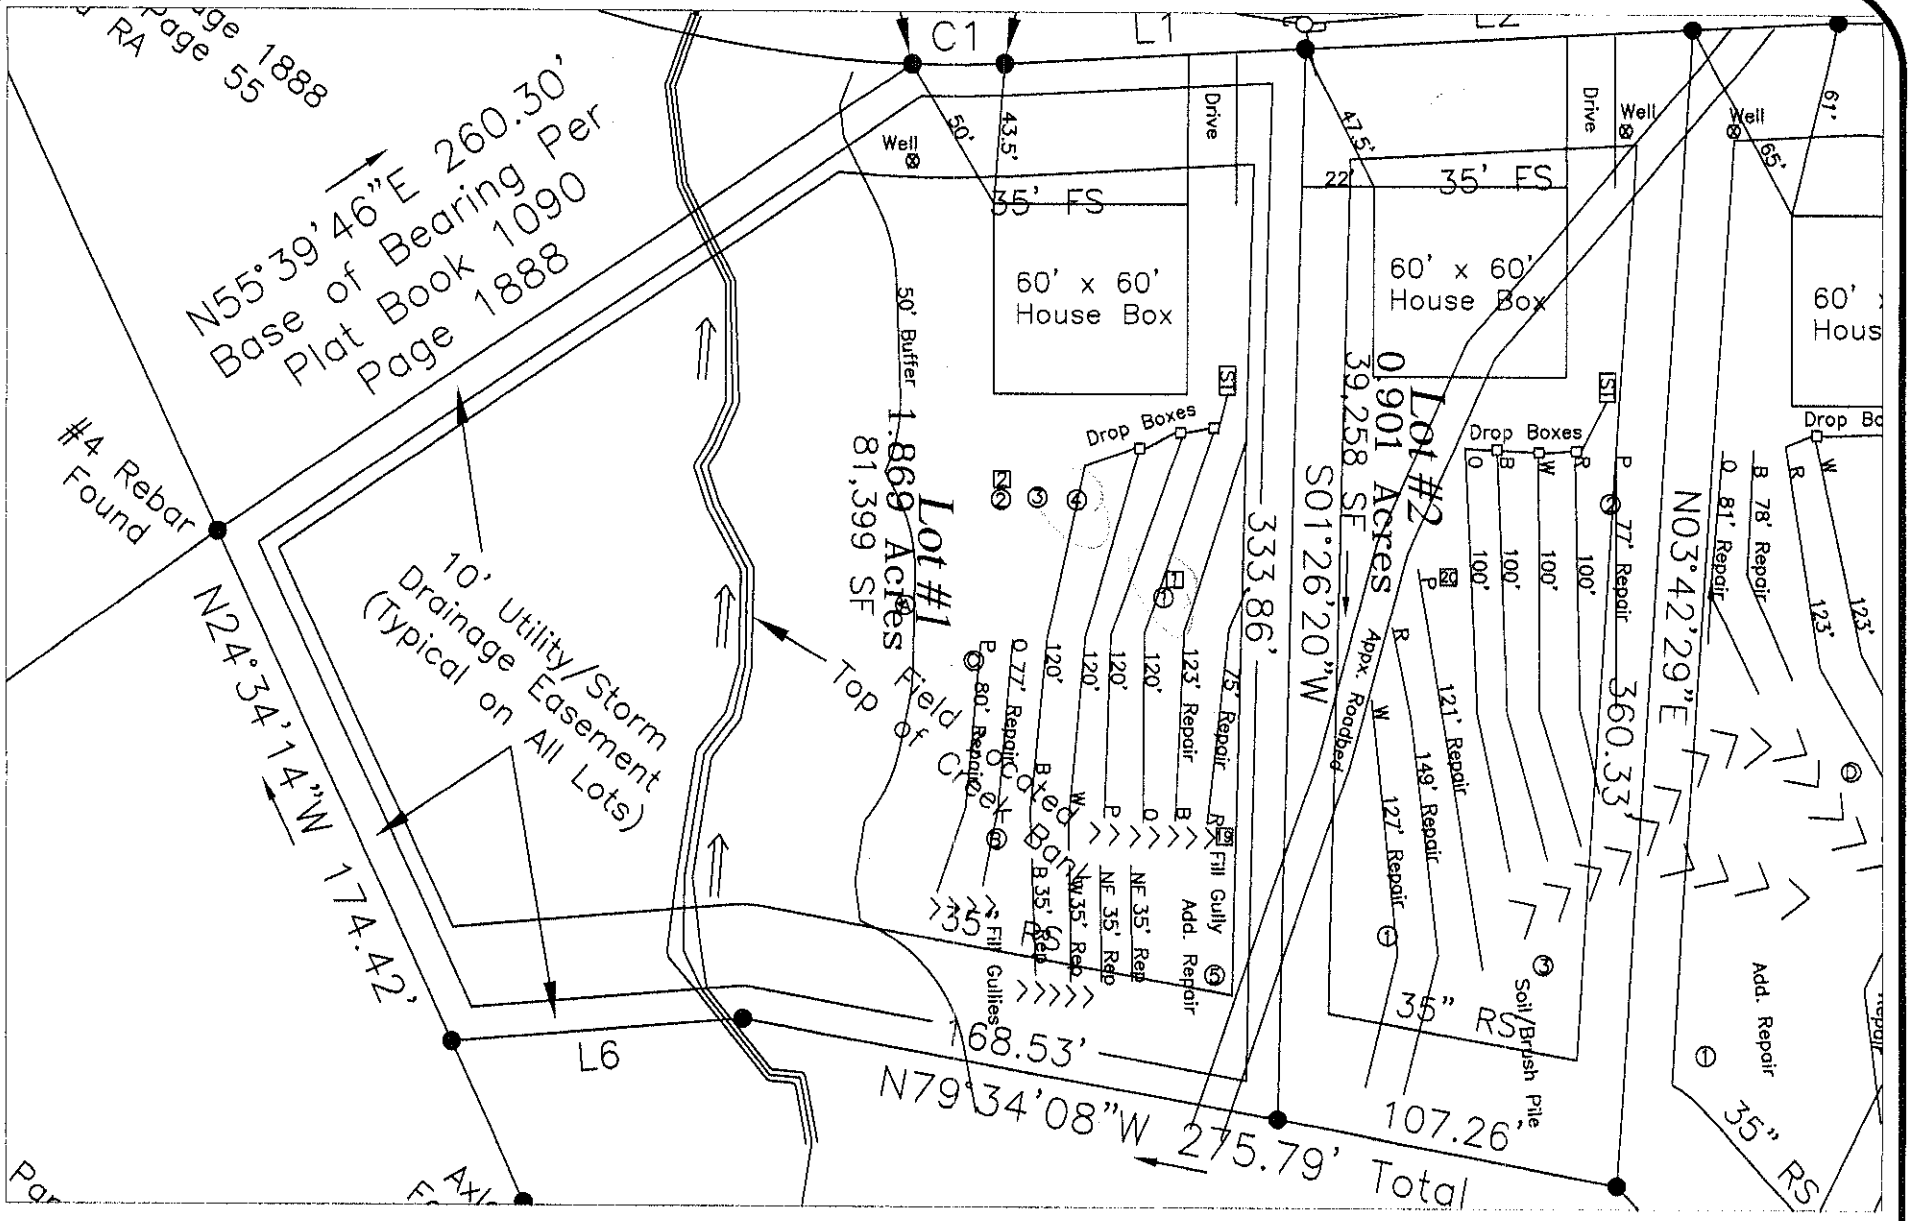



| | | | | |
|---|---|---|---|---|
| SCALE: 1" = 60' | DATE: April 2009 | S&ME | Lot 1 | FIGURE NO. 1 |
| PROJECT NO. 1588-09-013 | DRAWN BY: KMS | 3718 OLD BATTLEGROUND ROAD<br>GREENSBORO, NC 27410<br>PH. 336-288-7180<br>FAX. 336-288-8980<br>WWW.SMEINC.COM | Normandy Creek– Normandy Road.<br>Iredell County, NC | |
| | CHECKED BY: PGP | | | |