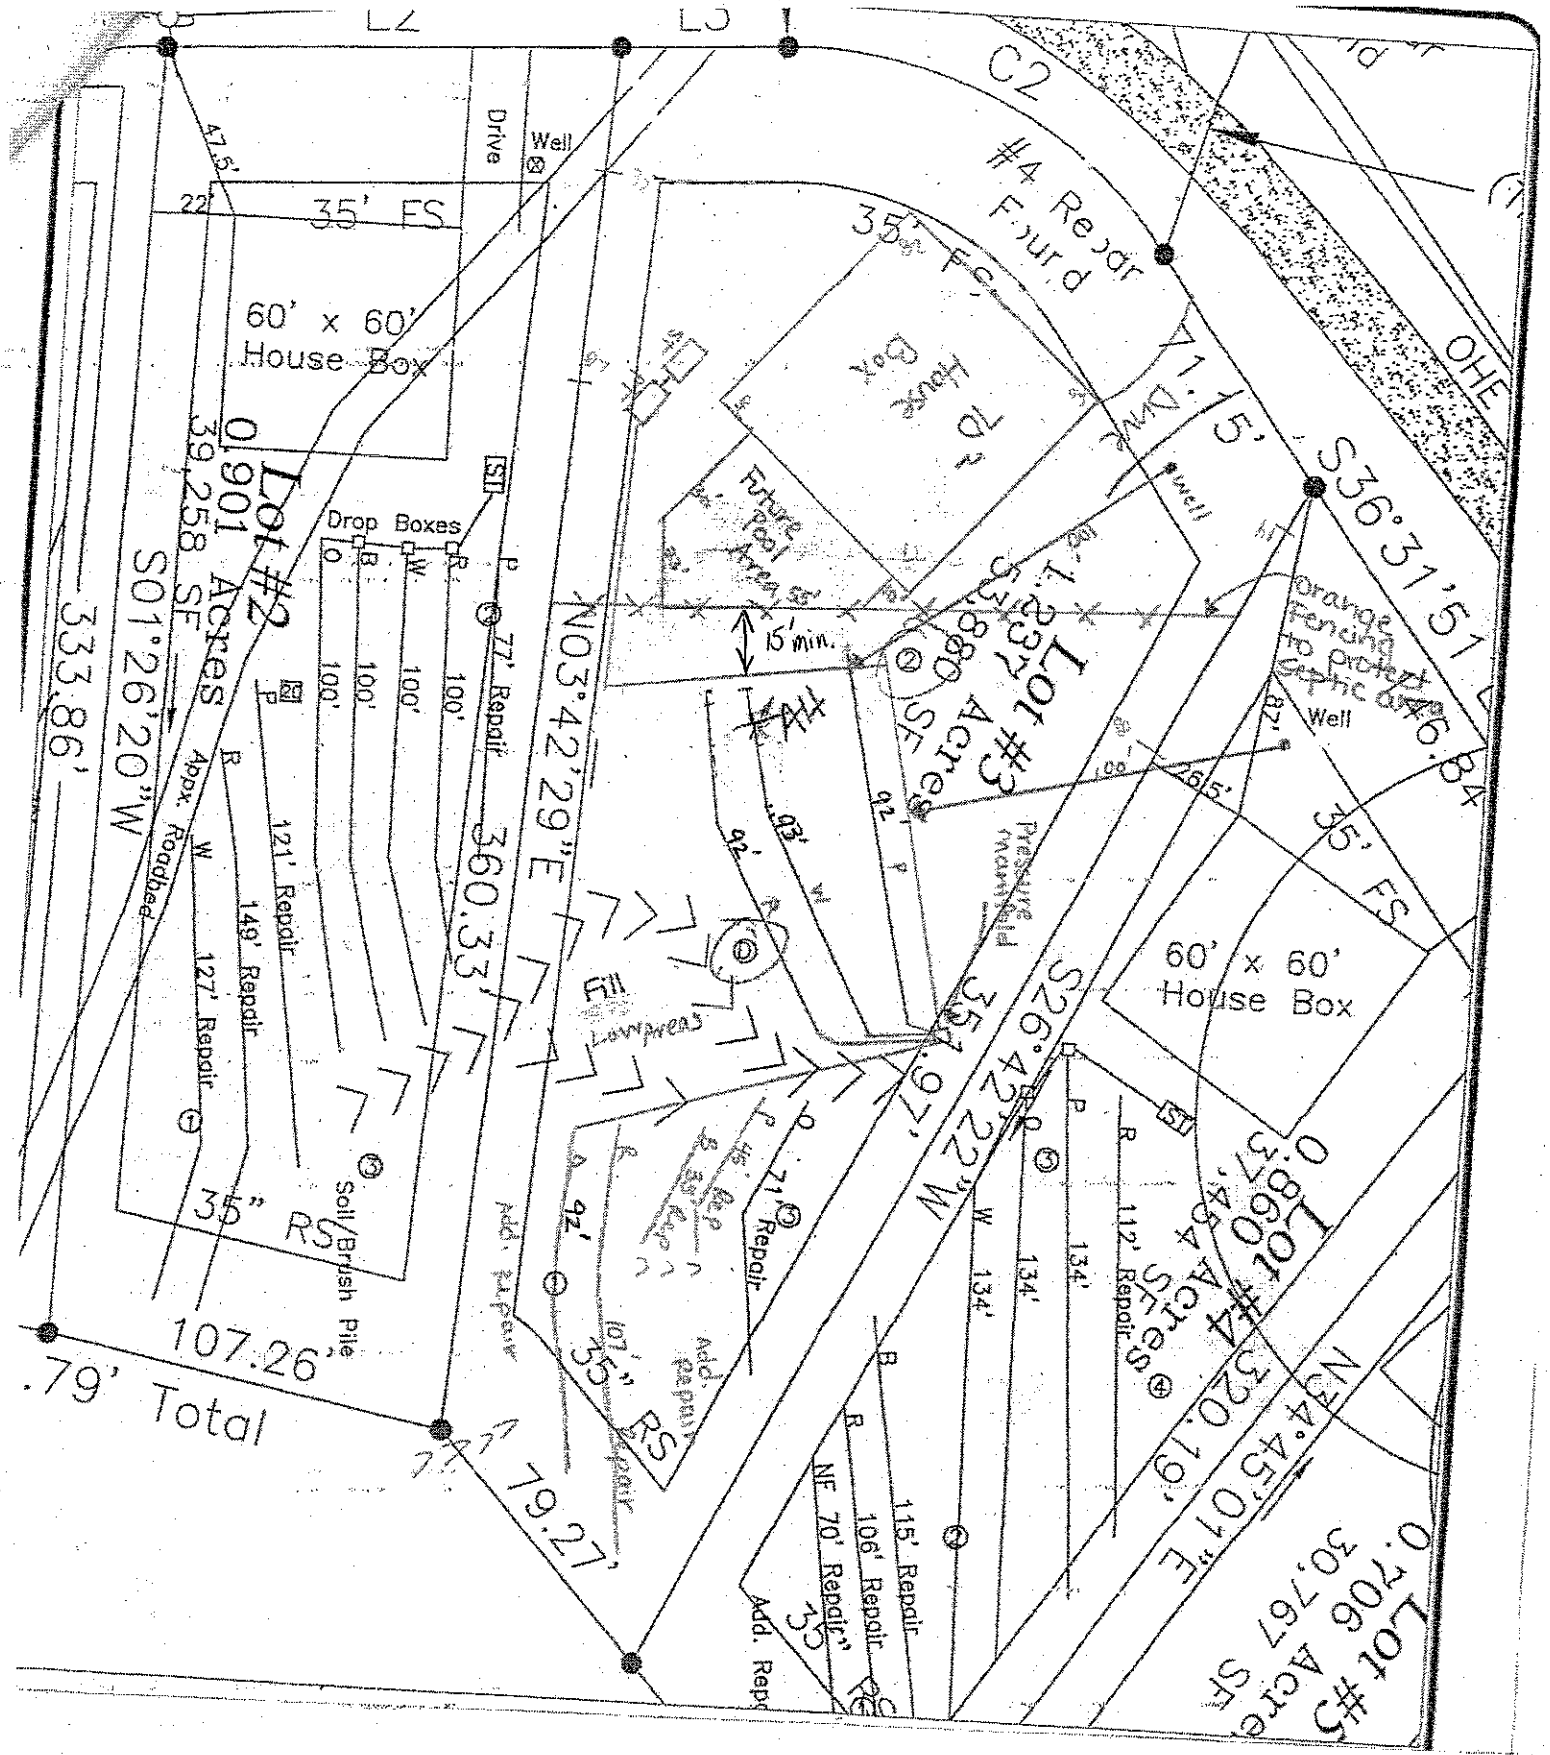


25% Reduction Initial
Panel Block Repair
4 Lines @ 92'
258' Repair Line

Site Plan Approved
ICHD 8-16-11
gm

1" = 50'