IREDELL COUNTY HEALTH DEPARTMENT

Application For Improvement Permit and/or Authorization To Construct, Existing System Inspection

(THE ABOVE PERMIT DOCUMENTS WILL BECOME INVALID IF INFORMATION PROVIDED ON THIS APPLICATION IS FALSIFIED OR CHANGED, OR IF THE SITE IS ALTERED. THE IMPROVEMENT PERMIT IS VALID FOR EITHER 60 MONTHS OR WITHOUT EXPIRATION DEPENDING UPON DOCUMENTATION SUBMITTED - APPLICATION WITH SITE PLAN 60 MONTHS, APPLICATION WITH COMPLETE, SCALED PLAT WITHOUT EXPIRATION. SEE 15A NCAC 18A .1937(f) FOR DETAILS)

1. APPLICATION FOR: ___ Improvement Permit ___Authorization To Construct X BOTH ___Existing System Inspection

2. Page 2: *Site Plan Worksheet* Form MUST Accompany This Application
   The following optional attachments may also be submitted: ___ Survey Plat, Scaled no more than 1 Inch = 60 Feet
   Place check ( ) beside whichever is submitted if applicable ___ Custom Site Plan, Scaled no more than 1 Inch = 60 Feet

3. **Applicant Information:**

Applicant Name	Mailing Address	Home Phone	Work Phone
ROB SOBOTA	1115 MT. CARMEL CH. RD.	919.968.0156	704.622.5252
ROBERT E. STAMEY			

Owner Name

4. **Property Information:**

Street Address	Subdivision Name	Section/Phase and Lot Number
114 KYLE LN		

Driving Directions: _____

****

5. **RESIDENTIAL Site Development Information:** *(Check or Complete ALL that apply)*

(✓) New, Single Family Residence
( ) New, Multi-Family Residence
( ) Expansion of Existing Septic System
( ) Repair To Failing Septic System

Maximum Number of Bedrooms 4
Maximum Number of Occupants ___
If Expansion, Current Number of Bedrooms ___

( ) Crawl Space Foundation?
( ) Concrete Slab Foundation?
(✓) Basement w/Plumbing?
( ) Basement w/out Plumbing?

IF Non- Residential Site Development:
Type of Business _____
Square Footage of Building _____
Maximum Number of Employees _____
Maximum Number of Seats _____

****

6. **Proposed Water Supply:**

(✓) New Well ( ) Existing Well ( ) Community Well ( ) City Water ( ) Other Public Water

****

7. **Desired Septic System Type:** *(You may rank in order of preference, if any)*

( ) Alternative ( ) Conventional (✓) Innovative ( ) Modified Conventional ( ) Other_____ ( ) No Preference

****

8. **Please Answer The Following To The Best of Your Ability:**

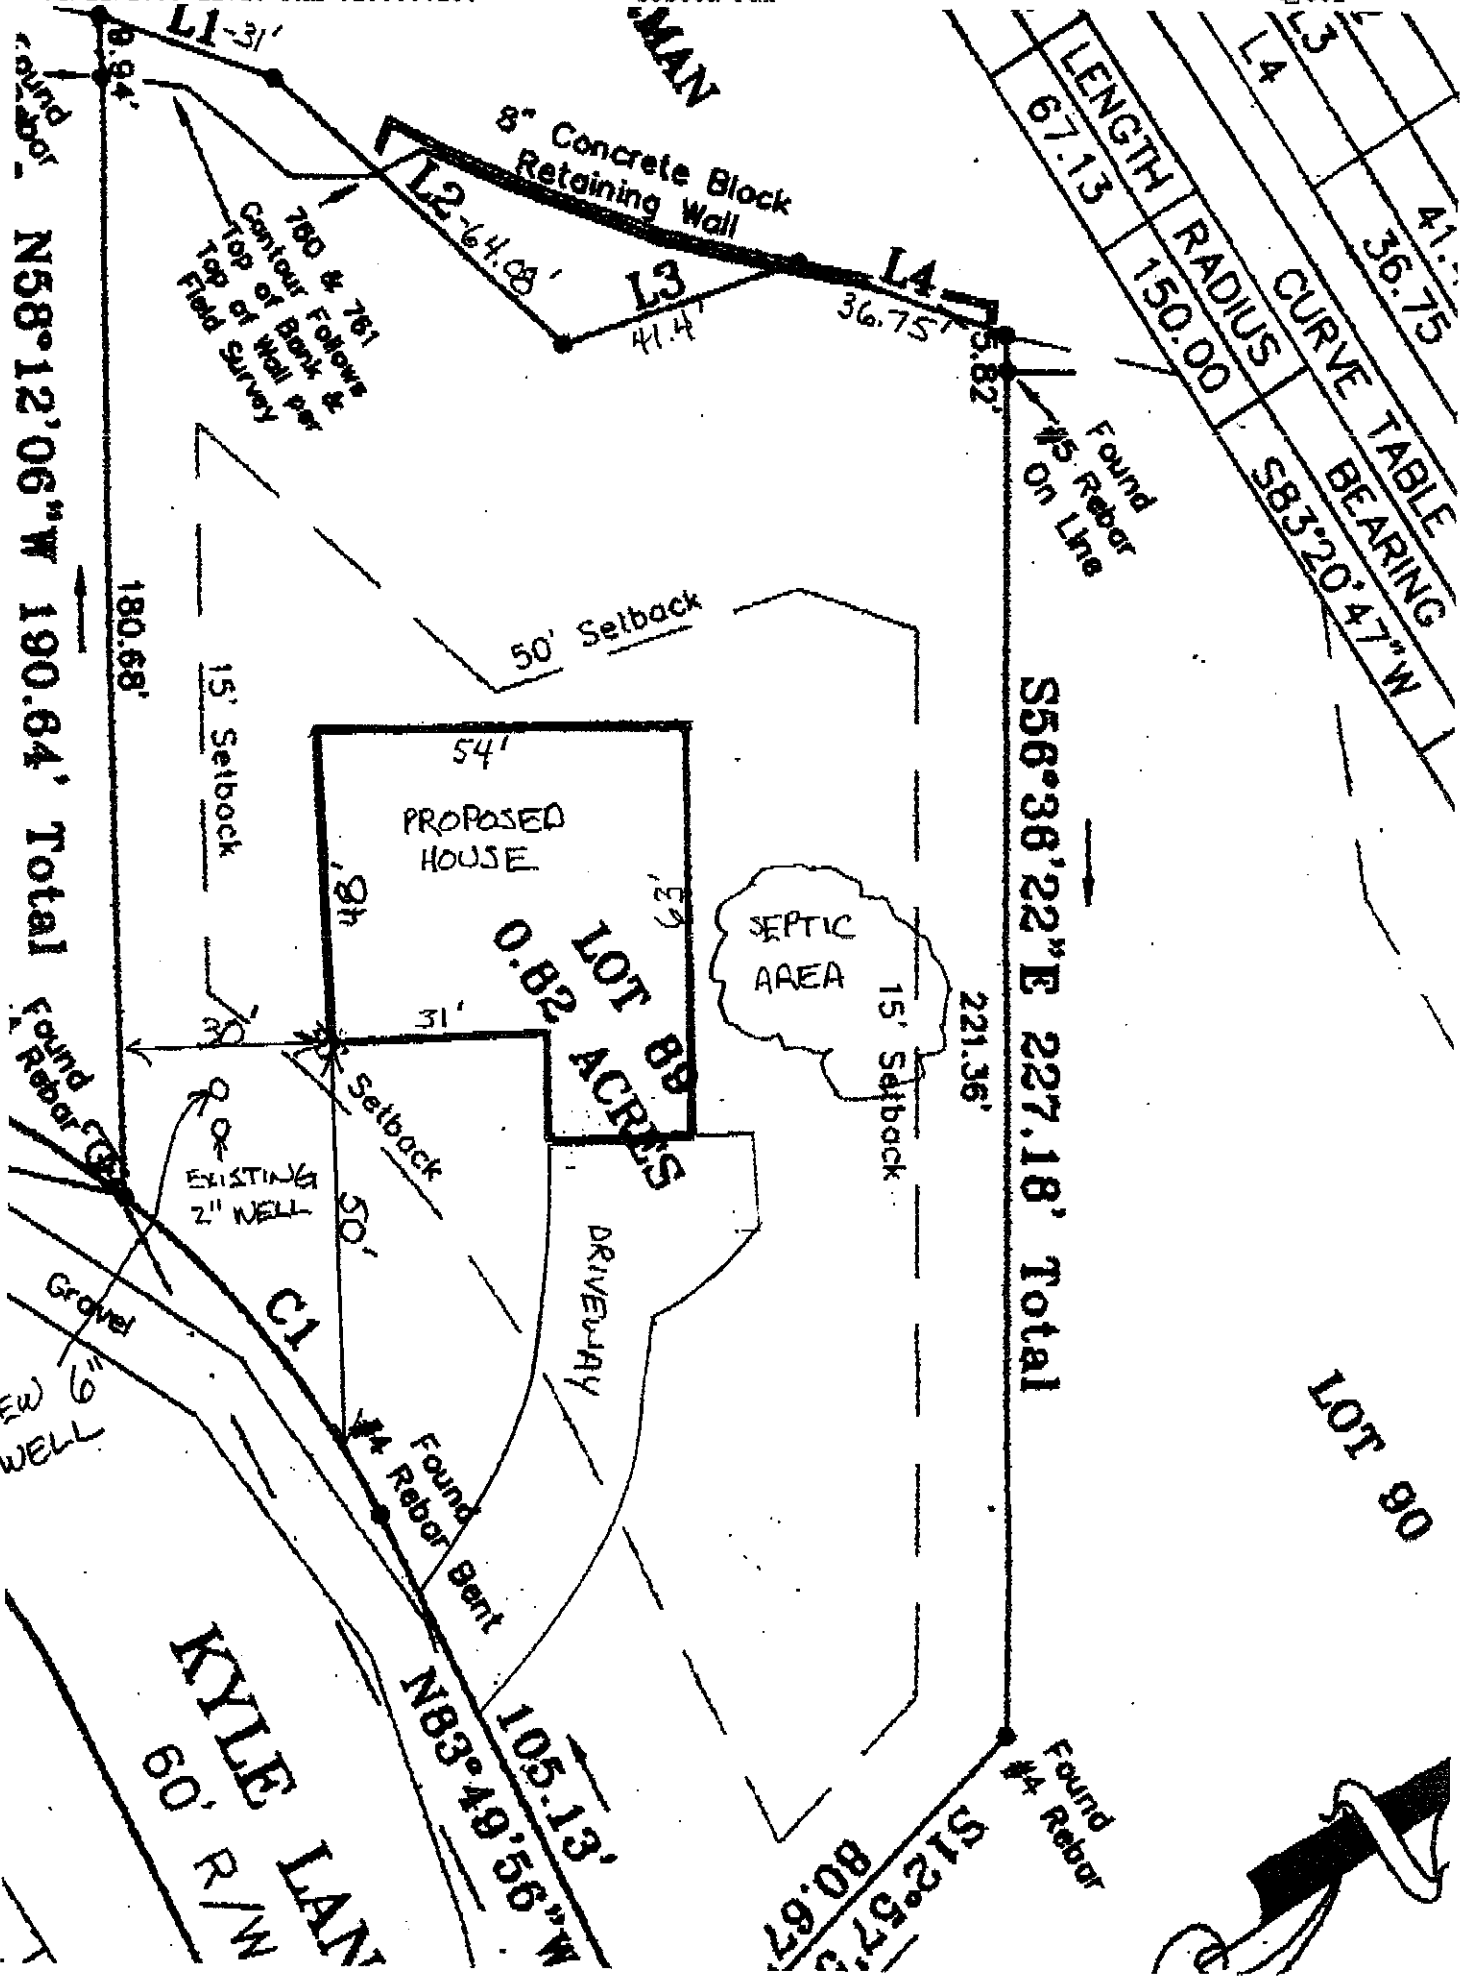
( ) Yes (✓) No Does the site contain any jurisdictional wetlands?
( ) Yes (✓) No Is any non-domestic sewage (i.e. industry) to be generated?
( ) Yes (✓) No Is the site subject to approval by any other public agency?

****

I have read this application and certify that the information provided herein is true, complete, and correct. Authorized county and state officials are granted right of entry to conduct necessary inspections to determine compliance with applicable laws and rules. I understand that I am solely responsible for the proper identification and labeling of all property lines and corners and making the site accessible so that a complete site evaluation can be performed.

9. Signature: Robert M Sobota — 4/8/05

Property owner or owner's legal representative signature (SIGNATURE REQUIRED) — DATE


L1 -31'
8" Concrete Block Retaining Wall
L2 -64.08'
L3
41.4'
L4
36.75'
5.82'
780 & 761 Follows Top of Bank & Top of Wall per Field Survey
Found #5 Rebar On Line
LENGTH 67.13
RADIUS 150.00
CURVE TABLE
BEARING S83°20'47"W
41.
36.75
L3
L4
N58°12'06"W 190.64' Total
180.68'
50' Setback
15' Setback
54'
PROPOSED HOUSE
28'
62'
LOT 88
0.82 ACRES
SEPTIC AREA
15' Setback
221.36'
S56°38'22"E 227.18' Total
31'
30'
Setback
50'
EXISTING 2" WELL
Found Rebar
Gravel
NEW 6" WELL
C1
DRIVEWAY
Found #4 Rebar Bent
N83°49'56"W 105.13'
KYLE LAN
60' R/W
S12°57'
80.67'
Found #4 Rebar
LOT 90