RECEIVED MAY 16 2014 DH

Paid $40.00 Statesville

Paid $110.00 5-22-14

IREDELL COUNTY HEALTH DEPARTMENT

ENVIRONMENTAL HEALTH DIVISION

PAGE 1: *APPLICATION FORM*

Application For: ( ) New Well Permit ( ) Well Repair Permit ( ) Well Abandonment
(X) Septic Improvement Permit ( ) Authorization to Construct ( ) Existing System Inspection ( ) Septic System Repair

THE ABOVE PERMIT DOCUMENTS WILL BECOME INVALID IF INFORMATION PROVIDED ON THIS APPLICATION IS FALSIFIED OR CHANGED, OR IF THE SITE IS ALTERED. THE IMPROVEMENT PERMIT IS VALID FOR EITHER 60 MONTHS OR WITHOUT EXPIRATION DEPENDING UPON DOCUMENTATION SUBMITTED APPLICATION WITH SITE PLAN 60 MONTHS, APPLICATION WITH COMPLETE, SCALED PLAT WITHOUT EXPIRATION. SEE 15A NCAC 18A .1937(f) FOR DETAILS.

Page 2: *Site Plan Worksheet* form MUST accompany this application

The following optional attachments may also be submitted: ( ) Survey Plat, scaled no more than 1 inch = 60 feet
Place an (X) beside whichever is submitted if applicable ( ) Custom Site Plan, scaled no more than 1 inch = 60 feet

Applicant Information:

Applicant Name: Donna S Anderson Address: 120 Seneca Place Mooresville, N.C 28117 Phone: 7045844028

Owner Name: Lewis & Donna Anderson Address: same Phone: same

Property Information:

Street Address: 120 Seneca Place Mooresville, N.C 28117

Subdivision Name: CL&T Section/Phase: 14 Lot Number: 105

Driving Directions: Perth Rd turn on Stump Creek, Boat landing turn right
Left on Seneca, 3rd House on right

Site Development Information: *(check or complete ALL that apply)*

( ) New Single Family Residence
( ) New Multi-Family Residence
( ) Accessory Building
( ) Bedroom(s) Addition

Maximum Number of Bedrooms: _____
Maximum Number of Occupants: _____
( ) Swimming Pool
(X) Other Addition/Structure: Garage

( ) Crawl Space Foundation
( ) Concrete Slab Foundation
( ) Basement with Plumbing
( ) Basement without Plumbing

Non-Residential Site Development:
Type of Business: _____
Square Footage of Building: _____
Maximum Number of Employee: _____
Maximum Number of Seats/Beds/Other: _____

$ PAID

Water Supply:

( ) New Well (X) Existing Well ( ) Community Well ( ) City Water ( ) Other Public Water

Desired Septic System Type: *(you may rank in order of preference)* Year existing system installed: 1960's

( ) No Preference ( ) Alternative ( ) Conventional ( ) Innovative ( ) Modified Conventional ( ) Other: _____


Please answer the following to the best of your ability:

( ) Yes (X) No Does the site contain any jurisdictional wetlands?
( ) Yes (X) No Is any non-domestic sewage (i.e. industrial) to be generated?
( ) Yes (X) No Is the site subject to approval by any other public agency?

I have read this application and certify that the information provided herein is true, complete, and correct. Authorized county and state officials are granted right of entry to conduct necessary inspections to determine compliance with applicable laws and rules. I understand that I am solely responsible for the proper identification and labeling of all property lines and corners and making the site accessible so that a complete site evaluation can be performed.

Signature: Donna S Anderson 5-16-14
Property owner or owner's legal representative signature (SIGNATURE REQUIRED) DATE

ORIGINAL PERMIT # 20483
(APRIL, 1985)

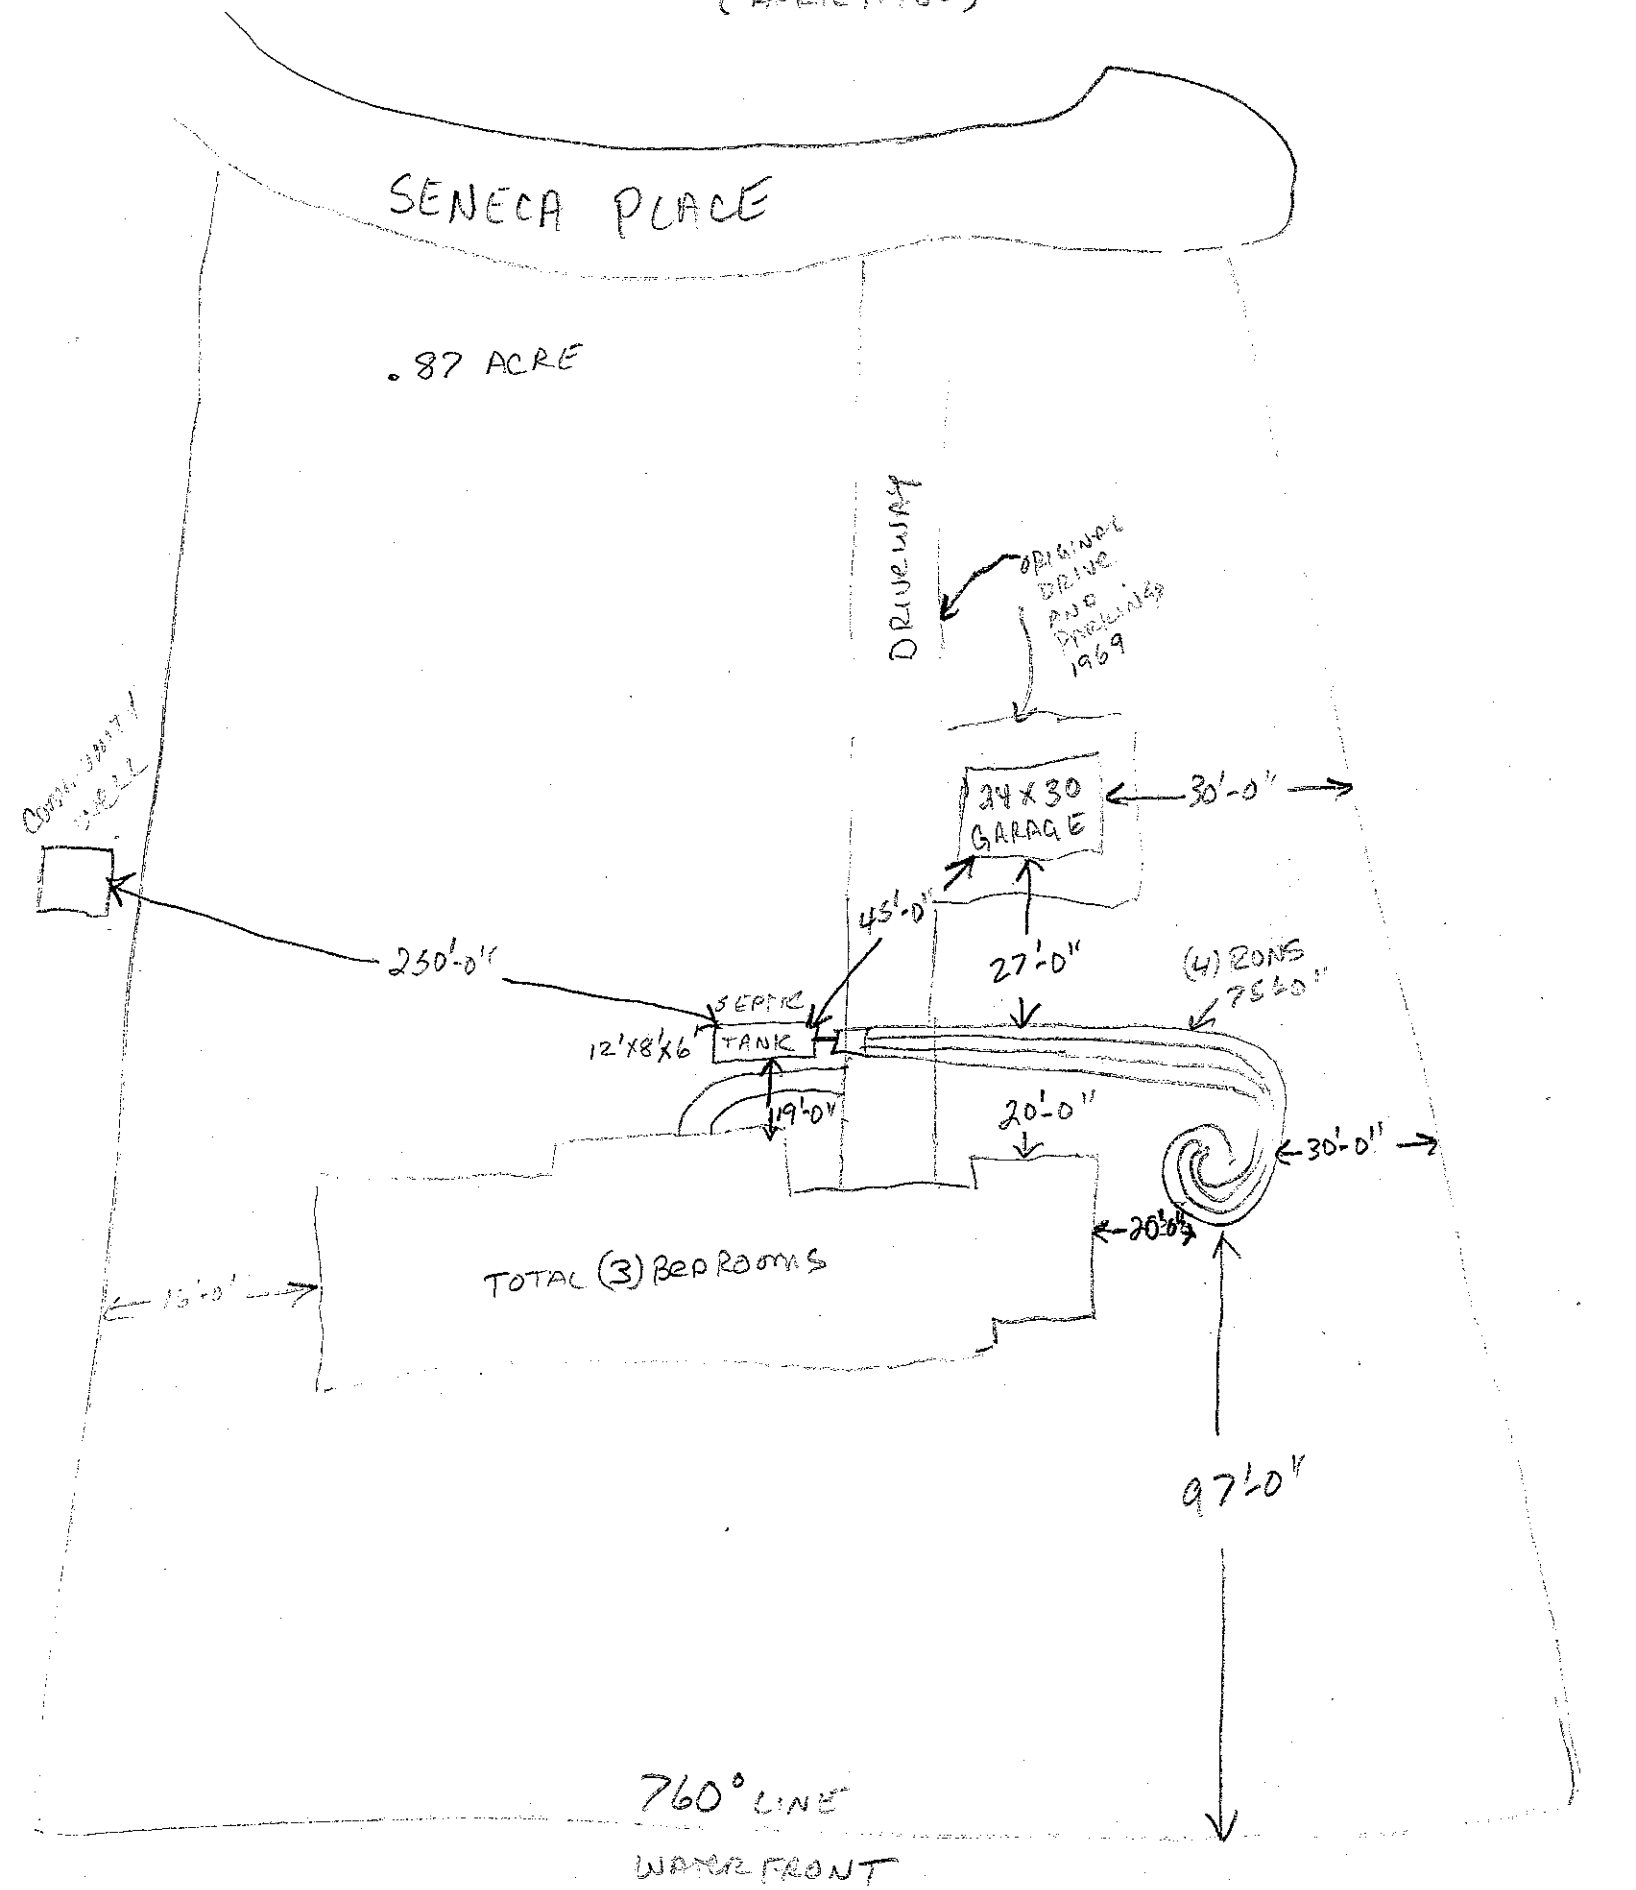

IREDELL COUNTY

PO Box 788
349 North Center St.
Statesville, NC 28677

APPLICATION NUMBER
203480
Issue Date: 05/16/2014

ZONING PERMIT

Residential

Parcel Number	Street Address	Jurisdiction
4638497210.000	120 SENECA PLACE, MOORESVILLE, NC 28117	MOORESVILLE

Owner Information	Applicant Information
Owner: ANDERSON LEWIS E	Applicant: ANDERSON, DONNA
Address: 120 SENECA PLACE MOORESVILLE, NC 28117	Address: 120 SENECA PLACE MOORESVILLE, NC 28117
Phone:	Phone: 704-235-8094

Use Requested	Zone Code
24*30 ACC BLDG	RR

Lot Acreage	F Setback	B Setback	L Setback	R Setback	Watershed	Flood Zone
.840	50.00	35.00	10.00	10.00	CACL	AE

Remarks: eff modular

Accessory Buildings and Structures Zoning Permit: Shall not be erected in front building line of the principal structure. Shall not be erected within 25 ft of any side street or corner lot. Shall not be erected within 10 ft of any line not a street line or within 10ft of any other building on the same lot. Shall not be erected within the 50ft buffer zone on lake front properties. Shall not exceed the height limitation of the principal structure. Exceptions to the front building line location: if the lot equals 1 acre or greater, and is double frontage lake lot or the location of the building/structure is 150 feet or greater than from the frontage street right of way line than the structure can be located in front of home. Any accessory building or structure over 1200 sq/ft shall be setback a minimum of fifty (50) feet from any property line.

The applicant certifies that there are no deed restrictions, contractual agreements or governmental regulations of any kind that interfere with or prohibit the use of the property or the use for which this permit is requested. The applicant further acknowledges that enforcement of deed restrictions, plat conditions and other contractual agreements will not be undertaken by Iredell County and is the sole responsibility of the affected parties.

Applicant: Donna L Anderson Date: 5-16-14

Permit Number	12017	TOTAL FEES:	$ 77.25