DEPARTMENT OF ENVIRONMENT AND NATURAL RESOURCES
DIVISION OF ENVIRONMENTAL HEALTH
ON-SITE WASTEWATER SECTION

Sheet ___ of ___
PROPERTY ID #: ___
COUNTY: ___


SOIL/SITE EVALUATION
for ON-SITE WASTEWATER SYSTEM

OWNER: Betty Muise
ADDRESS: ___ APPLICATION DATE ___
PROPOSED FACILITY: Residential PROPOSED DESIGN FLOW (.1949): 480 DATE EVALUATED: 11-28-06
LOCATION OF SITE: Dunbarton 118 PROPERTY SIZE: ___
WATER SUPPLY: ☐ Private ☐ Public ☒ Well ☐ Spring ☐ Other ___ PROPERTY RECORDED: ___
EVALUATION METHOD: ☒ Auger Boring ☐ Pit ☐ Cut TYPE OF WASTEWATER: ☒ Sewage ☐ Industrial Process ☐ Mixed

PROFILE #	.1940 LANDSCAPE POSITION/ SLOPE %	HORIZON DEPTH (IN.)	SOIL MORPHOLOGY (.1941) .1941 STRUCTURE/ TEXTURE	.1941 CONSISTENCE/ MINERALOGY	OTHER PROFILE FACTORS .1942 SOIL WETNESS/ COLOR	.1943 SOIL DEPTH	.1956 SAPRO CLASS	.1944 RESTR HORIZ	PROFILE CLASS & LTAR
1	5%	0-4	1gr sl			48			.3
		4-15	1sbk cl						
		15-30	1sbk c	Gr ss/sp se					
		30-48	1sbk cl						
2		0-3	1gr sl			48			.3
		3-25	1sbk c	Gr ss/sp se					
		25-40	1sbk cl						
		40-48	cl+sl sap						
3		0-4	1gr sl			48			.3
		4-25	1sbk c	Gr ss/sp lse					
		25-48	1sbk cl						
4									

DESCRIPTION	INITIAL SYSTEM	REPAIR SYSTEM
vailable Space (.1945)	yes	yes
stem Type(s)	LPP anel	LPP anel
e LTAR	.3	.3

OTHER FACTORS (.1946): ___
SITE CLASSIFICATION (.1948): PS
EVALUATED BY: J McNille
OTHER(S) PRESENT: ___
MMENTS: ___

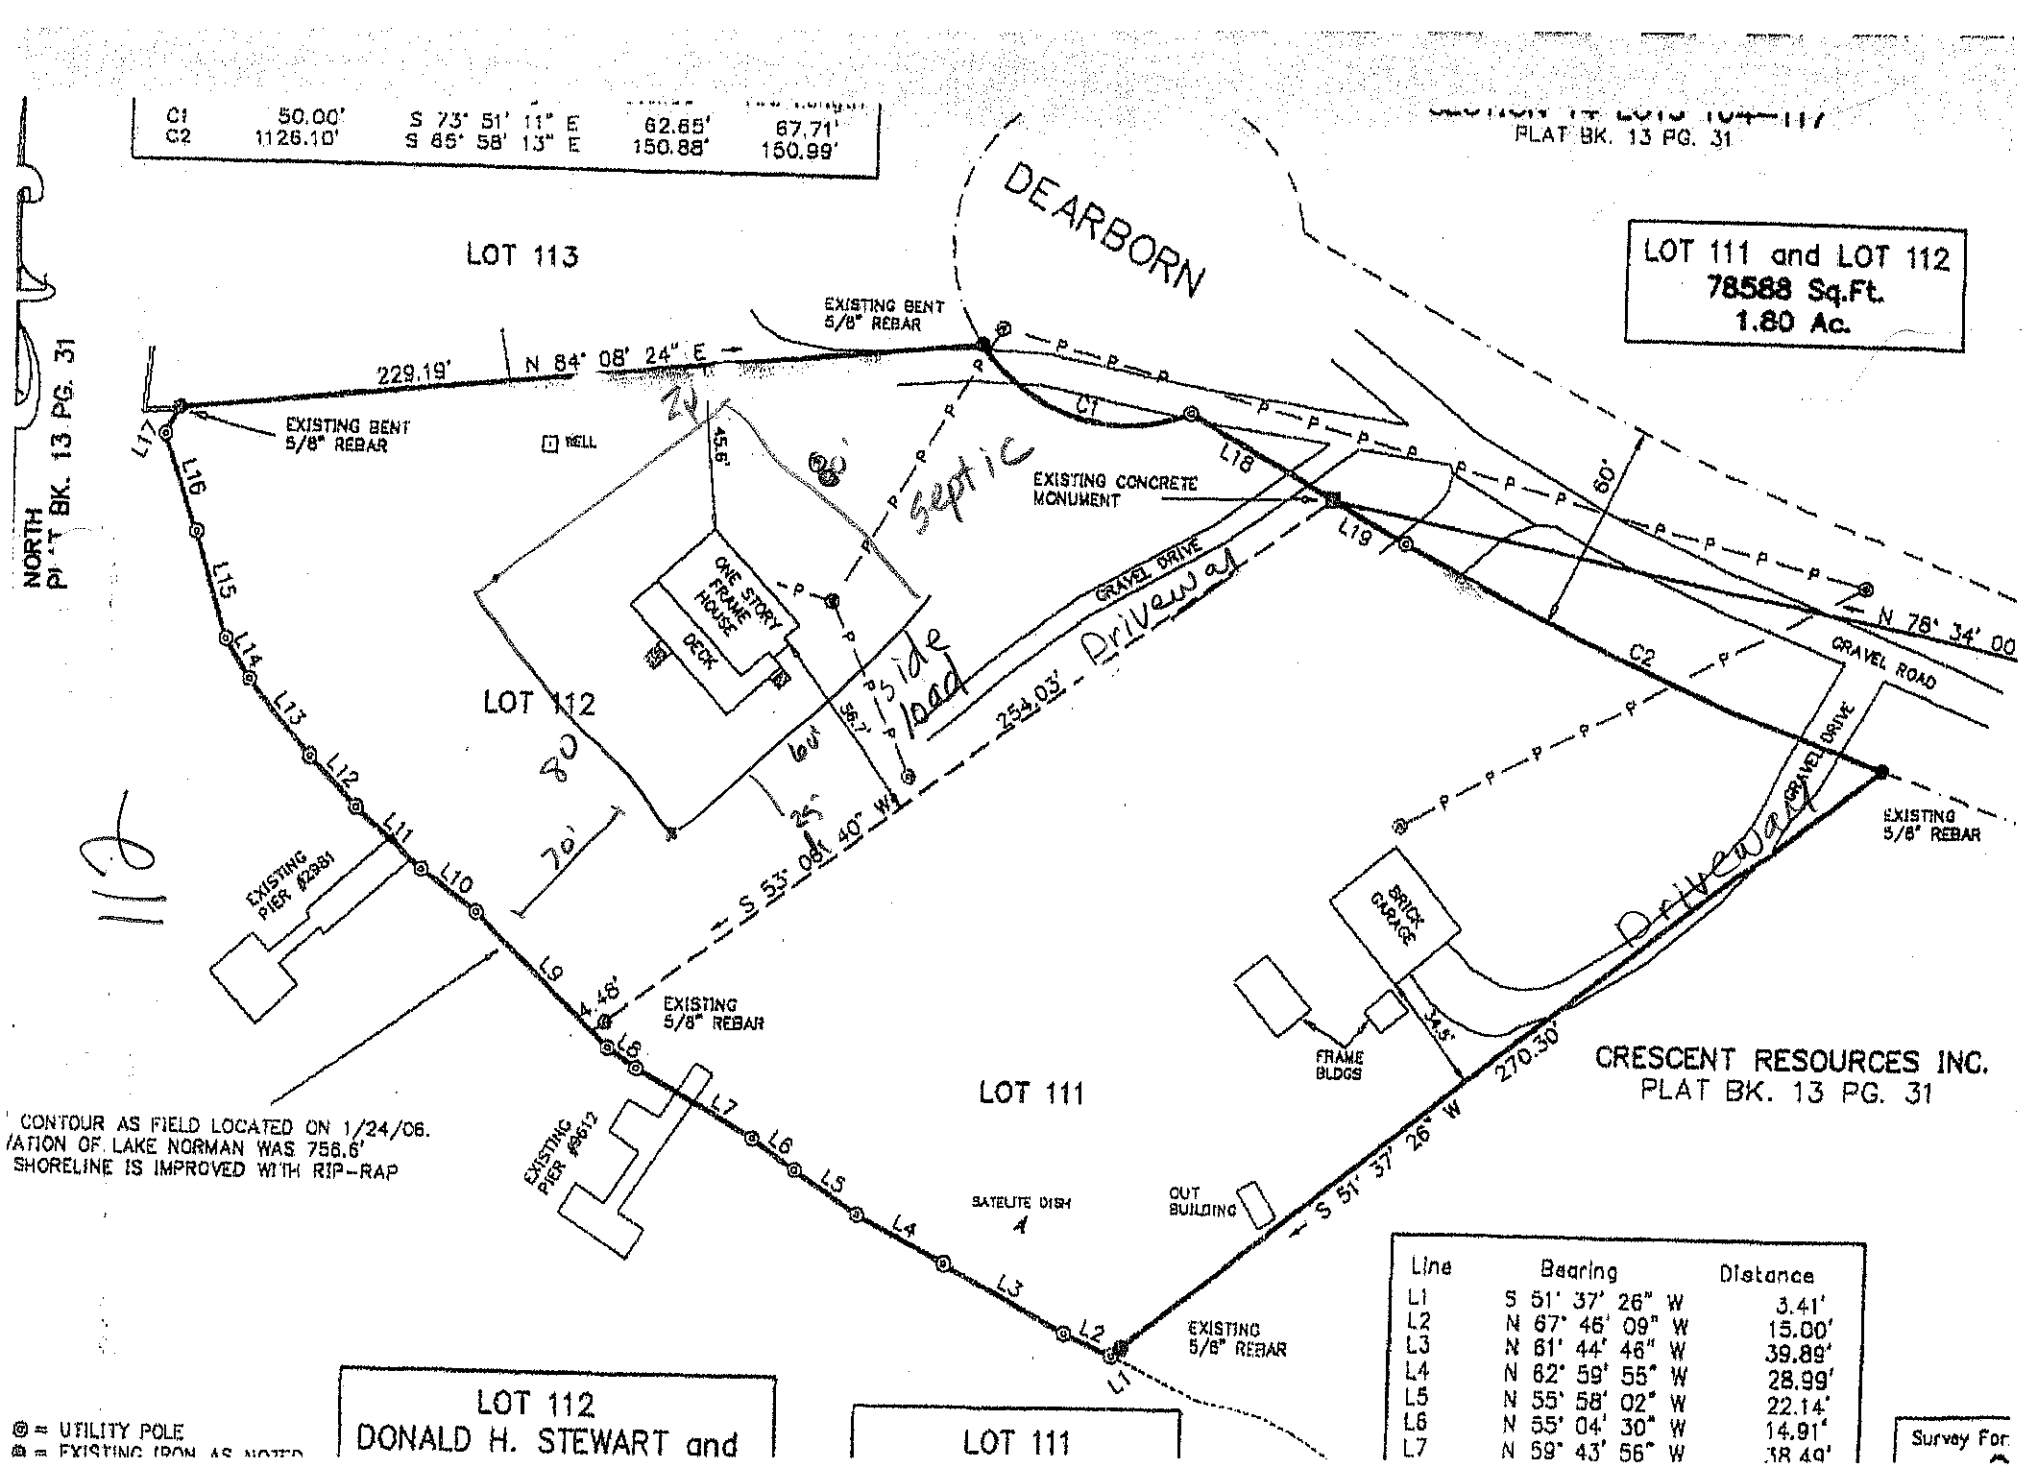

Line	Bearing	Distance
L1	S 51° 37' 26" W	3.41'
L2	N 67° 46' 09" W	15.00'
L3	N 61° 44' 46" W	39.89'
L4	N 62° 59' 55" W	28.99'
L5	N 55° 58' 02" W	22.14'
L6	N 55° 04' 30" W	14.91'
L7	N 59° 43' 56" W	38.49'