
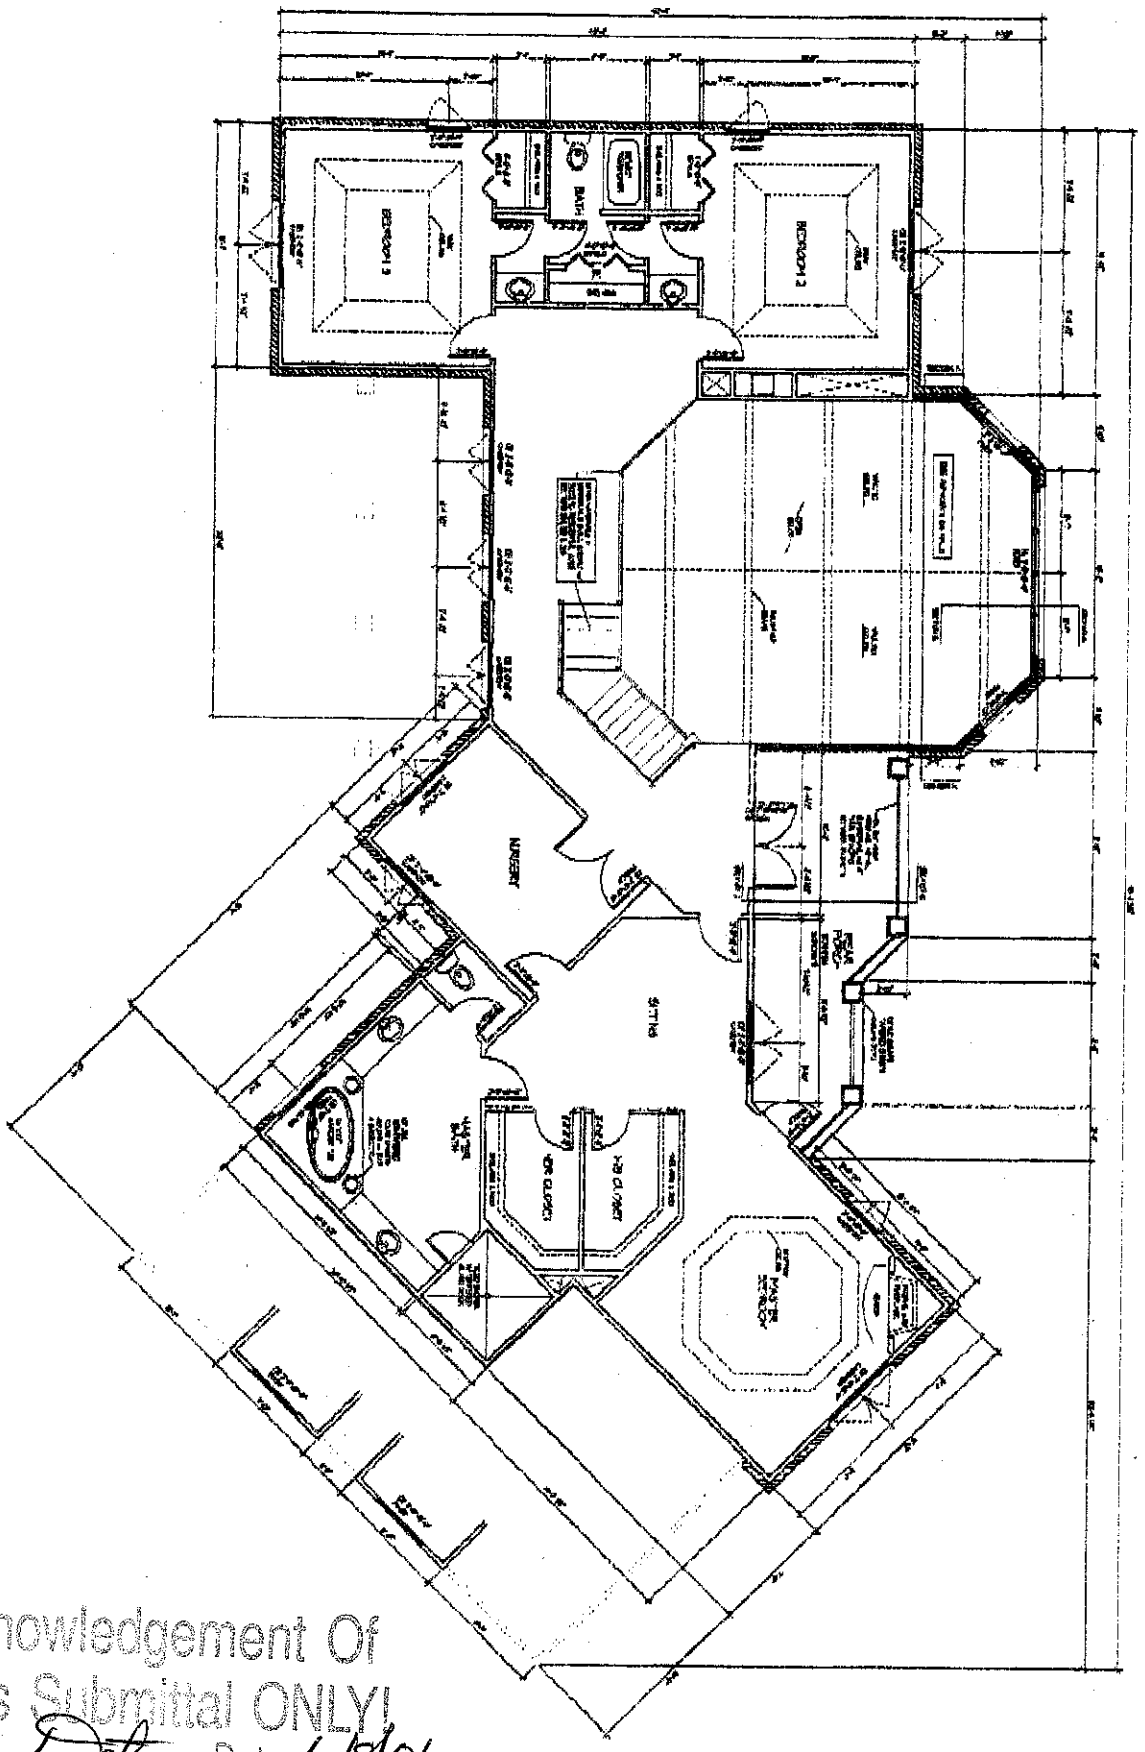


Acknowledgement Of
Plans Submittal ONLY!

Date 6/8/06

Date 6/8/06

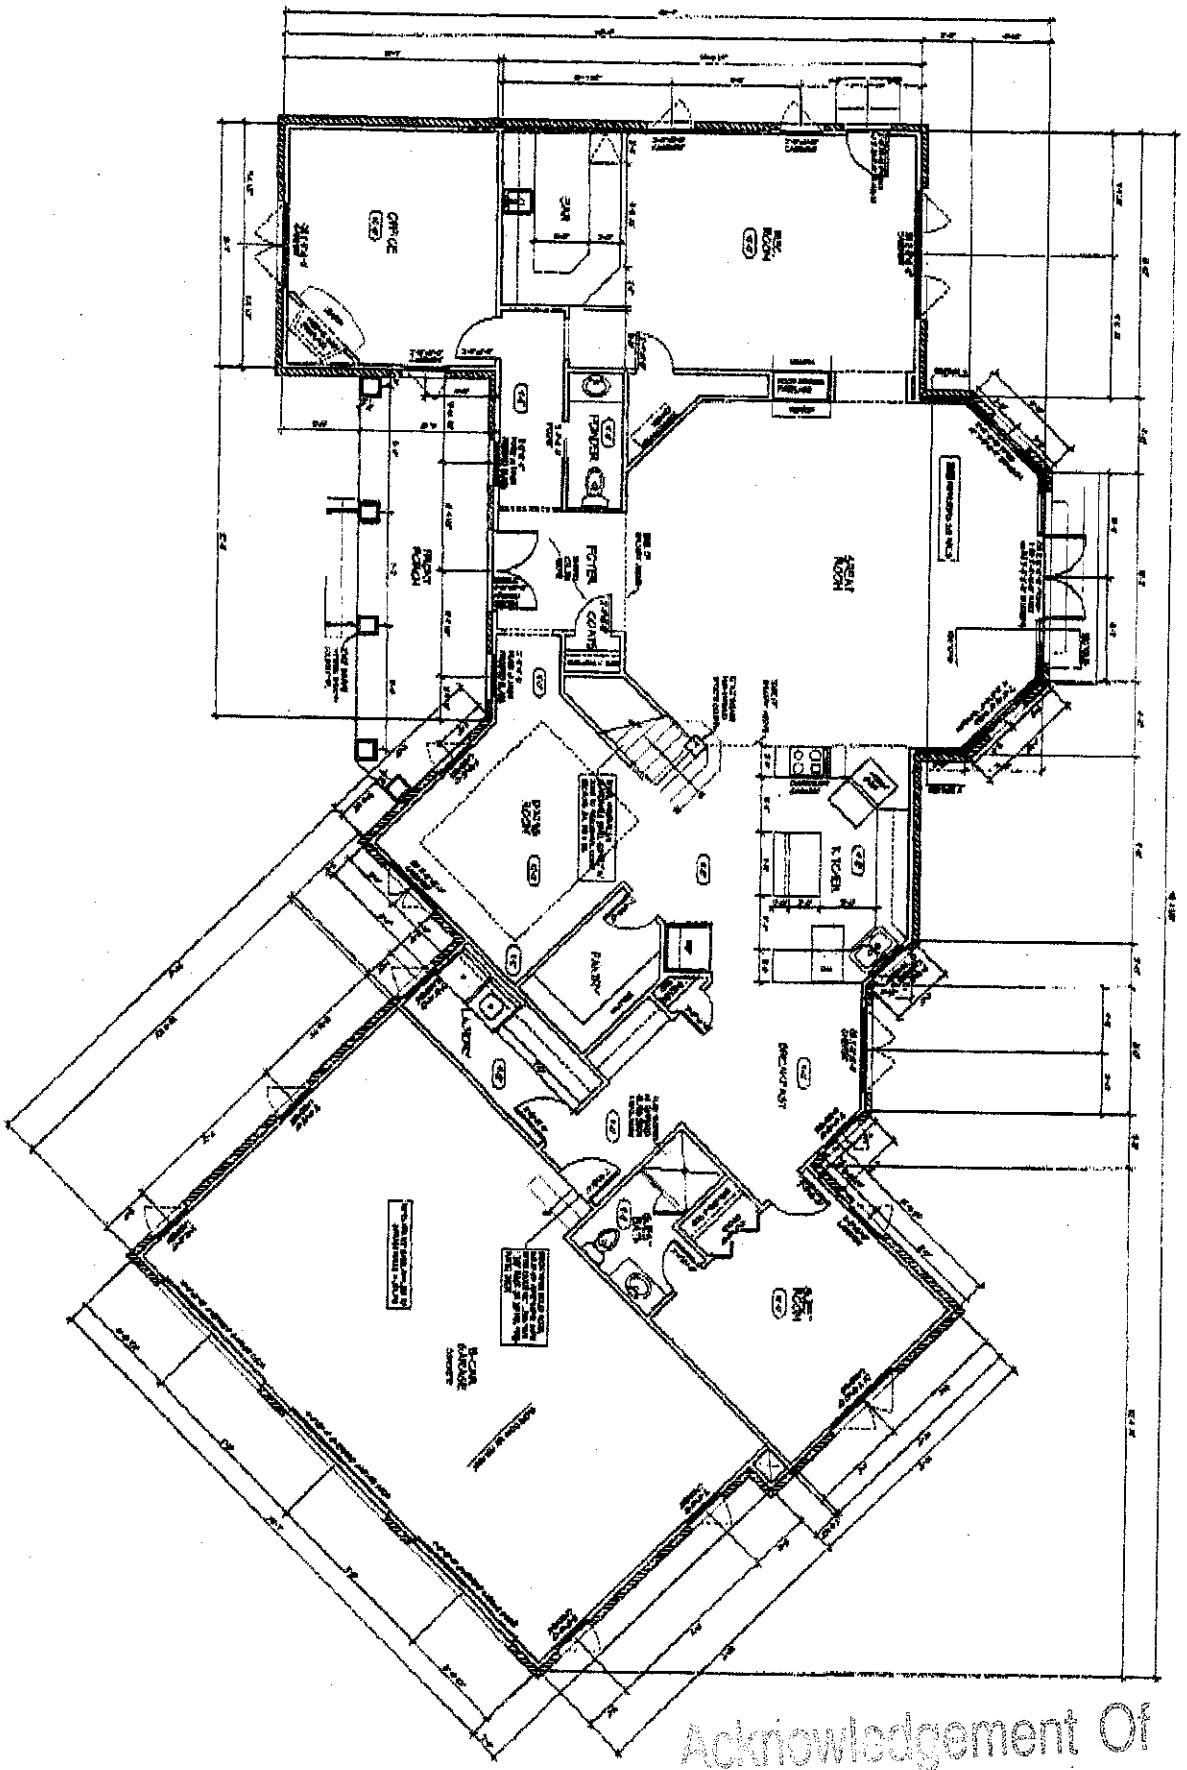

123 Hughes Lane

Acknowledgement Of
Plans Submittal ONLY!
Maria Dotson Date 6/8/06
Date 6/8/06