IREDELL COUNTY HEALTH DEPARTMENT 4638552634

(SEPTIC TANK) IMPROVEMENTS PERMIT AND CERTIFICATE OF COMPLETION
(Ground Absorption Sewage Disposal System – G. S. Chapter 130-Article 13C)

OWNER OR CONTRACTOR Frank Porter Jr. DATE 6-2-82 PERMIT NO. 163

PHONE: Business _____ Home _____

LOCATION 150W. SR 1323 TR 1428 . 1 mile on Rt.

S. R. No. _____

SUBDIVISION NAME L.N. LOT NO. 82 SECTION OR BLOCK NO. 11


House (✓) Mobile Home ( ) Business ( ) Other _____

No. Bedrooms 3 No. Bathrooms 2½

Garbage Disposal Unit	Yes	(✓)	No	( )	Character & Porosity of Soil Clay loam
Auto. Dishwasher	Yes	(✓)	No	( )	Percolation Rate 80
Auto. Wash. Machine	Yes	(✓)	No	( )	Topography 4+ 6-8%
Site Suitable	Yes	(✓)	No	( )	Depth to Water Table 4+
					Rock or other impervious formations none obs.

Lot Area .68AC.

_____ Basement with Plumbing _____ Basement without Plumbing _____ No Basement

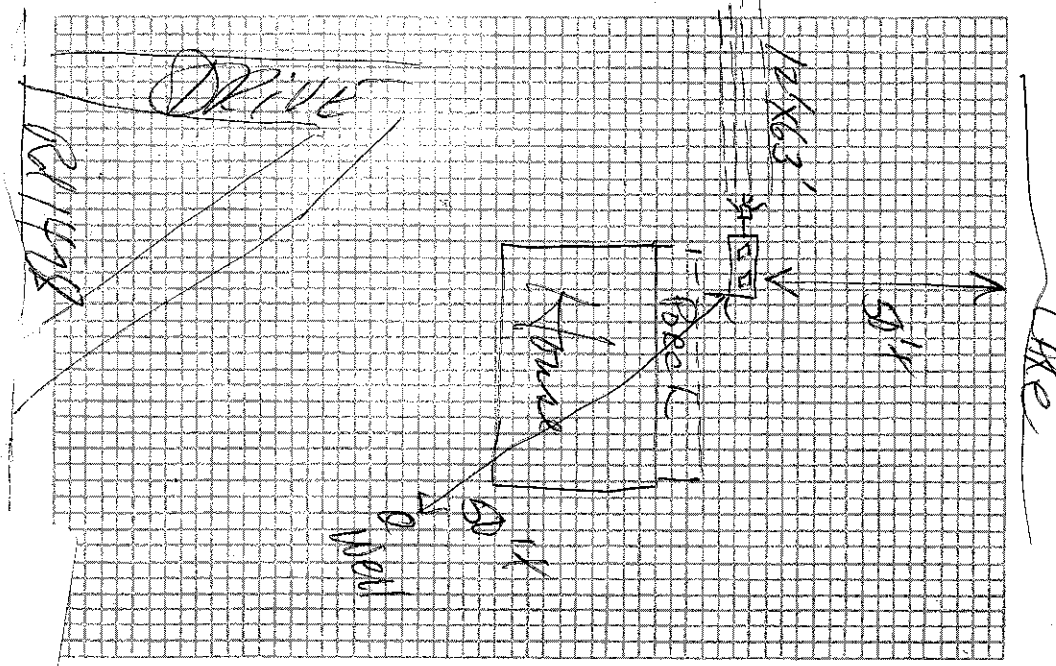

Plot of System

Size of Tank 1250 Gals.

Nitrification Field:
No. of Lines 4
Sq. Ft. 50 Linear Ft. 250
Depth of Stone in Lines 16"

Water Supply: Individual (✓)
Public ( )

Installed by A Jenson

I understand and agree to install septic tank system as specified on this Improvements Permit.

Signed: _____

IMPROVEMENTS PERMIT BY JHC

COMMENTS: _____

CERTIFICATE OF COMPLETION BY Jack R. Jenson DATE 6-2-82

EXISTING SYSTEM CHECKED BY: _____ DATE _____

CONSTRUCTION MUST COMPLY WITH ALL OTHER APPLICABLE STATE AND LOCAL REGULATIONS.

Permit is VOID if any unauthorized changes are made in installation of system and/or if any false information is supplied in making Improvements Permit.

Health Dept. Copy: White Inspection Dept. Copy: Yellow Sanitarian's Copy: Pink Owner's Copy: Gold

IREDELL COUNTY HEALTH DEPARTMENT

(SEPTIC TANK) IMPROVEMENTS PERMIT AND CERTIFICATE OF COMPLETION
(Ground Absorption Sewage Disposal System – G. S. Chapter 130-Article 13C)

OWNER OR CONTRACTOR Frank Porter, JR. DATE 2-2-82 PERMIT NO. 13

PHONE: Business ______ Home ______

LOCATION 150 West TR 1303 R 1428 Abt 0.8 mile on R

______ S. R. No. ______

SUBDIVISION NAME Lake Norman LOT NO. 82 SECTION OR BLOCK NO. 11

House (X) Mobile Home ( ) Business ( ) Other ______

No. Bedrooms 3 No. Bathrooms 2½

Garbage Disposal Unit Yes (X) No ( )

Auto. Dishwasher Yes (X) No ( )

Auto. Wash. Machine Yes (X) No ( )

Site Suitable Yes (X) No ( )

Lot Area 0.68 Acre

Character & Porosity of Soil Clay loam


Percolation Rate 80 mpi

Topography 6-8%

Depth to Water Table unknown

Rock or other impervious formations NONE observed

X Basement with Plumbing ______ Basement without Plumbing ______ No Basement

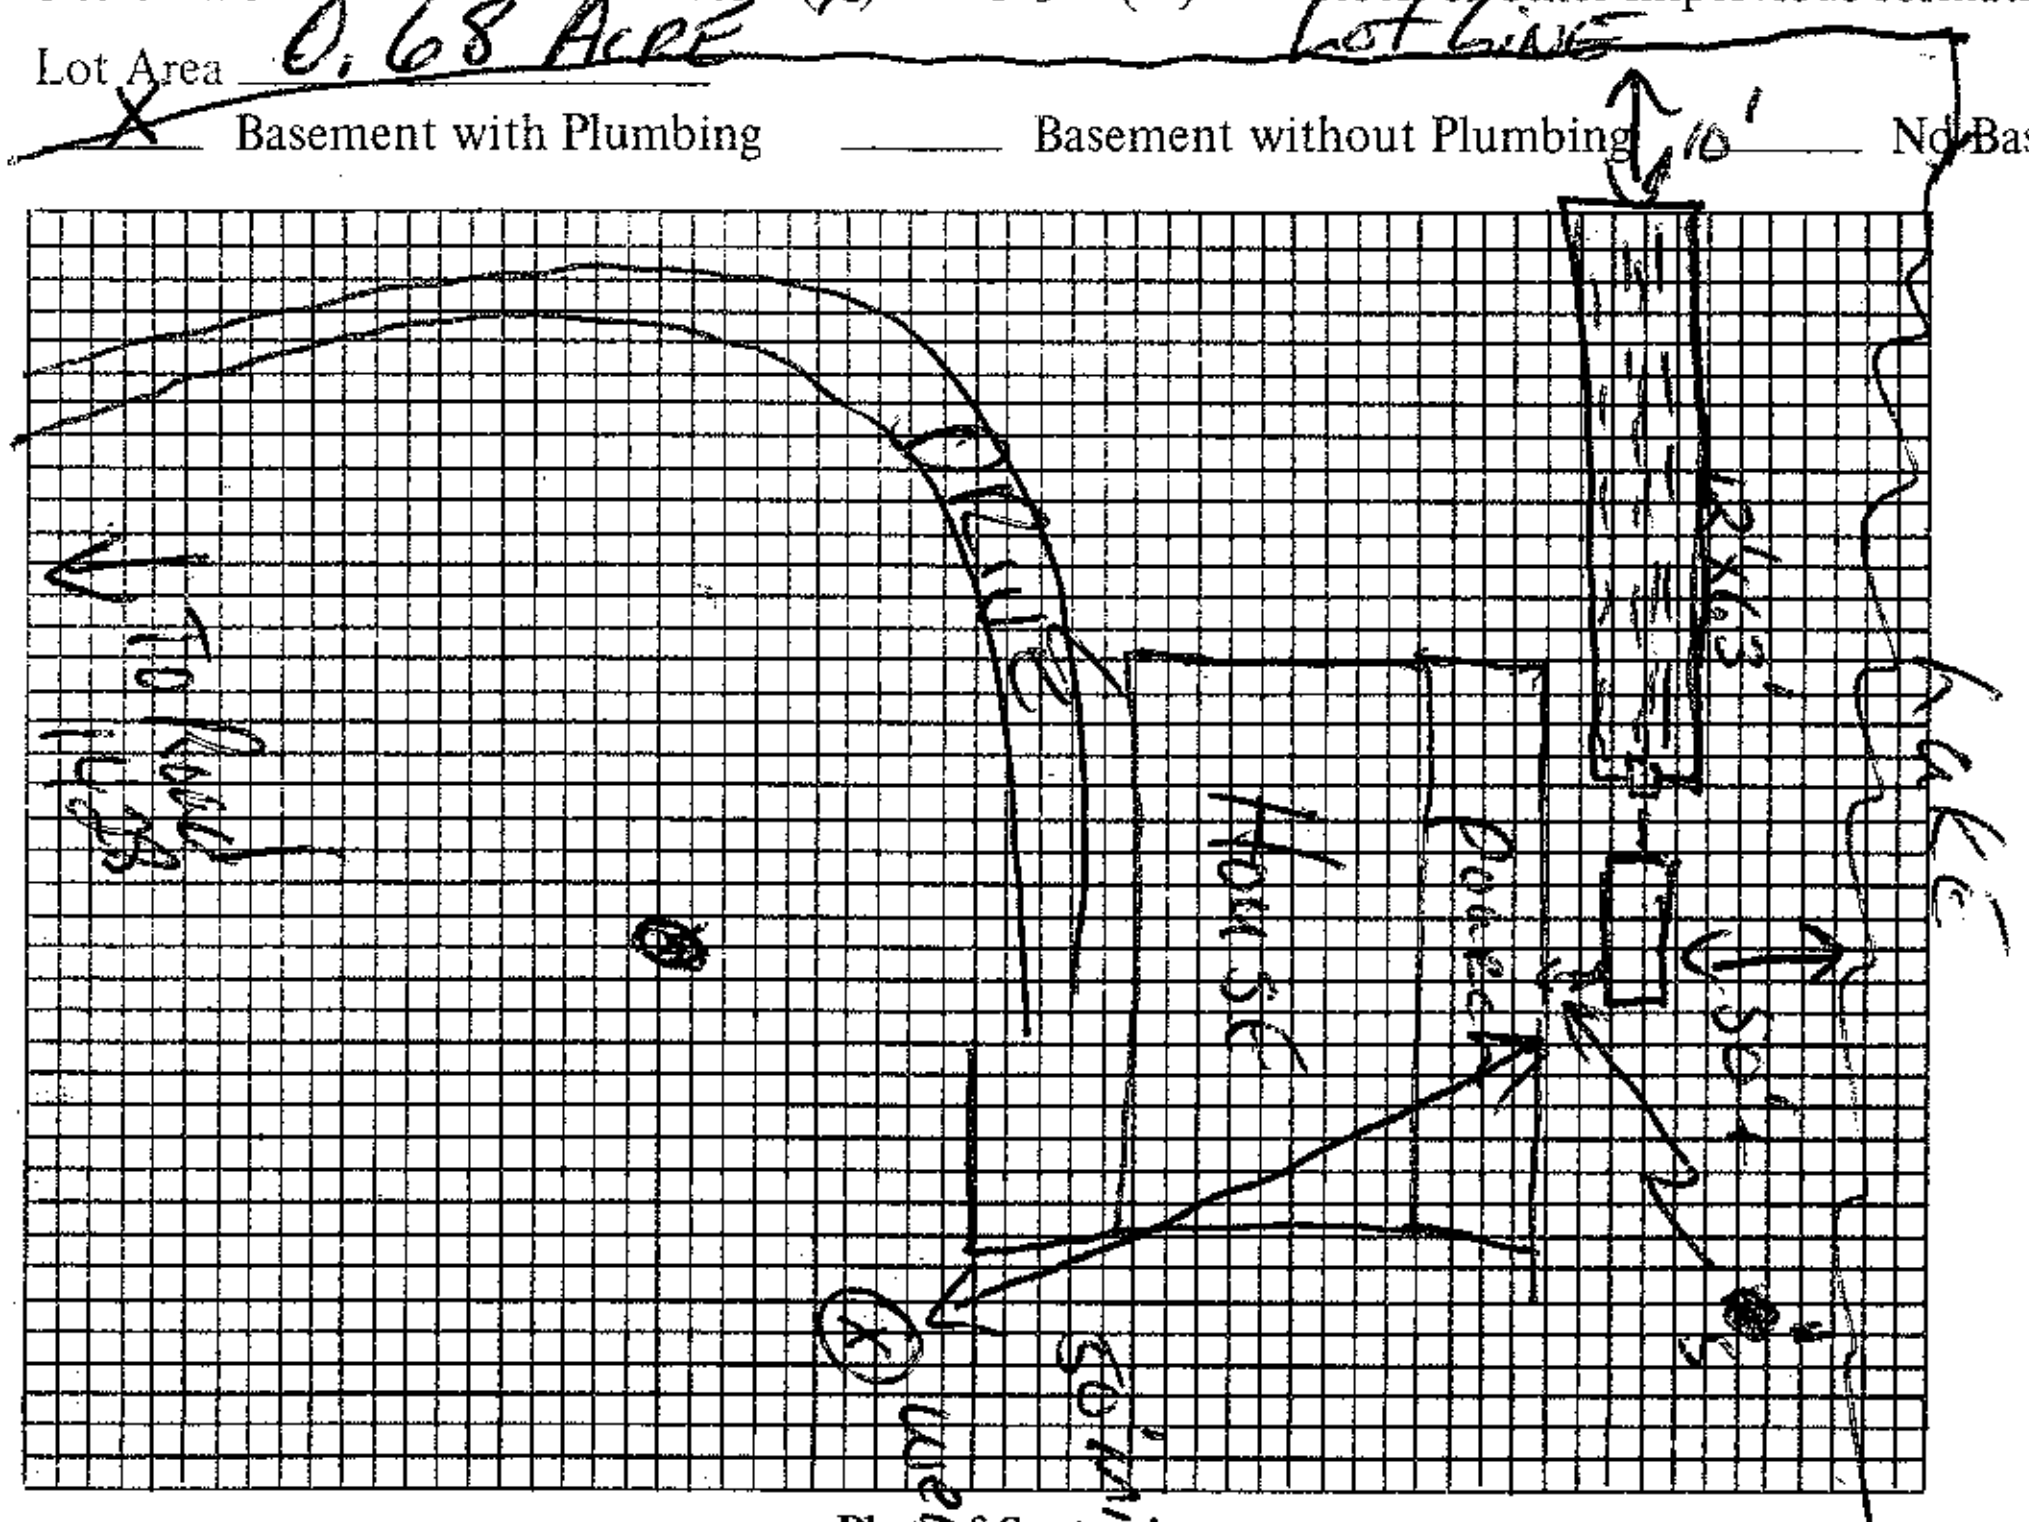

Plot of System

Size of Tank 1250 Gals. w/baffell

Nitrification Field:

No. of Lines 4

Sq. Ft. 750 Linear Ft. 250'

Depth of Stone in Lines 16"

Water Supply: Individual (X)

Public ( )

Installed by ______

I understand and agree to install septic tank system as specified on this Improvements Permit. G.T. Barnes Co.

Signed: * G T Barnes Jr.

IMPROVEMENTS PERMIT BY Fred Clemmer

COMMENTS: Follow contours — Keep system shallow

CERTIFICATE OF COMPLETION BY ______ DATE ______

EXISTING SYSTEM CHECKED BY: ______ DATE ______

CONSTRUCTION MUST COMPLY WITH ALL OTHER APPLICABLE STATE AND LOCAL REGULATIONS.

Permit is VOID if any unauthorized changes are made in installation of system and/or if any false information is supplied in making Improvements Permit.

Health Dept. Copy: White Inspection Dept. Copy: Yellow Sanitarian's Copy: Pink Owner's Copy: Gold