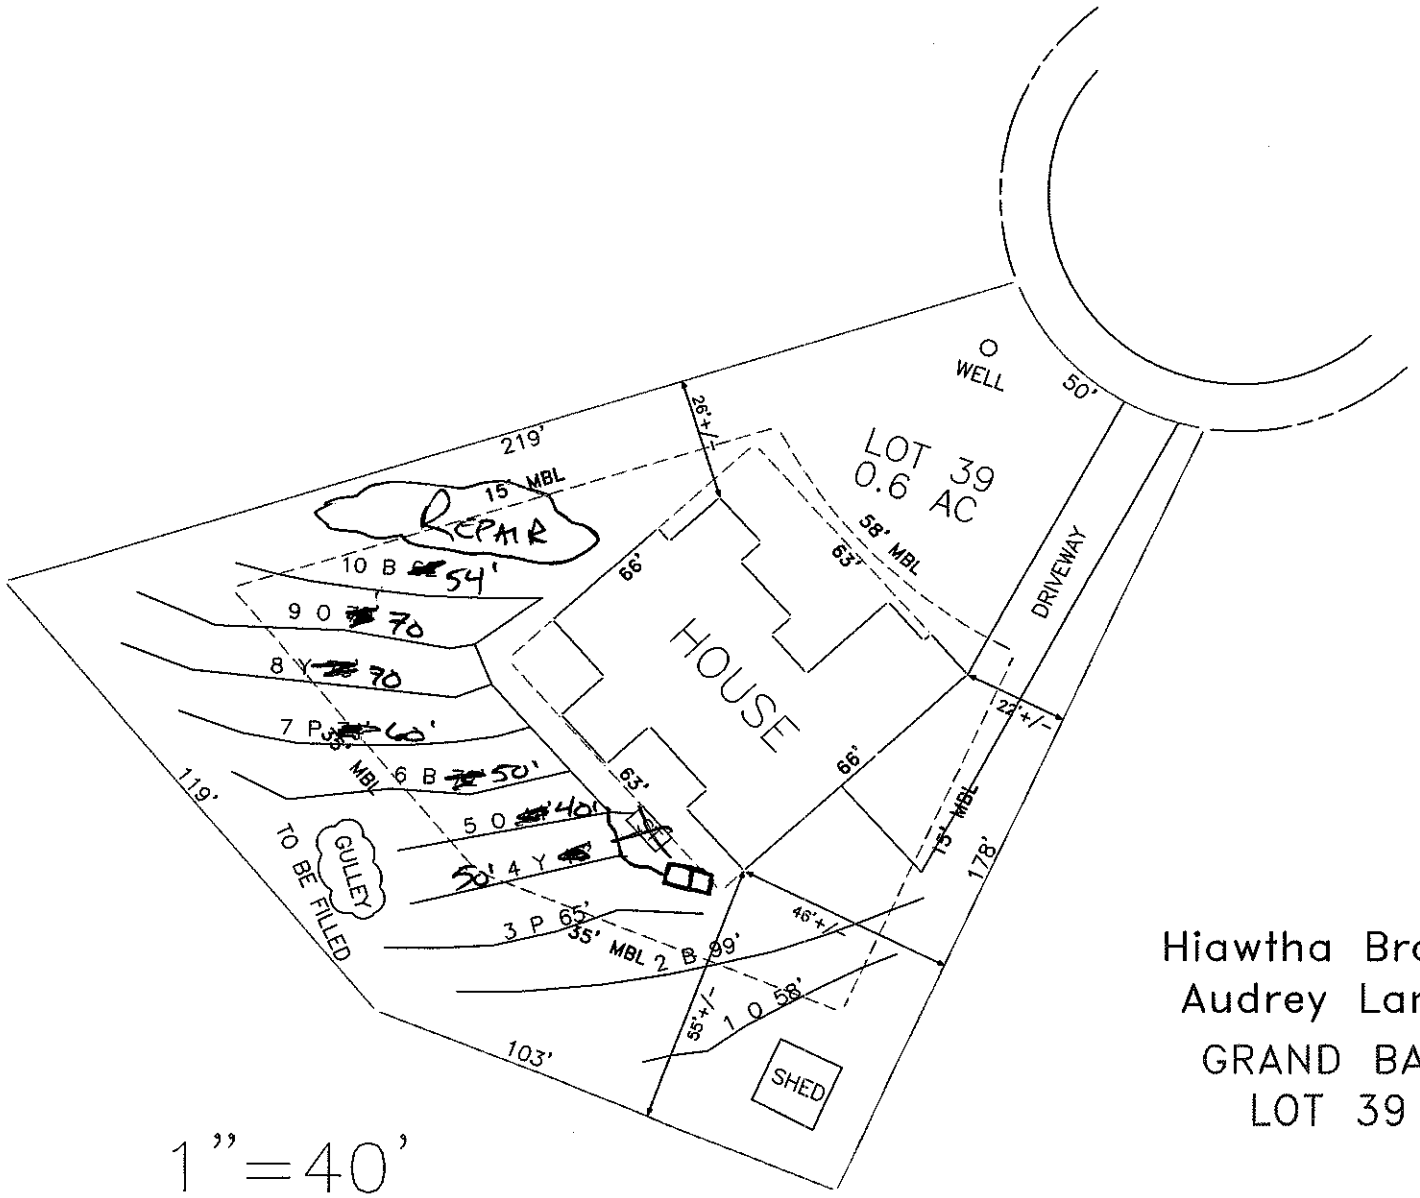


Hiawtha Brower
Audrey Lane
GRAND BAY
LOT 39

IREDELL COUNTY HEATLH DEPARTMENT
ENVIRONMENTAL HEALTH DIVISION
PAGE 2: *SITE PLAN WORKSHEET*

SEE THE "SAMPLE SITE PLAN" BELOW. *INCOMPLETE SITE PLANS WILL BE RETURNED TO YOU FOR COMPLETION AND MAY RESULT IN A DELAY IN THE ISSUANCE OF YOUR SEPTIC SYSTEM PERMIT!!!*

Place an (X) beside each item as you complete the site plan:

- X — Property Line measurements are clearly identified...
- X — All proposed structures are indicated...
  SHOW: proposed house or business footprint, wells, water lines, patios, pools and decks, and any other item that will occupy space on the site
- X — Front and side setbacks from property line...
- X — Preferred driveway location and configuration, preferred well location...
- X — Area you prefer your septic system to be placed...
- X — North arrow, or other sufficient indicator of direction...


Circle N/A on the following if appropriate:

- ____ Location of septic systems and wells within 100' of your property... (N/A)
- ____ Location of easements and rights of ways on your property... (N/A)
- ____ Location of any designated wetlands on the property... (N/A)


Signature: D C Brame
REQUIRED property owner or owner's legal representative signature.

10/4/2012
DATE

USE THIS SPACE TO DRAW YOUR SITE PLAN

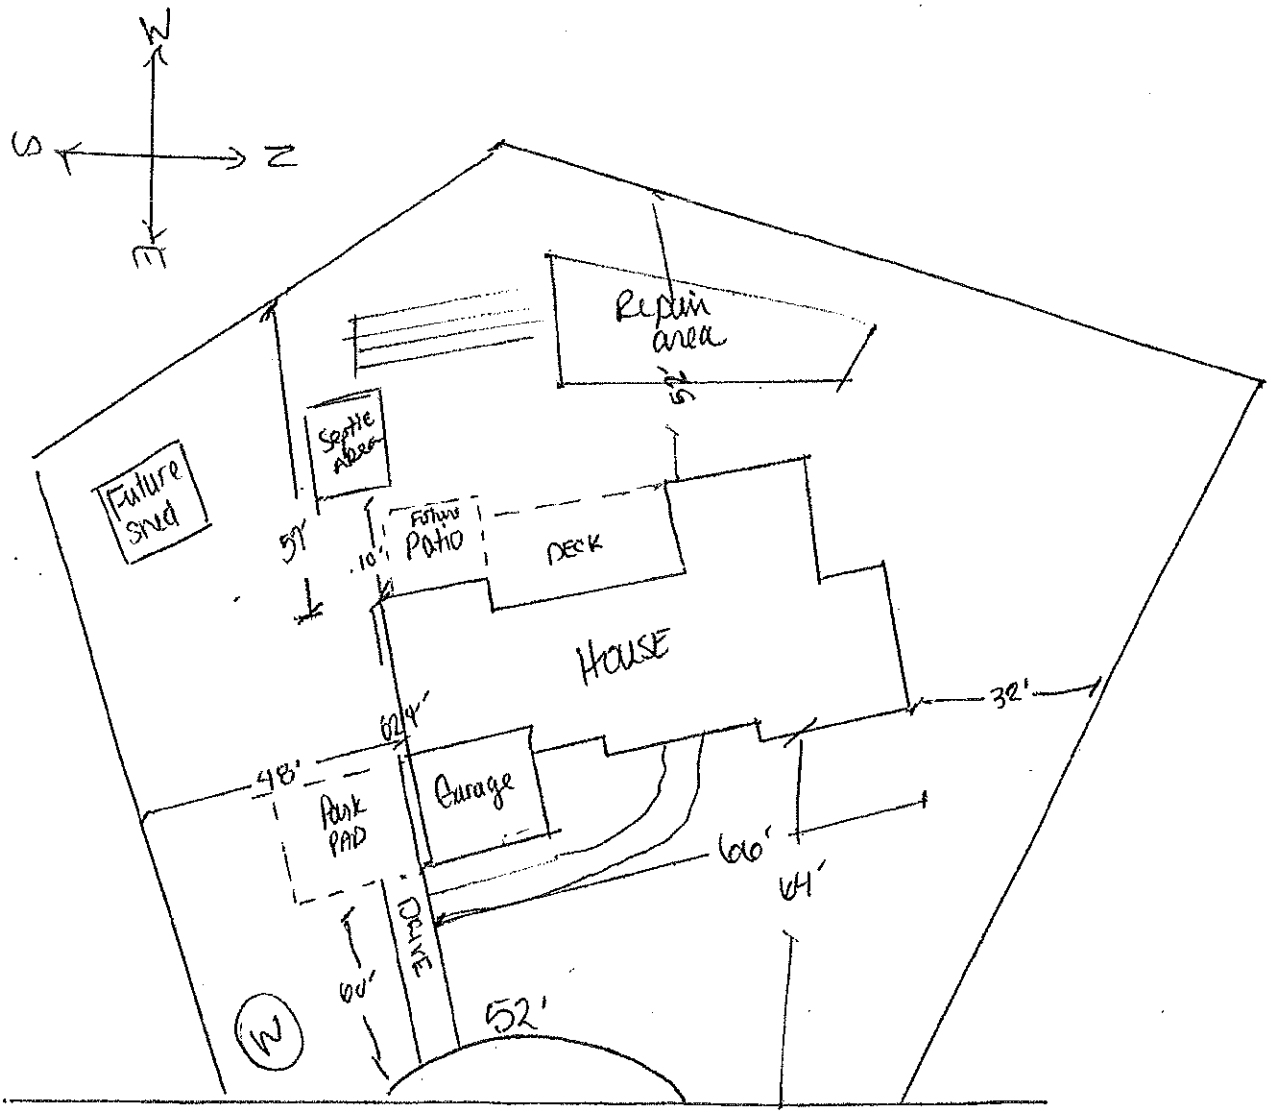

* Home not to scale

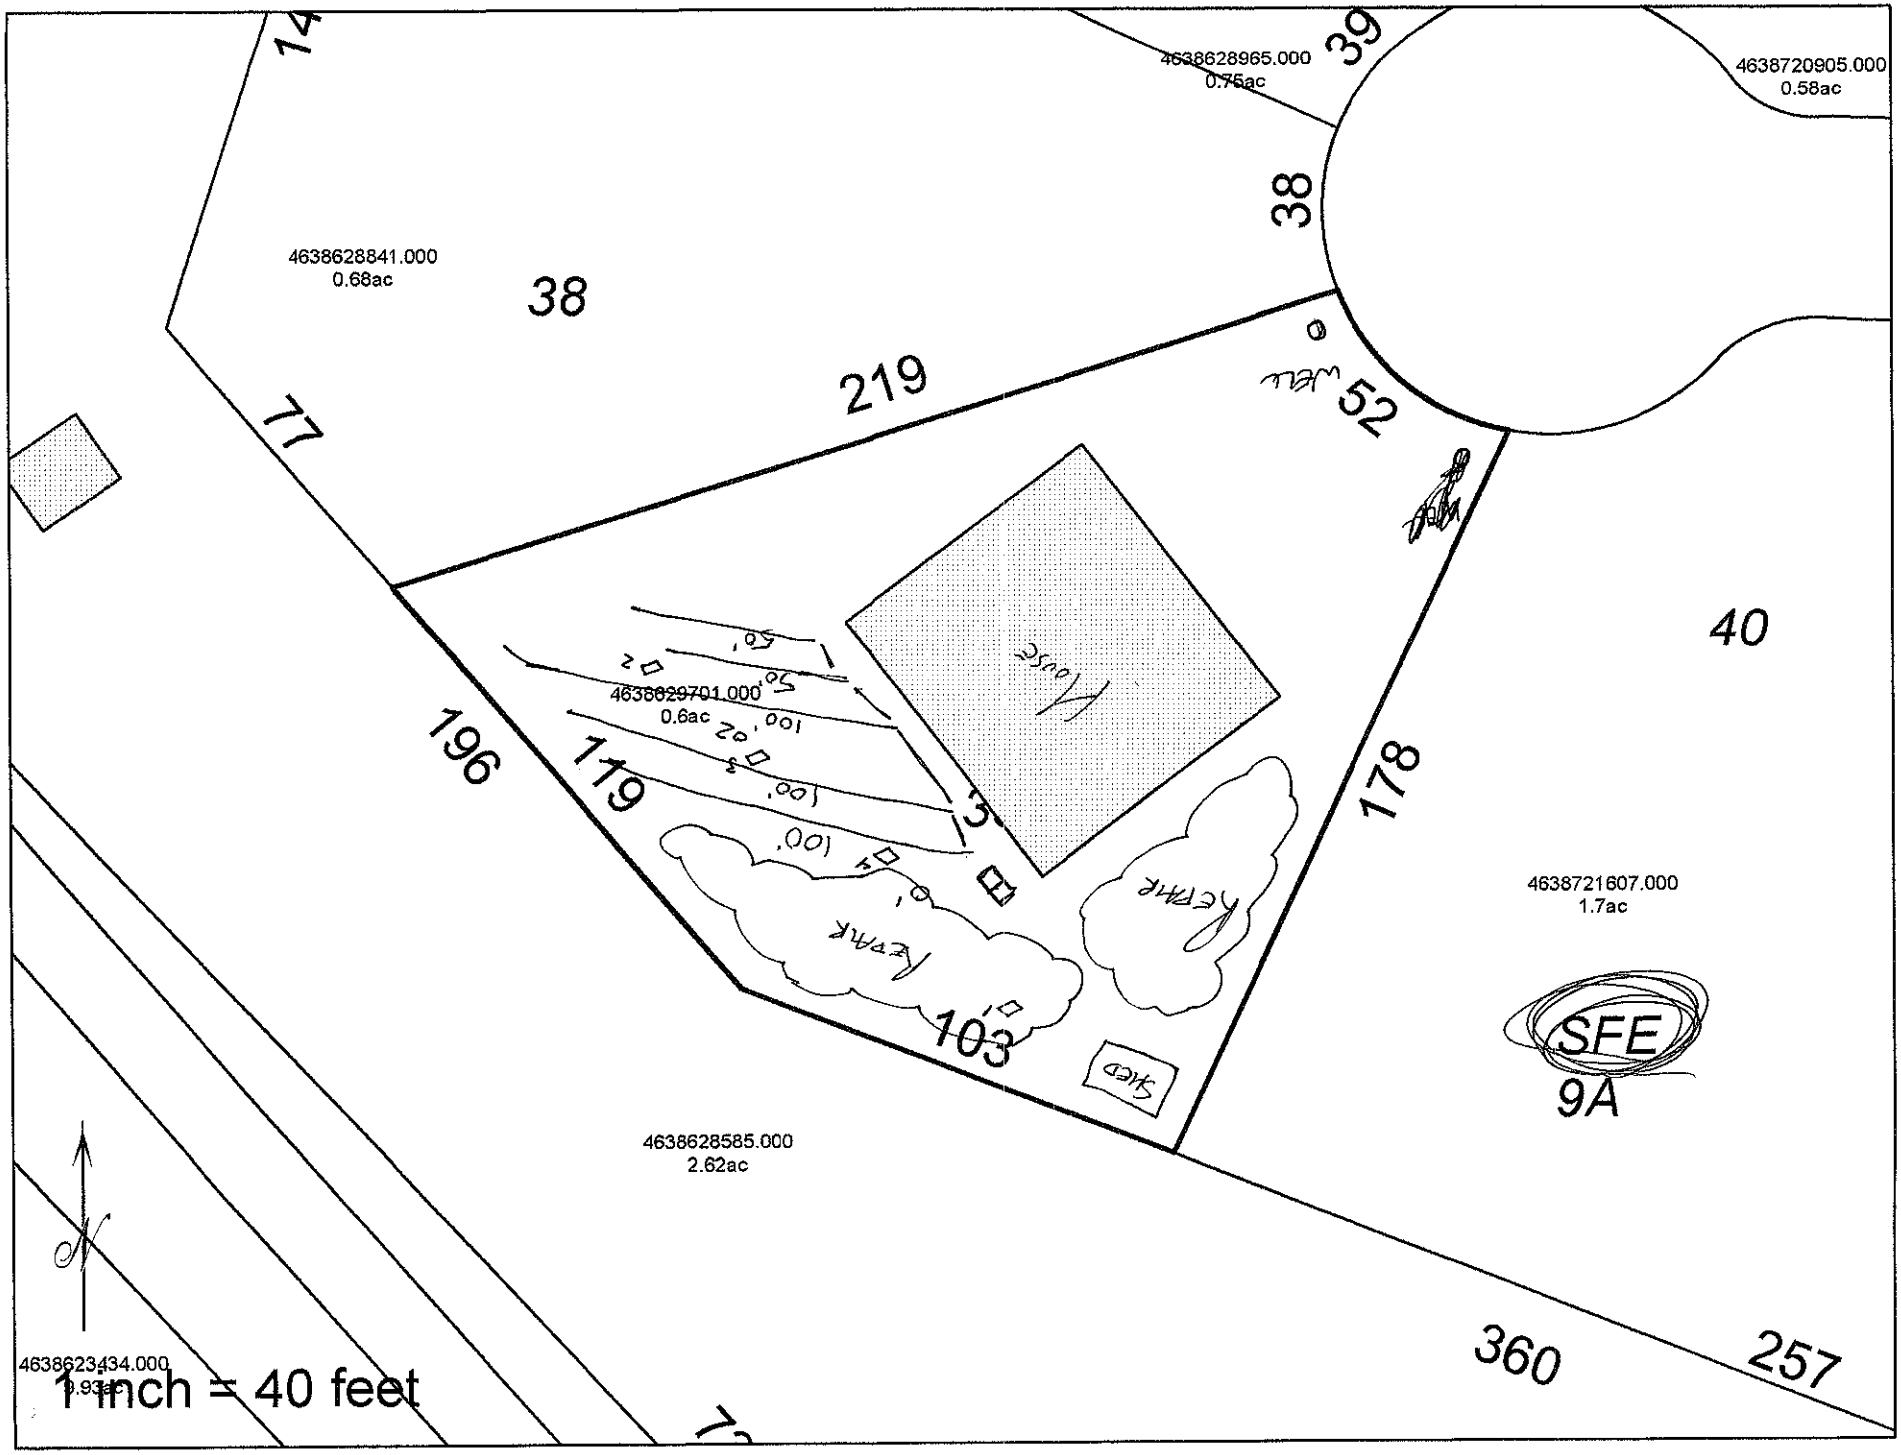
4638628965.000
0.76ac
4638720905.000
0.58ac
4638628841.000
0.68ac
38
39
38
219
77
52
40
196
119
178
4638629701.000
0.6ac
House
Well
Shed
Fence
Fence
4638721607.000
1.7ac
SFE
9A
103
4638628585.000
2.62ac
4638623434.000
360
257
1 inch = 40 feet