IREDELL COUNTY HEALTH DEPARTMENT

(SEPTIC TANK) IMPROVEMENTS PERMIT AND CERTIFICATE OF COMPLETION

(Ground Absorption Sewage Disposal System – G. S. Chapter 130-Article 13C)

OWNER OR CONTRACTOR John Gibson DATE 2-24-78 PERMIT NO. 26

PHONE: Business ______ Home ______

LOCATION 1303 n Turn into Air Port 400' on right S. R. No. ______


SUBDIVISION NAME ______ LOT NO. ______ SECTION OR BLOCK NO. ______

House ( ) Mobile Home ( ) Business ( ) Other 24X50 mobile office building

No. Bedrooms ______ No. Bathrooms 1

Garbage Disposal Unit	Yes ( )	No ( )	Character & Porosity of Soil: Clay loam
Auto. Dishwasher	Yes ( )	No ( )	Percolation Rate: 60 min/in
Auto. Wash. Machine	Yes ( )	No ( )	Topography: 4 % slope
Site Suitable	Yes (✓)	No ( )	Depth to Water Table: 10'
			Rock or other impervious formations: none

Lot Area 4 acres

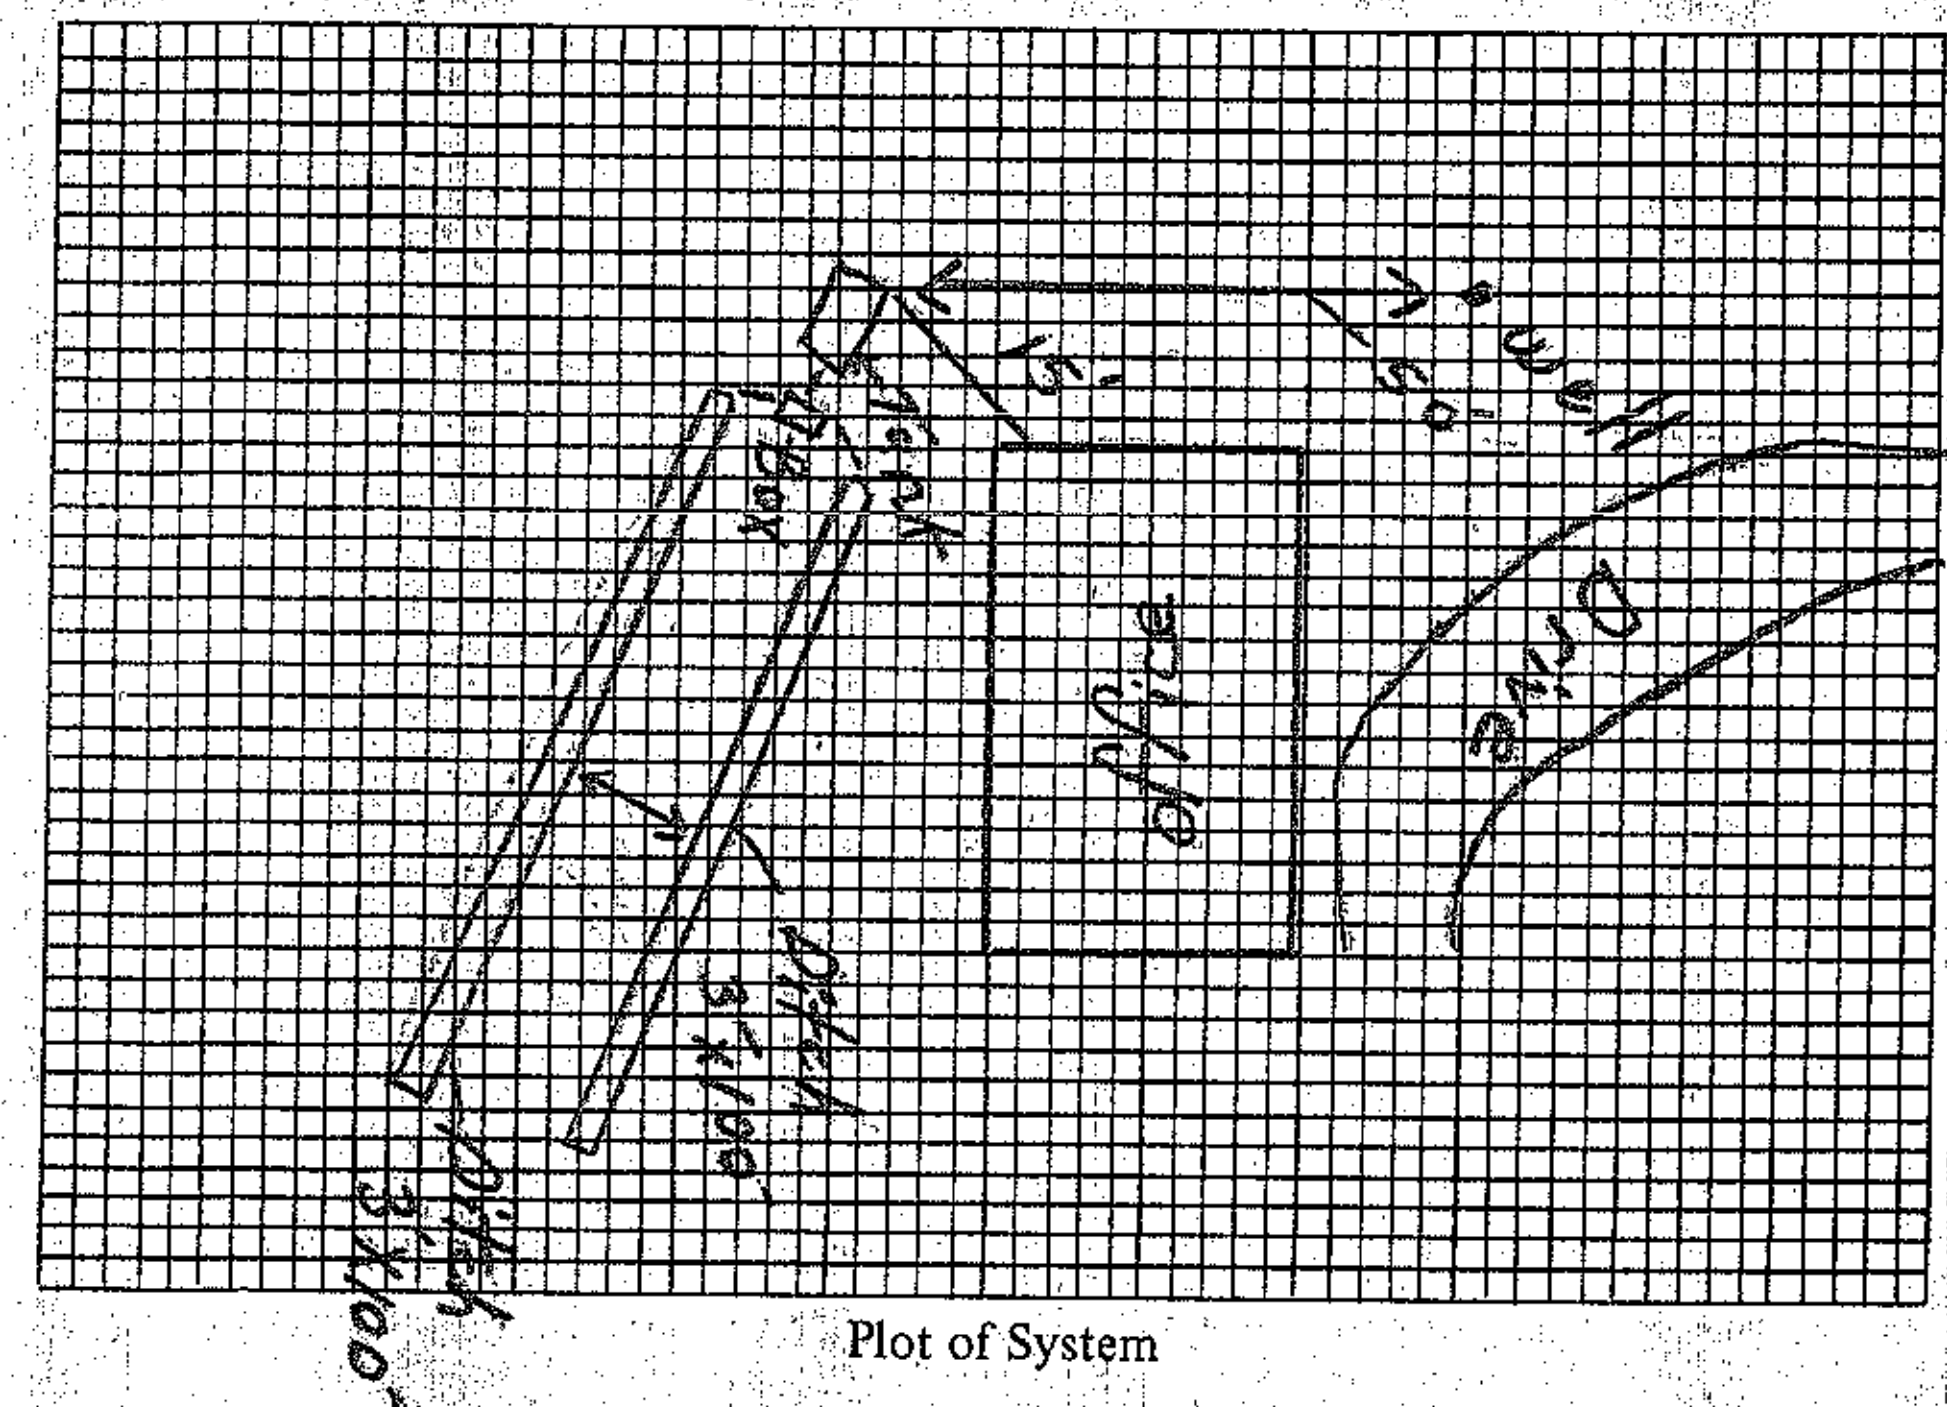

Plot of System

Size of Tank 1000 Gals.

Nitrification Field:

No. of Lines 2

Sq. Ft. 600 Linear Ft. 200

Depth of Stone in Lines 16"

Water Supply: Individual (✓)

Public ( )

Installed by Wayne Orbison

IMPROVEMENTS PERMIT BY ______

COMMENTS: ______

CERTIFICATE OF COMPLETION BY John Houston DATE 2-24-78

CONSTRUCTION MUST COMPLY WITH ALL OTHER APPLICABLE STATE AND LOCAL REGULATIONS.

Health Dept. Copy: White Inspection Dept. Copy: Yellow Sanitarian's Copy: Pink Owner's Copy: Gold