
Acknowledgement of
Plans Submittal ONLY!

Date 10/13/15

Date 10/14/15

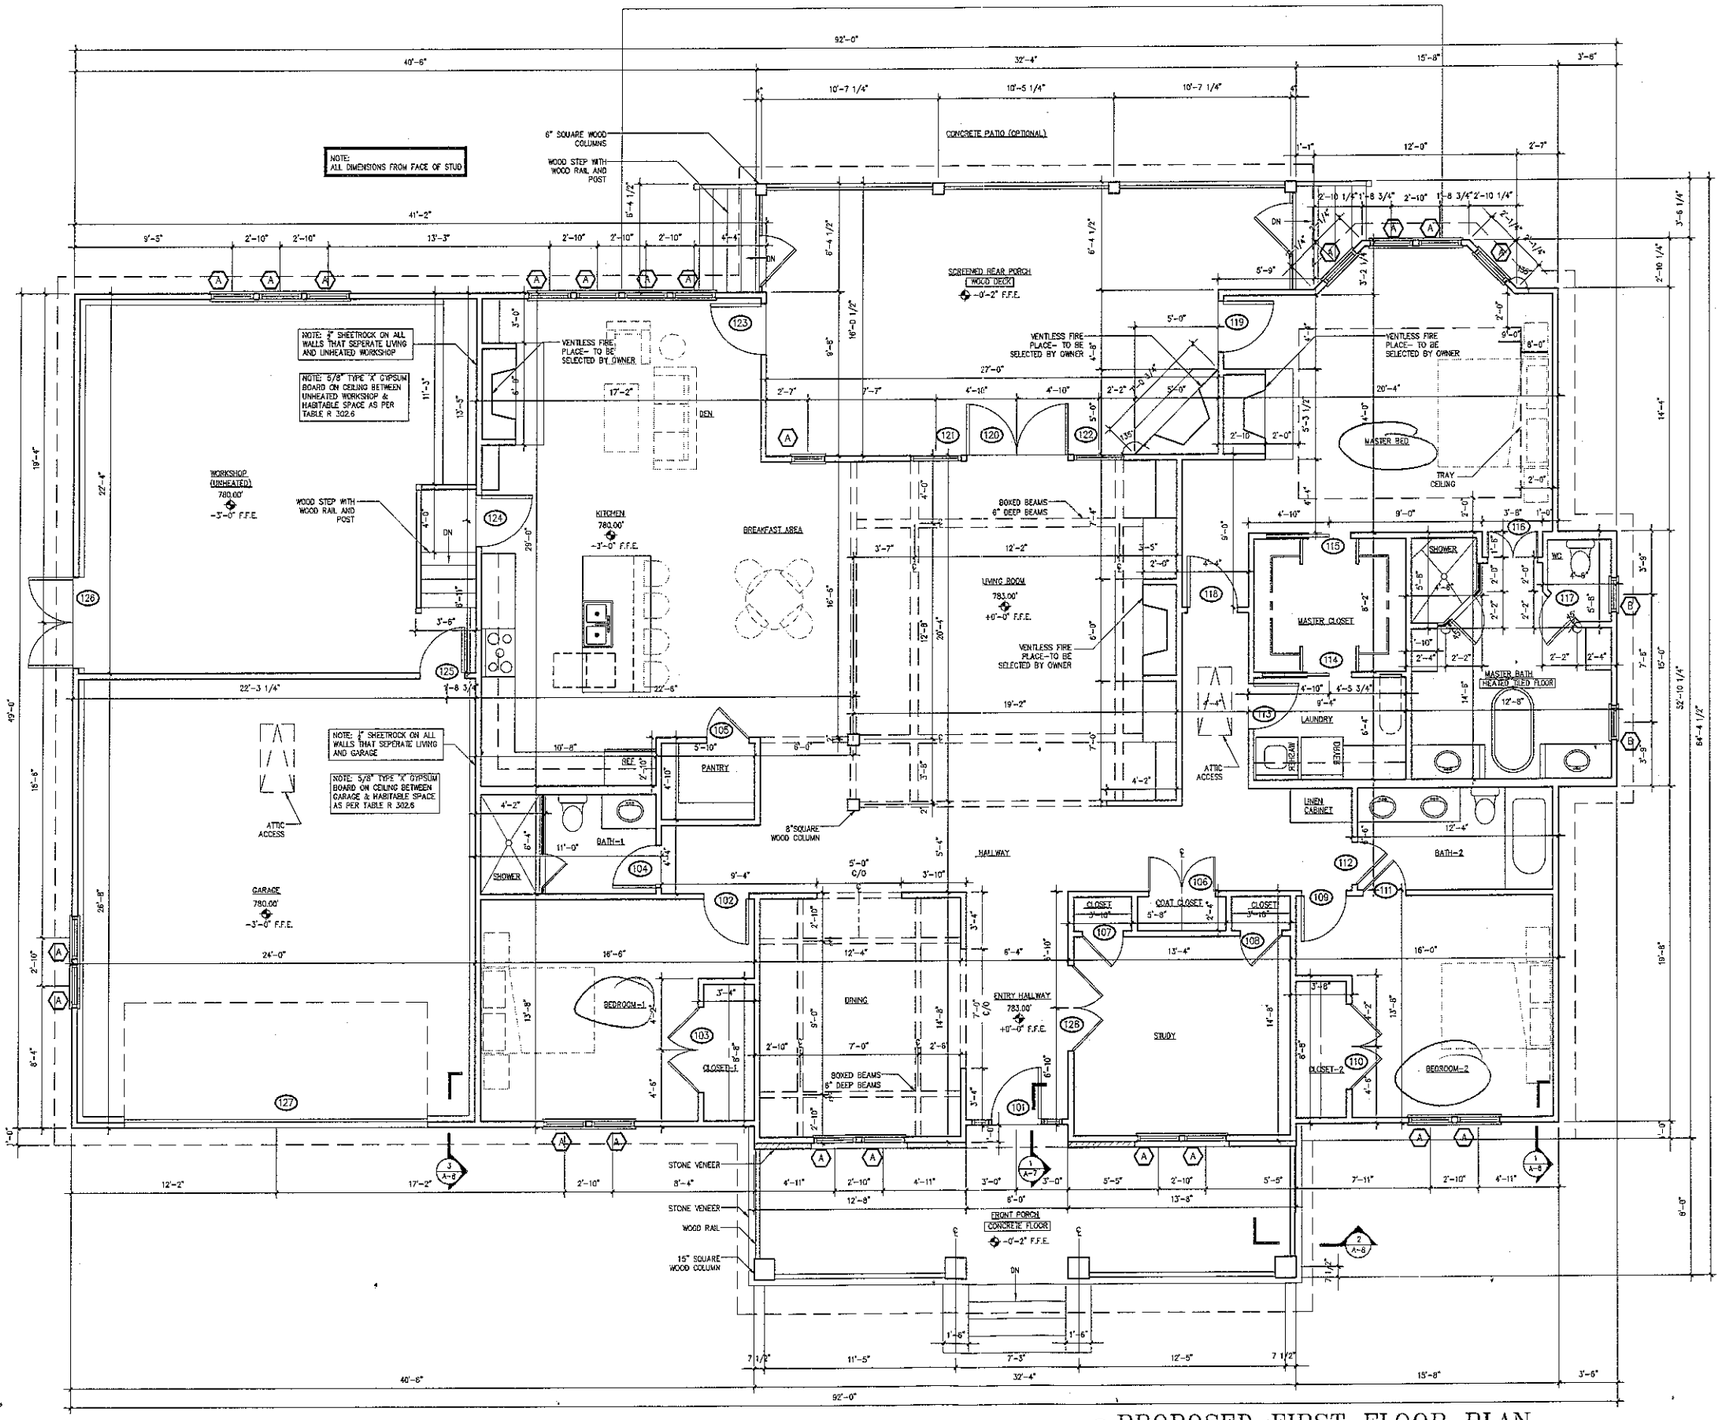

1 PROPOSED FIRST FLOOR PLAN
1/4" = 1'-0"

WINDOW SCHEDULE			
(ID)	SIZE	HEADER HEIGHT	TYPE
(A)	2'-6" X 5'-0"	7'-0" MAIN HOUSE 10'-0" WORKSHOP 7'-10" GARAGE	SINGLE HUNG
(B)	2'-0" X 4'-0"	7'-0"	SINGLE HUNG

NOTE:
- MATCH TRIM DETAILS W/ METAL DRIP CAP (W/ FLASHING) & BACK BAND TRIM @ WINDOWS.
- PRIOR TO ORDERING WINDOWS, SUBMIT SHOP DRAWINGS TO THE ARCHITECT FOR APPROVAL.
- SEE ELEVATIONS FOR MUNTIN PATTERN. VERIFY ANY REQUIREMENTS FOR EGRESS OR TEMPERED GLASS.

NOTE: ALL WINDOWS WITH 9 S.F. OF GLASS OR MORE & LESS THAN 18" A.F.F. MUST BE TEMPERED PER CODE (TYP.)

FIRST FLOOR DOOR SCHEDULE		
(NUM)	OPENING	LOCATION
(101)	3'-0" X 6'-8" W/12" SIDE LIGHTS	MAIN ENTRY
(102)	2'-6" X 6'-8"	BEDROOM-1
(103)	PR 2'-6" X 6'-8"	CLOSET-1
(104)	2'-6" X 6'-8"	BATH-1
(105)	2'-6" X 6'-8"	PANTRY
(106)	PR 2'-0" X 6'-8"	COAT CLOSET
(107)	2'-6" X 6'-8"	STUDY CLOSET
(108)	2'-6" X 6'-8"	STUDY CLOSET
(109)	2'-6" X 6'-8"	BEDROOM-2
(110)	PR 2'-6" X 6'-8"	CLOSET-2
(111)	2'-6" X 6'-8"	BATH-2
(112)	2'-6" X 6'-8"	BATH-2
(113)	2'-6" X 6'-8"	LAUNDRY
(114)	2'-6" X 8'-0" (POCKET DOOR)	MASTER CLOSET
(115)	2'-6" X 8'-0" (POCKET DOOR)	MASTER CLOSET
(116)	PR 1'-6" X 6'-8"	MASTER BATH
(117)	2'-0" X 6'-8"	WC
(118)	3'-0" X 6'-8"	MASTER BEDROOM
(119)	3'-0" X 6'-8"	MASTER BEDROOM TO REAR PORCH
(120)	PR 3'-0" X 6'-8"	LIVING RM TO REAR PORCH
(121)	3'-0" X 6'-8" BLANK DOOR	LIVING RM TO REAR PORCH
(122)	3'-0" X 6'-8" BLANK DOOR	LIVING RM TO REAR PORCH
(123)	3'-0" X 6'-8"	DEN TO REAR PORCH
(124)	3'-0" X 6'-8" 1/2 HR RATED STEEL DOOR	ENTRY DOOR FROM GARAGE/WORKSHOP
(125)	2'-8" X 6'-8"	GARAGE TO WORKSHOP
(126)	PR 2'-8" X 6'-8"	WORKSHOP
(127)	16'-0" X 7'-0"	GARAGE DOOR
(128)	PR 2'-6" X 6'-8"	STUDY

NOTE:

1. COORDINATE CRAWLSPACE VENT LOCATIONS WITH STRUCTURAL DRAWINGS.
2. ALL PITCHES LESS THAN 4:12 TO HAVE DOUBLE FELT & SNOW AND ICE GUARD.
3. FACE OF BLOCK TO ALIGN WITH FACE OF STUD
4. ALL DIMENSIONS OF FOUNDATION FROM FACE OF BLOCK
5. ALL EAVES OVERHANG TO BE 1'-0" U.N.O
6. ALL FIREPLACES TO BE VENTLESS-SEE MFG FOR DETAILS
7. ALL EXTERIOR TRIMS AND MATERIALS TO BE SELECTED BY OWNER

MASONRY WALL

STONE VENEER

NORTH

ALB Architecture
1200 E. Morehead St.
Suite 240
Charlotte, NC 28204
Phone: 704.503.9595

E-mail:
albarchitecture@aol.com
fauersrch@aol.com

ALLEN L. BROOKS
REGISTERED
SEAL
5883
NORTH CAROLINA
ARCHITECT
CHARLOTTE, N. C.

02 APRIL 2015

This drawing and the design shown is the property of ALB Architecture and is not to be reproduced or copied in whole or in part. The same are not to be used on any other project without written permission. This drawing is to be returned upon request.

© Allen L. Brooks

Designed Exclusively *for* the:
PERKINS RESIDENCE
160 Hideaway Lane, Lot #10, Mooresville, NC 28117

PROJ. NO.: 14056
ISSUED: 2ND APRIL 2015
REVISIONS:
#

PROPOSED PLANS

A-3

OF: NINE