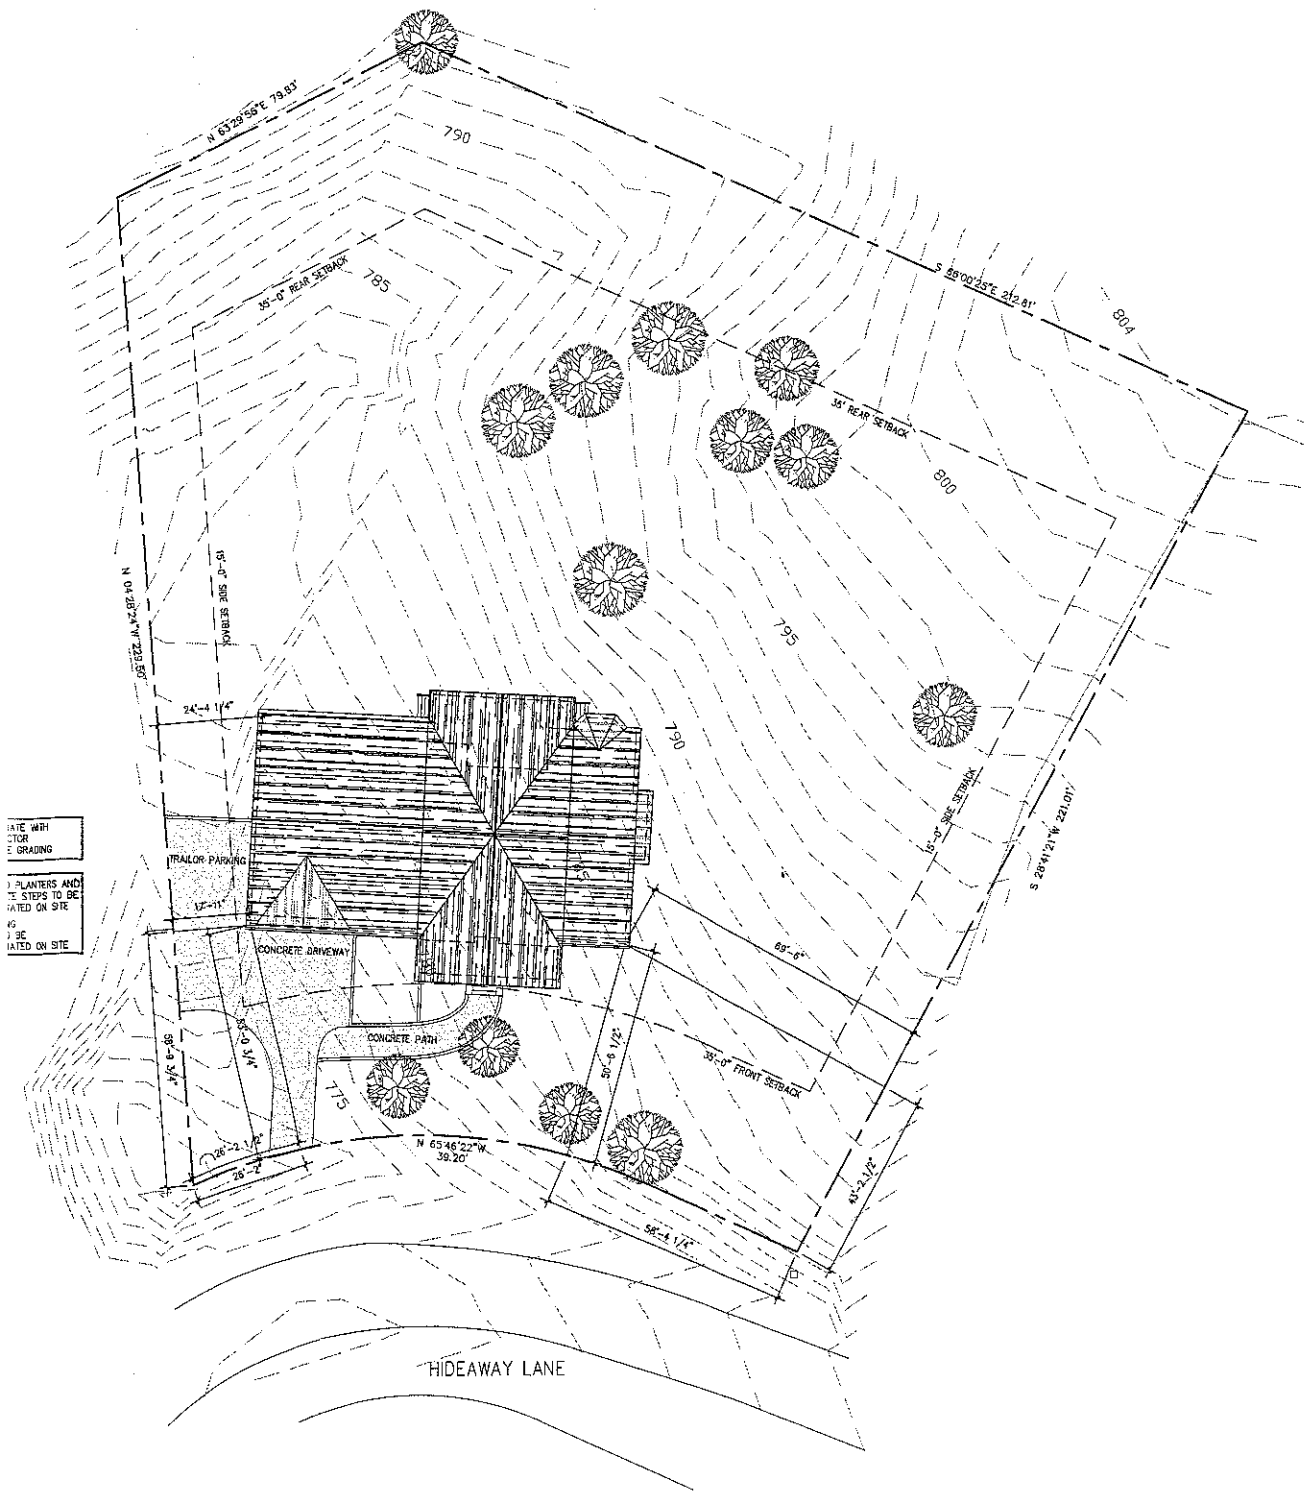


1 PROPOSED SITE PLAN
1" = 20'-0"

ALB Architecture
1200 E. Morehead St.
Suite 240
Charlotte, NC 28204
Phone: 704.503.9595

E-mail:
albarchitecture@aol.com
lauerarch@aol.com

ALLEN L. BROOKS
CERT. NO. 5683
NORTH CAROLINA
CHARLOTTE, N. C.

02 APRIL 2015

This drawing and the design shown is the property of ALB Architecture and is not to be reproduced or copied in whole or in part. Its use on any other project is prohibited. This drawing is to be returned upon request.

Designed Exclusively *for* the:
PERKINS RESIDENCE
160 Hideaway Lane, Lot #10, Mooresville, NC 28117

PROJ. NO. - 14056
ISSUED - 2ND APRIL 2015
REVISIONS -

EXISTING & PROPOSED SITE PLANS

A-1

OF: NINE