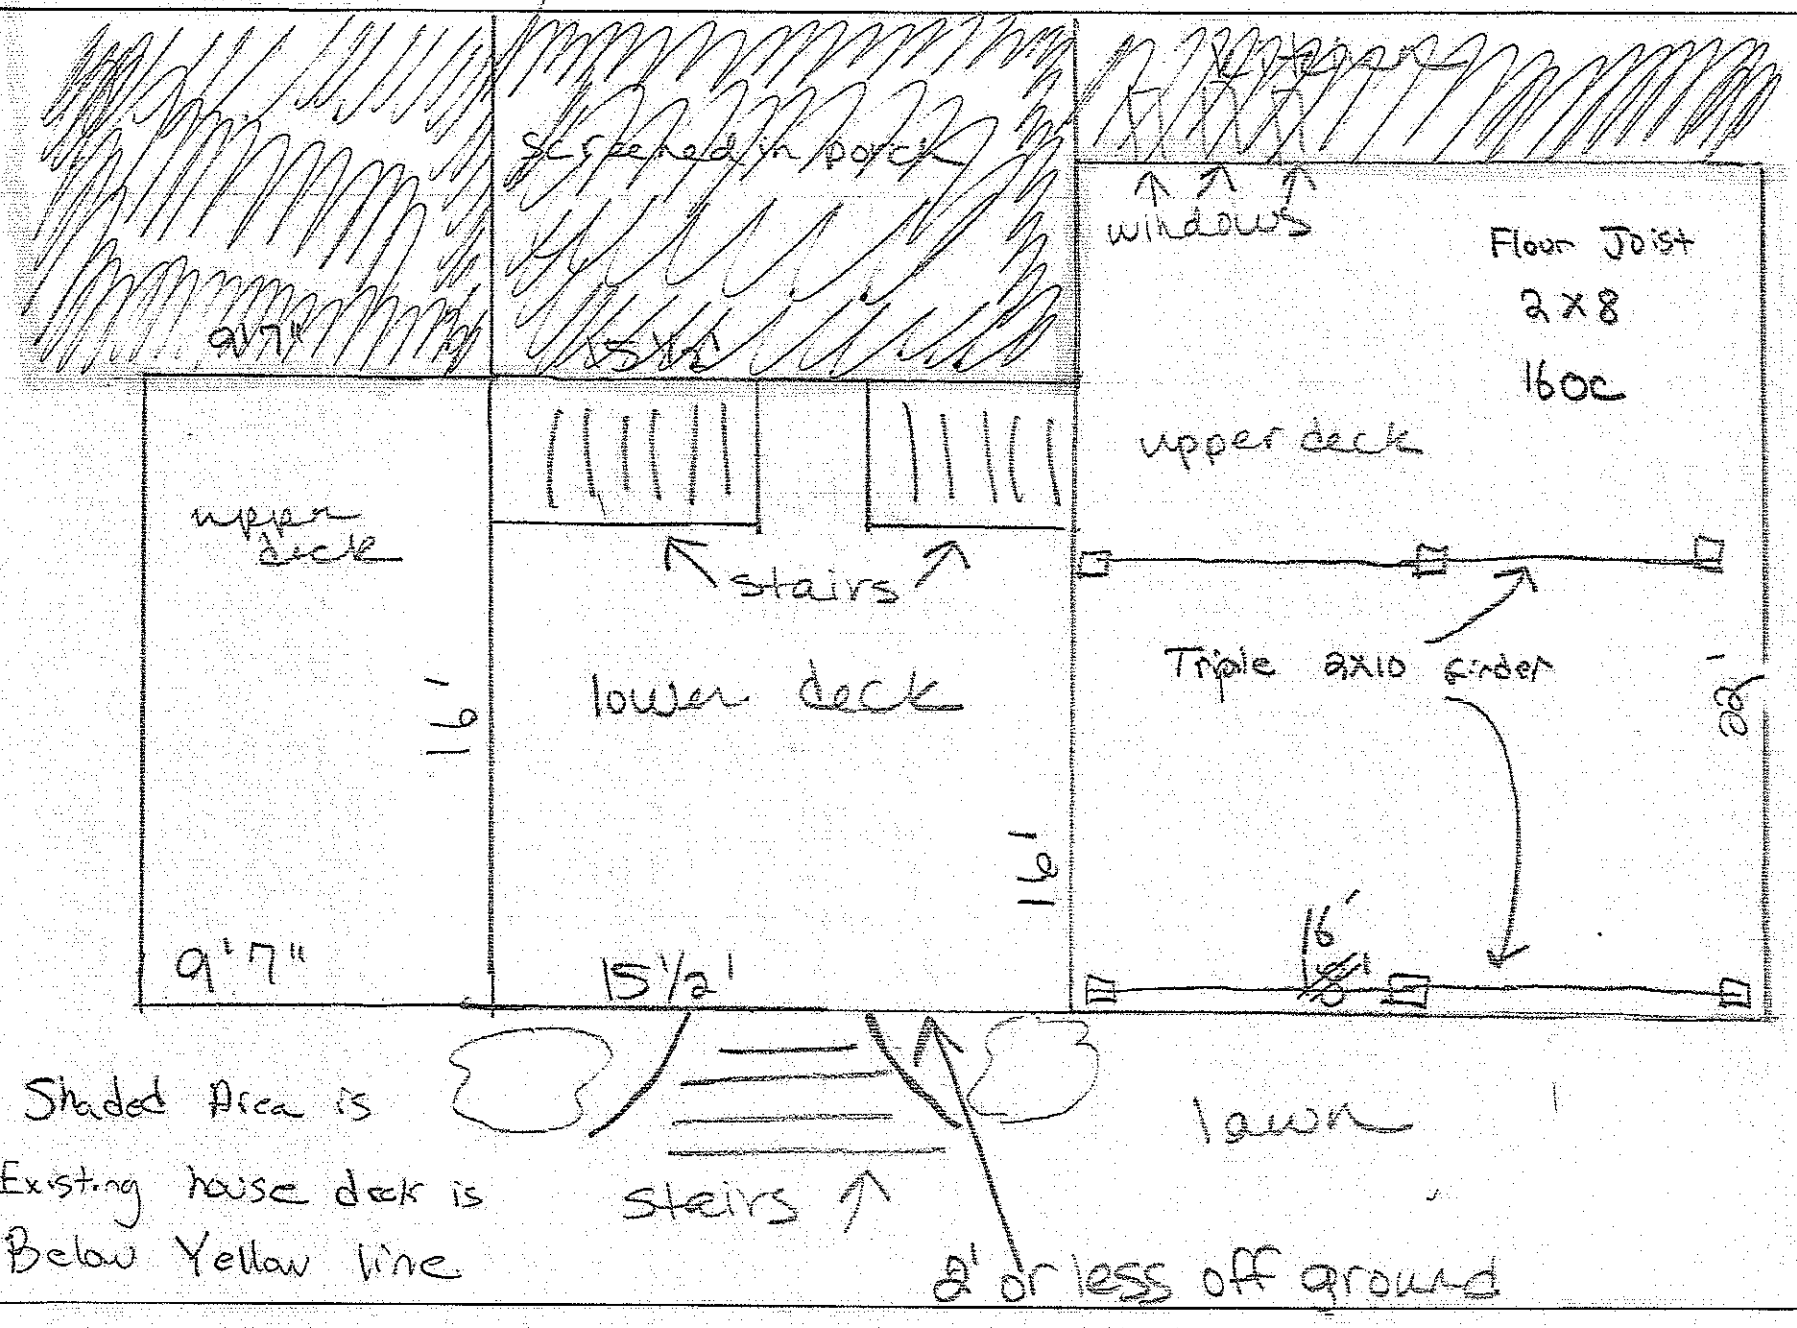

Screened in porch
windows
Floor Joist
2x8
16oc
upper deck
upper deck
stairs
lower deck
Triple axle trailer
16'
16'
9'7"
15½'
16'
22'
Shaded Area is
Existing house deck is
Below Yellow line
stairs
lawn
2' or less off ground