II

IREDELL COUNTY HEALTH DEPARTMENT

(SEPTIC TANK) IMPROVEMENTS PERMIT AND CERTIFICATE OF COMPLETION
(Ground Absorption Sewage Disposal System – G. S. Chapter 130-Article 13C)

OWNER OR CONTRACTOR Jerry Stutts DATE 1-9-86 PERMIT NO. 13

PHONE: Business ______ Home ______

LOCATION 150W TR 1305 (Ervin Rd) ~ 3/4 mile on R

______ S. R. No. ______

SUBDIVISION NAME ______ LOT NO. ______ SECTION OR BLOCK NO. ______

House ( ) Mobile Home (X) Business ( ) Other Repair (Putting Basement under MH)

No. Bedrooms 3 No. Bathrooms 2

Garbage Disposal Unit Yes ( ) No (X)

Auto. Dishwasher Yes (X) No ( )

Auto. Wash. Machine Yes (X) No ( )

Site Suitable Yes (X) No ( )

Lot Area Existing

Character & Porosity of Soil ______


Percolation Rate ______

Topography ______ Existing

Depth to Water Table ______ System

Rock or other impervious formations ______

X Basement with Plumbing ______ Basement without Plumbing ______ No Basement

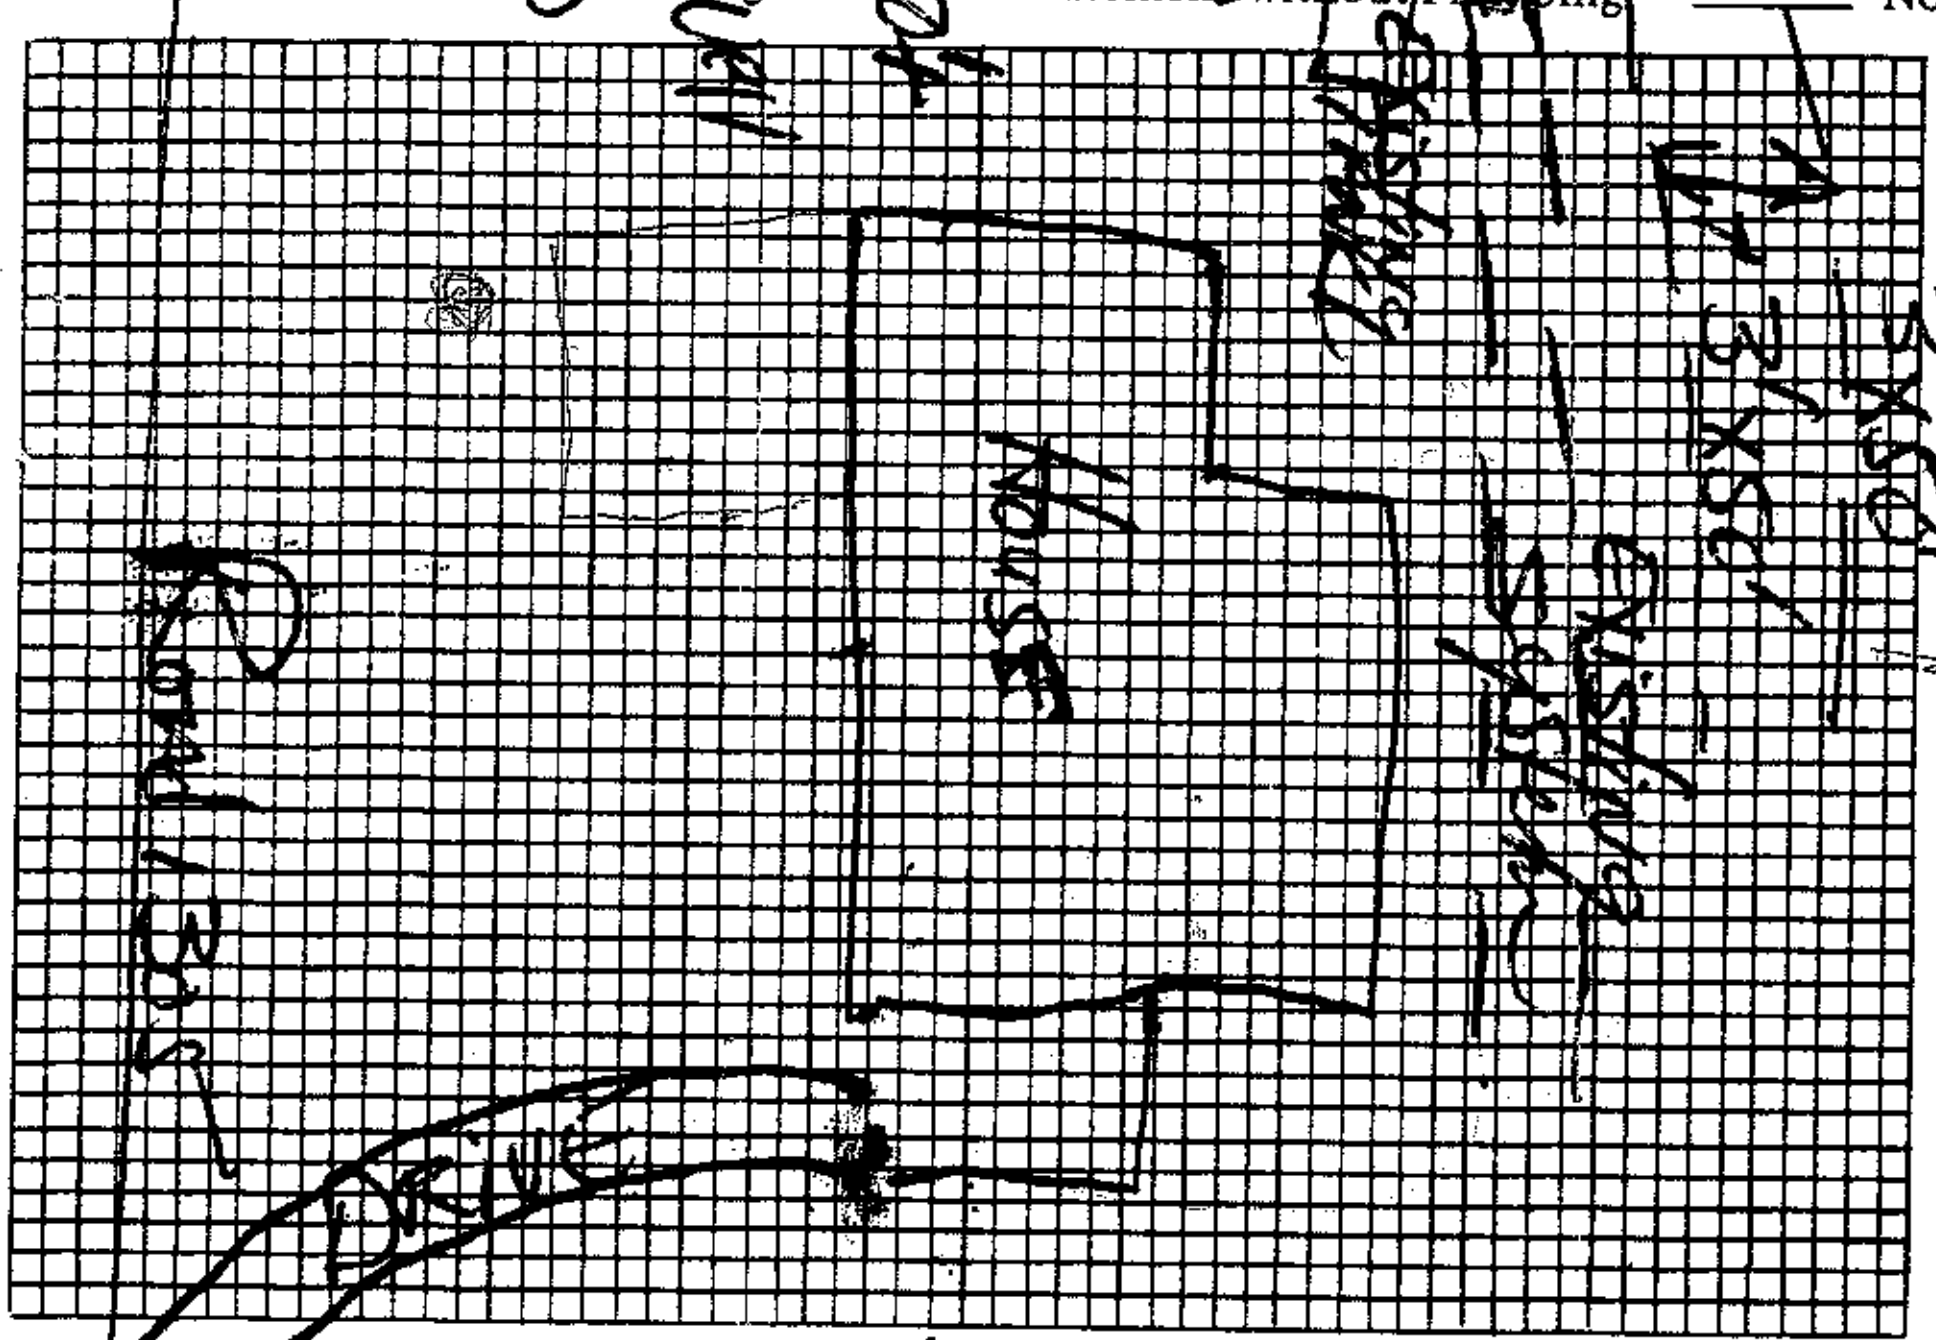

Plot of System

Size of Tank Existing Gals.

Nitrification Field:

No. of Lines 2

Sq. Ft. 300 Linear Ft. 100

Depth of Stone in Lines 12"

Water Supply: Individual (X)

Public ( )

Installed by F. J. Ervin Co.

I understand and agree to install septic tank system as specified on this Improvements Permit.

Signed: ______

IMPROVEMENTS PERMIT BY Fred Clemmer + C.K. Barnett

COMMENTS: ______

CERTIFICATE OF COMPLETION BY Fred Clemmer DATE 1-9-86

EXISTING SYSTEM CHECKED BY: ______ DATE ______

CONSTRUCTION MUST COMPLY WITH ALL OTHER APPLICABLE STATE AND LOCAL REGULATIONS.

Permit is VOID if any unauthorized changes are made in installation of system and/or if any false information is supplied in making Improvements Permit.

Health Dept. Copy: White Inspection Dept. Copy: Yellow Sanitarian's Copy: Pink Owner's Copy: Gold