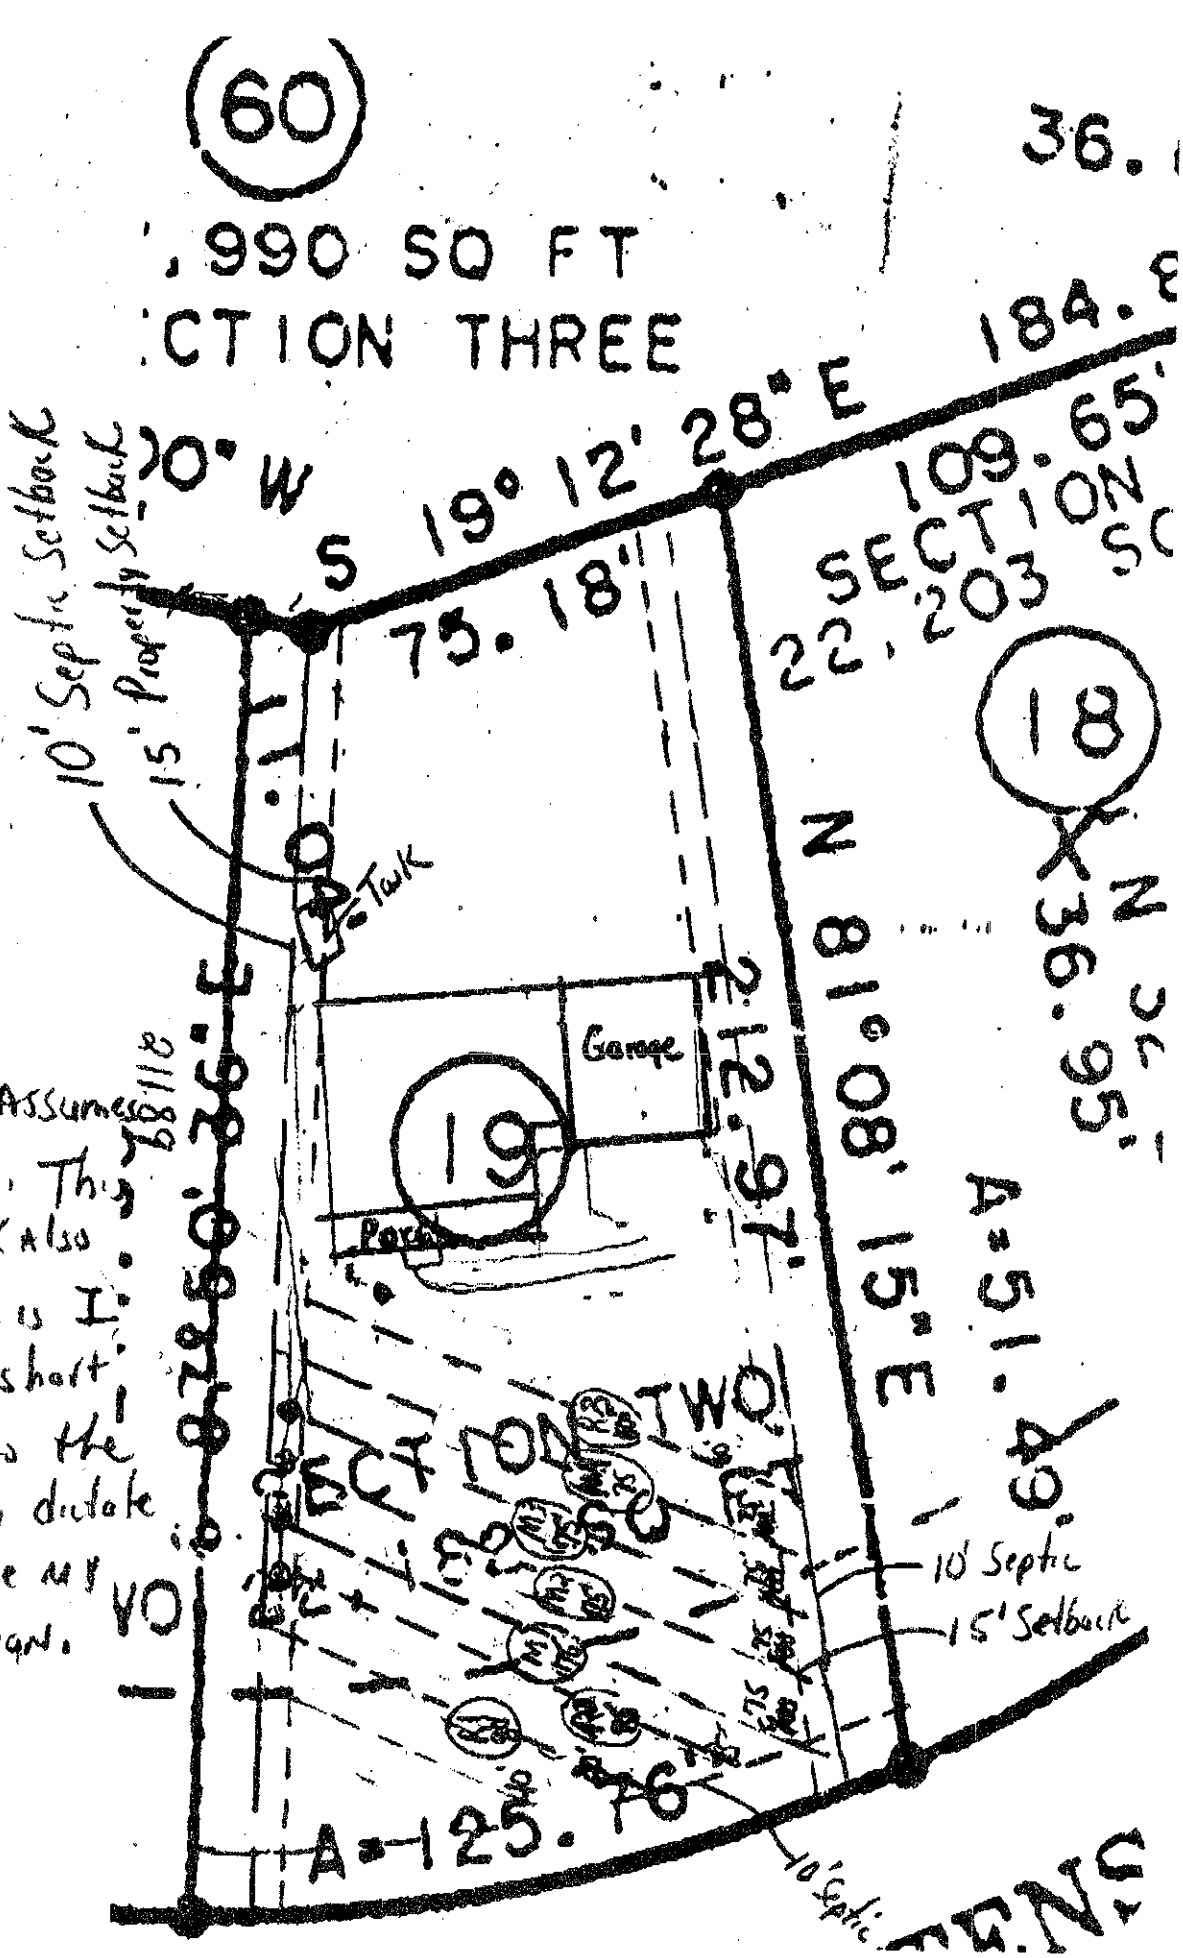

1" = 30'
(60)
,990 SQ FT
CTION THREE
36.
184.
109.65'
SECTION
22,203 SQ
S 19° 12' 28" E
20° W
10' Septic Setback
15' Property Setback
75.18'
Walk
Garage
19
Porch
(18)
N 36.95'
N 81° 08' 15" E
212.67'
A=51.40'
10' Septic
15' Setback
SECTION TWO
A=125.76'
10' Septic
Wesley.
This system Assumes
75' Main lines. This
one will work also
The drawback is I
am putting a short
line up close to the
house that may dictate
that I change my
sidewalk design.