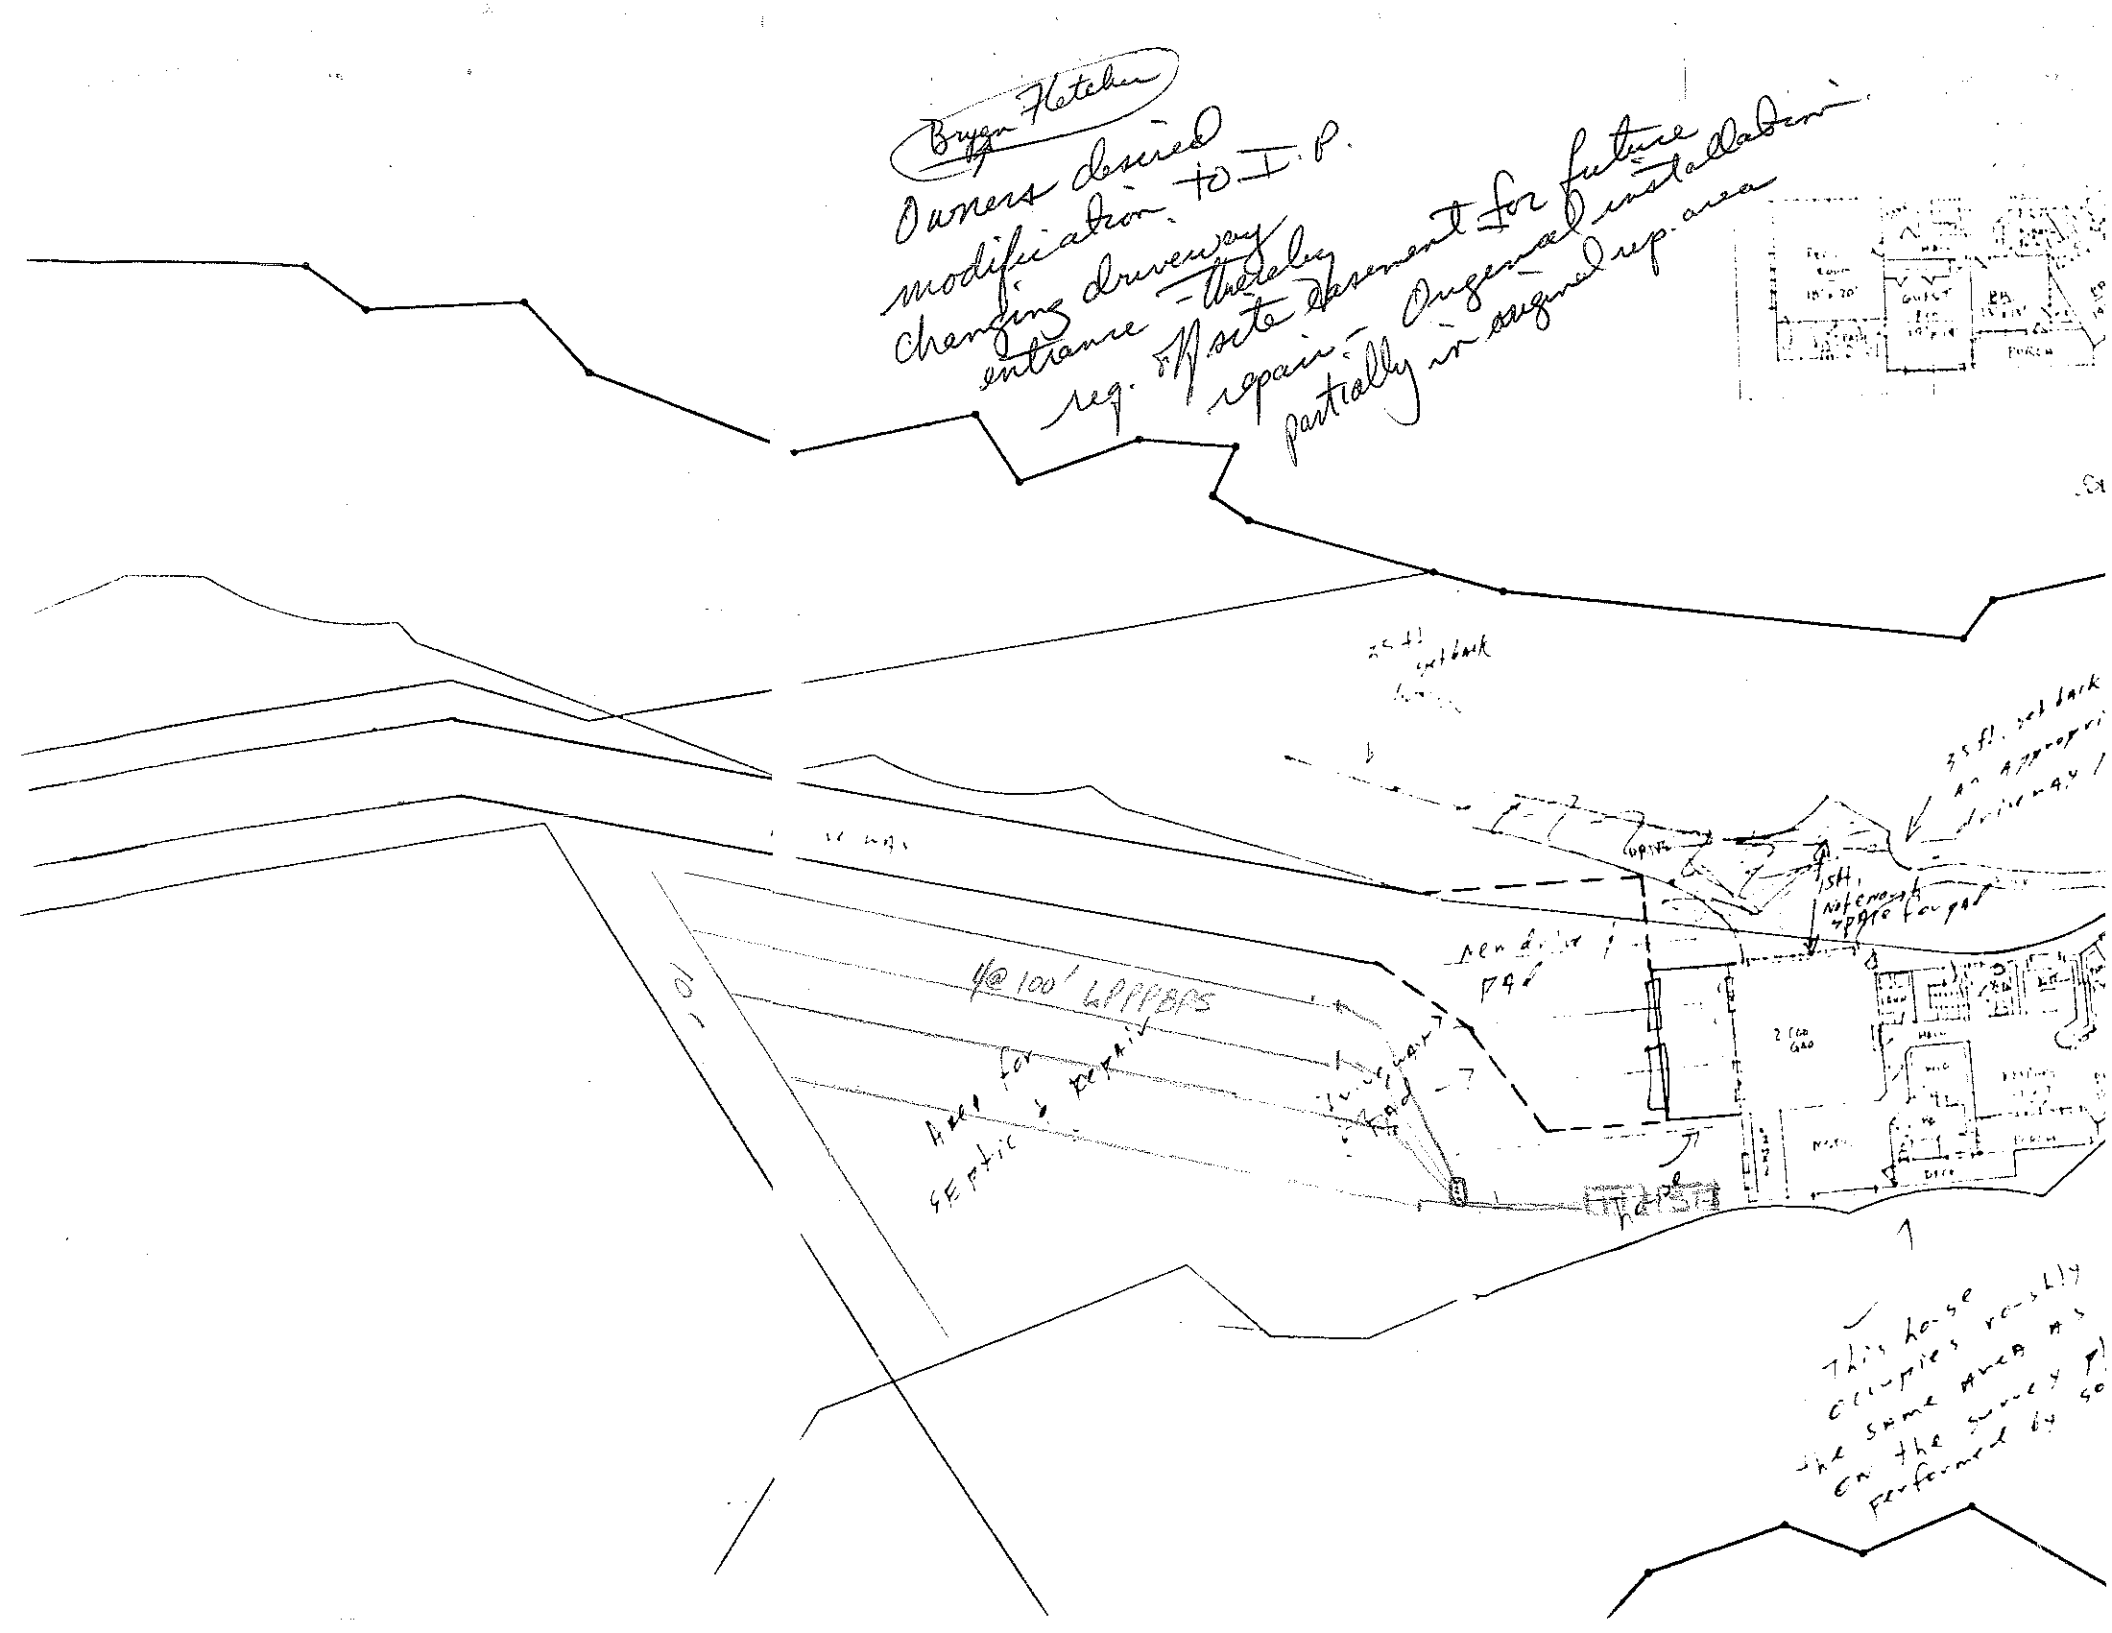

Bryan Fletcher
Owners desired modification to I.P.
changing driveway entrance - thereby
req. S/P site easement for future
repair - Original installation
partially in assigned rep. area
4@ 100' LATERALS
Area for septic & parking
Trench
This house occupies roughly the same area as on the survey performed by