IREDELL COUNTY HEATLH DEPARTMENT
ENVIRONMENTAL HEALTH DIVISION
PAGE 2: *SITE PLAN WORKSHEET*

SEE THE "SAMPLE SITE PLAN" BELOW. ***INCOMPLETE SITE PLANS WILL BE RETURNED TO YOU FOR COMPLETION AND MAY RESULT IN A DELAY IN THE ISSUANCE OF YOUR SEPTIC SYSTEM PERMIT!!!***

Place an (X) beside each item as you complete the site plan:

- X — **Property Line measurements are clearly identified...**
- X — **All proposed structures are indicated...**
  SHOW: proposed house or business footprint, wells, water lines, patios, pools and decks, and any other item that will occupy space on the site
- X — **Front and side setbacks from property line...**
- ____ — **Preferred driveway location and configuration, preferred well location...**
- X — **Area you prefer your septic system to be placed...**
- X — **North arrow, or other sufficient indicator of direction...**

Circle N/A on the following if appropriate:

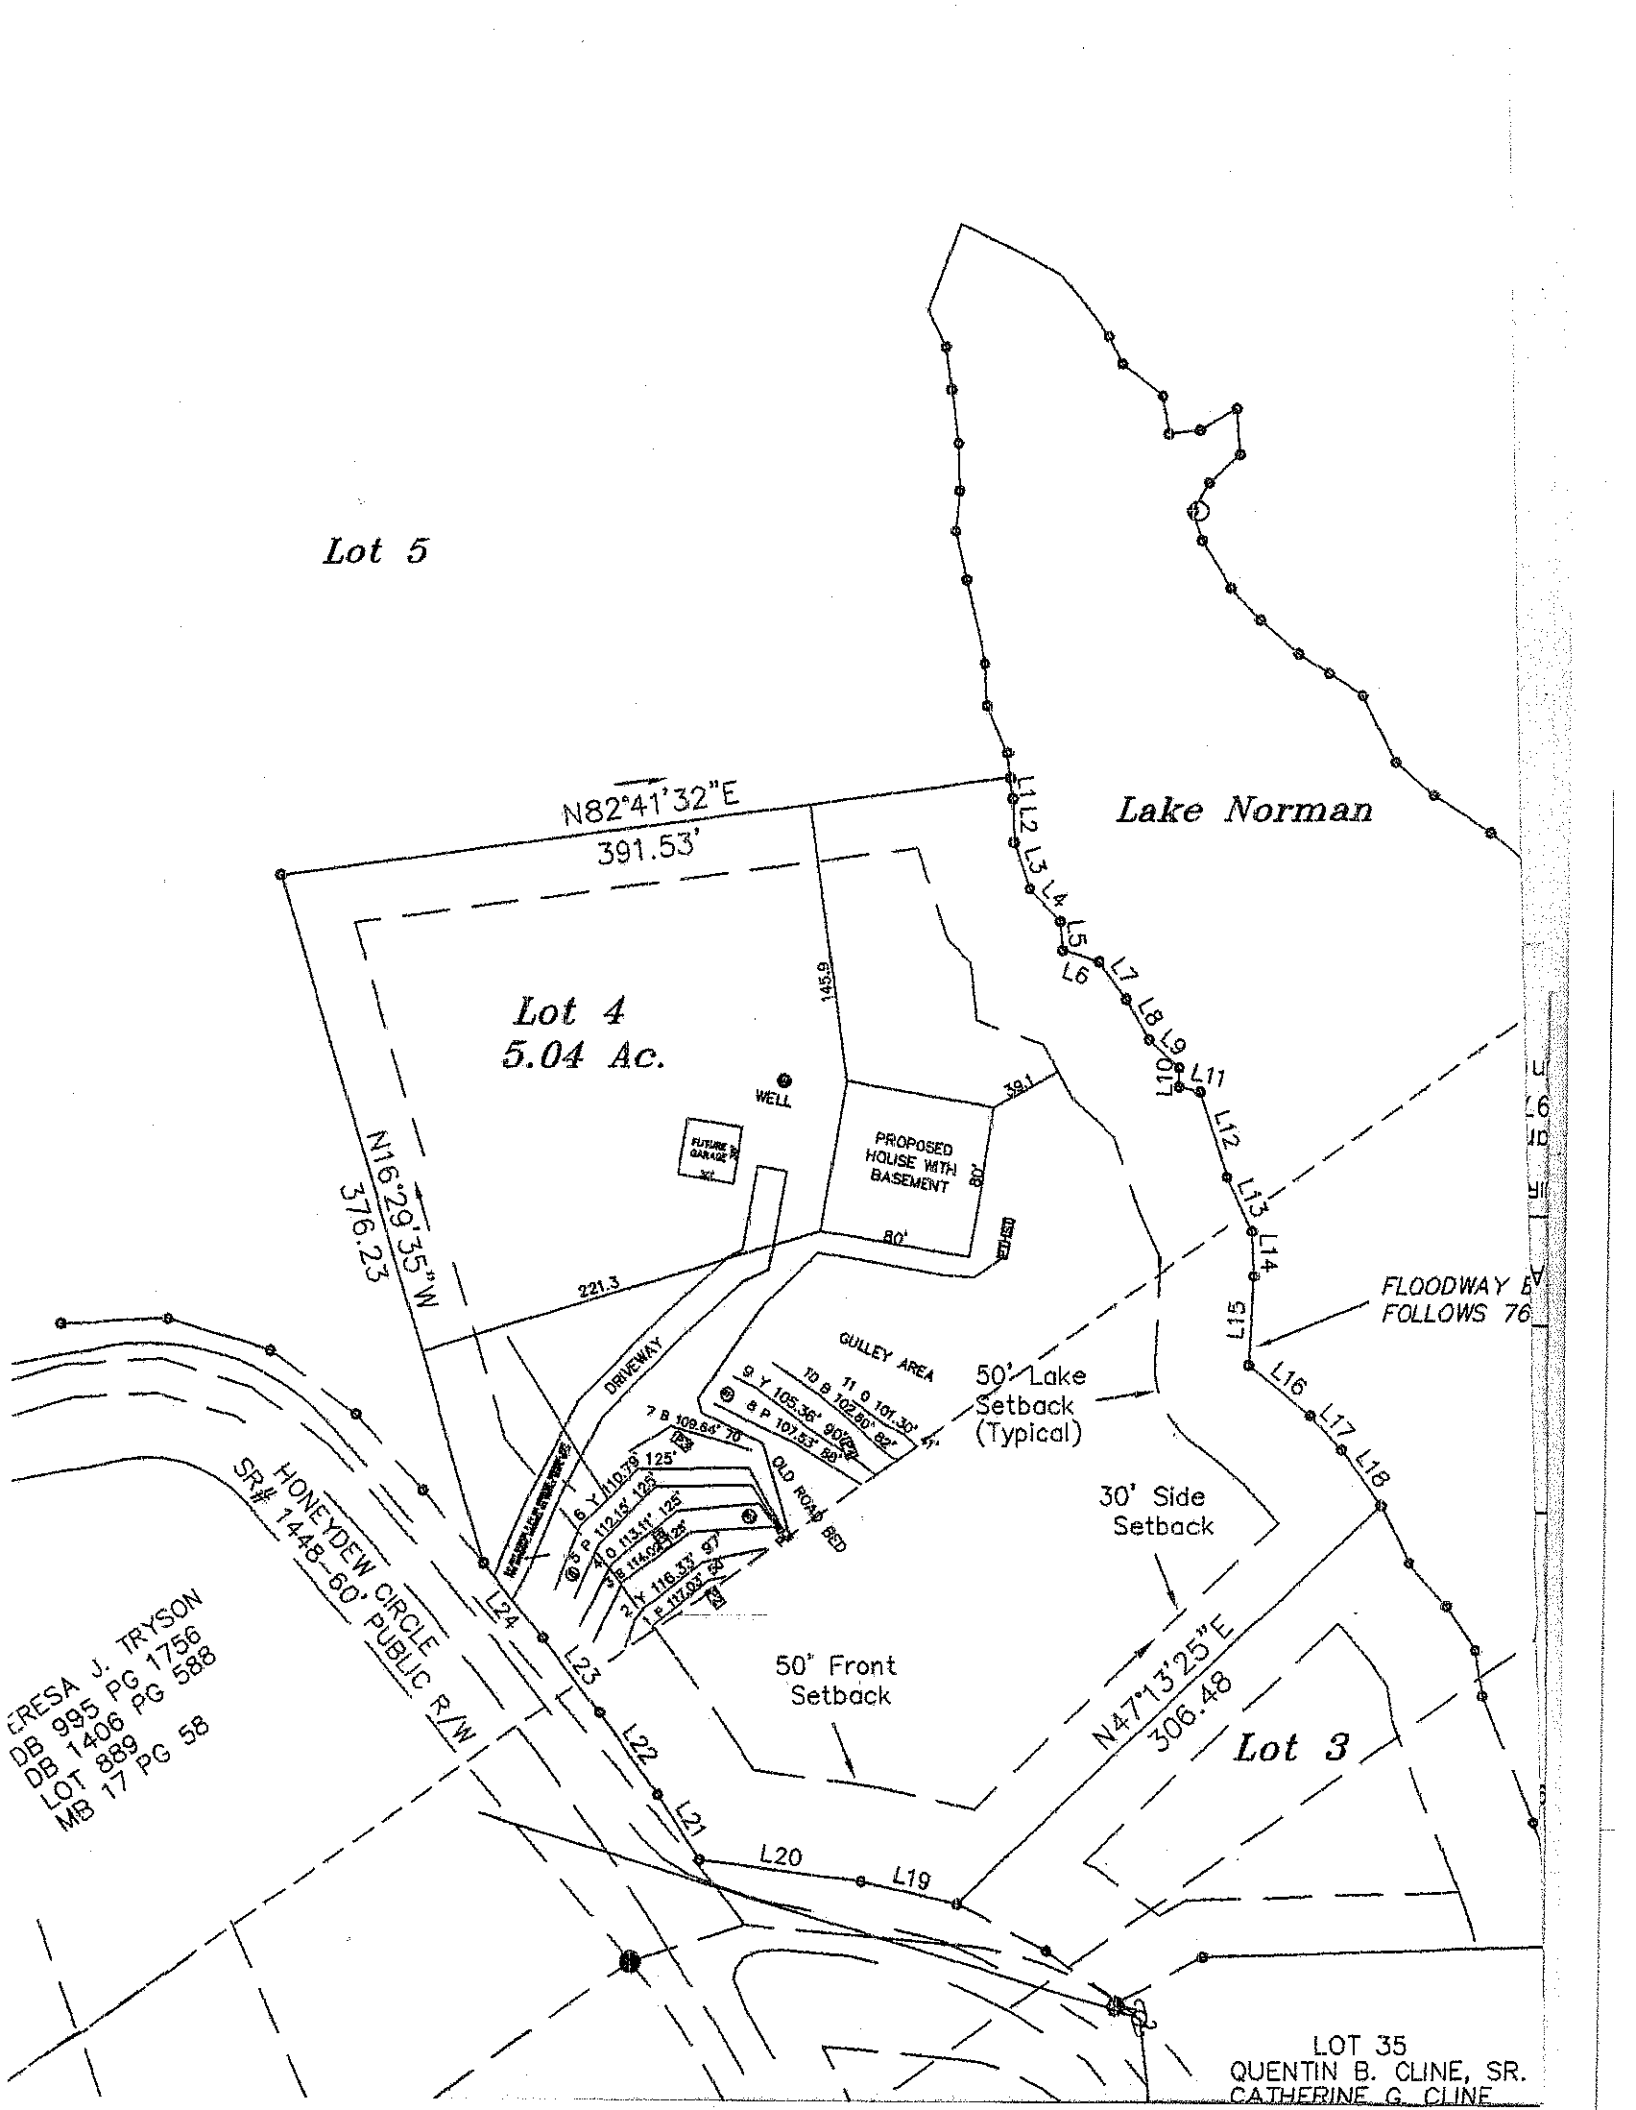
- ____ — **Location of septic systems and wells within 100' of your property...** (N/A)
- X — **Location of easements and rights of ways on your property...** N/A
- ____ — **Location of any designated wetlands on the property...** (N/A)

Signature: _____ 3/18/2013

REQUIRED **property owner or owner's legal representative signature.** **DATE**

USE THIS SPACE TO DRAW YOUR SITE PLAN

SEE ATTACHED SITE PLAN.


Lot 5
Lake Norman
N82°41'32"E
391.53'
Lot 4
5.04 Ac.
145.9
WELL
FUTURE GARAGE
PROPOSED HOUSE WITH BASEMENT
391
80'
N16°29'35"W
376.23
221.3
DRIVEWAY
GULLEY AREA
50' Lake Setback (Typical)
30' Side Setback
50' Front Setback
OLD ROAD BED
HONEYDEW CIRCLE
SR# 1448-60' PUBLIC R/W
N47°13'25"E
306.48
Lot 3
L1 L2 L3 L4 L5 L6 L7 L8 L9 L10 L11 L12 L13 L14 L15 L16 L17 L18 L19 L20 L21 L22 L23 L24
FLOODWAY E
FOLLOWS 76
ERESA J. TRYSON
DB 995 PG 1756
DB 1406 PG 588
LOT 889
MB 17 PG 58
LOT 35
QUENTIN B. CLINE, SR.
CATHERINE G. CLINE