2-2930

IREDELL COUNTY HEALTH DEPARTMENT

(SEPTIC TANK) IMPROVEMENTS PERMIT AND CERTIFICATE OF COMPLETION
(Ground Absorption Sewage Disposal System -- G. S. Chapter 130-Article 13C)

OWNER OR CONTRACTOR John Eisele DATE Aug 6, '91 PERMIT NO. ______

PHONE: Business ______ Home ______

LOCATION 1303 N. TR 1302 TR 1449 (Riverbend) 1st gravel road to right 1st left (at end) S. R. No. ______

SUBDIVISION NAME ______ LOT NO. ______ SECTION OR BLOCK NO. ______

DW


House ( ) Mobile Home (✓) Business ( ) Other Repair

No. Bedrooms 3 No. Bathrooms 2

Garbage Disposal Unit Yes ( ) No (✓)
Auto. Dishwasher Yes (✓) No ( )
Auto. Wash. Machine Yes (✓) No ( )
Site Suitable PS Yes (✓) No ( )
Lot Area ______

Character & Porosity of Soil ______
Percolation Rate ______
Topography ______
Depth to Water Table ______
Rock or other impervious formations ______

______ Basement with Plumbing ______ Basement without Plumbing ______ No Basement

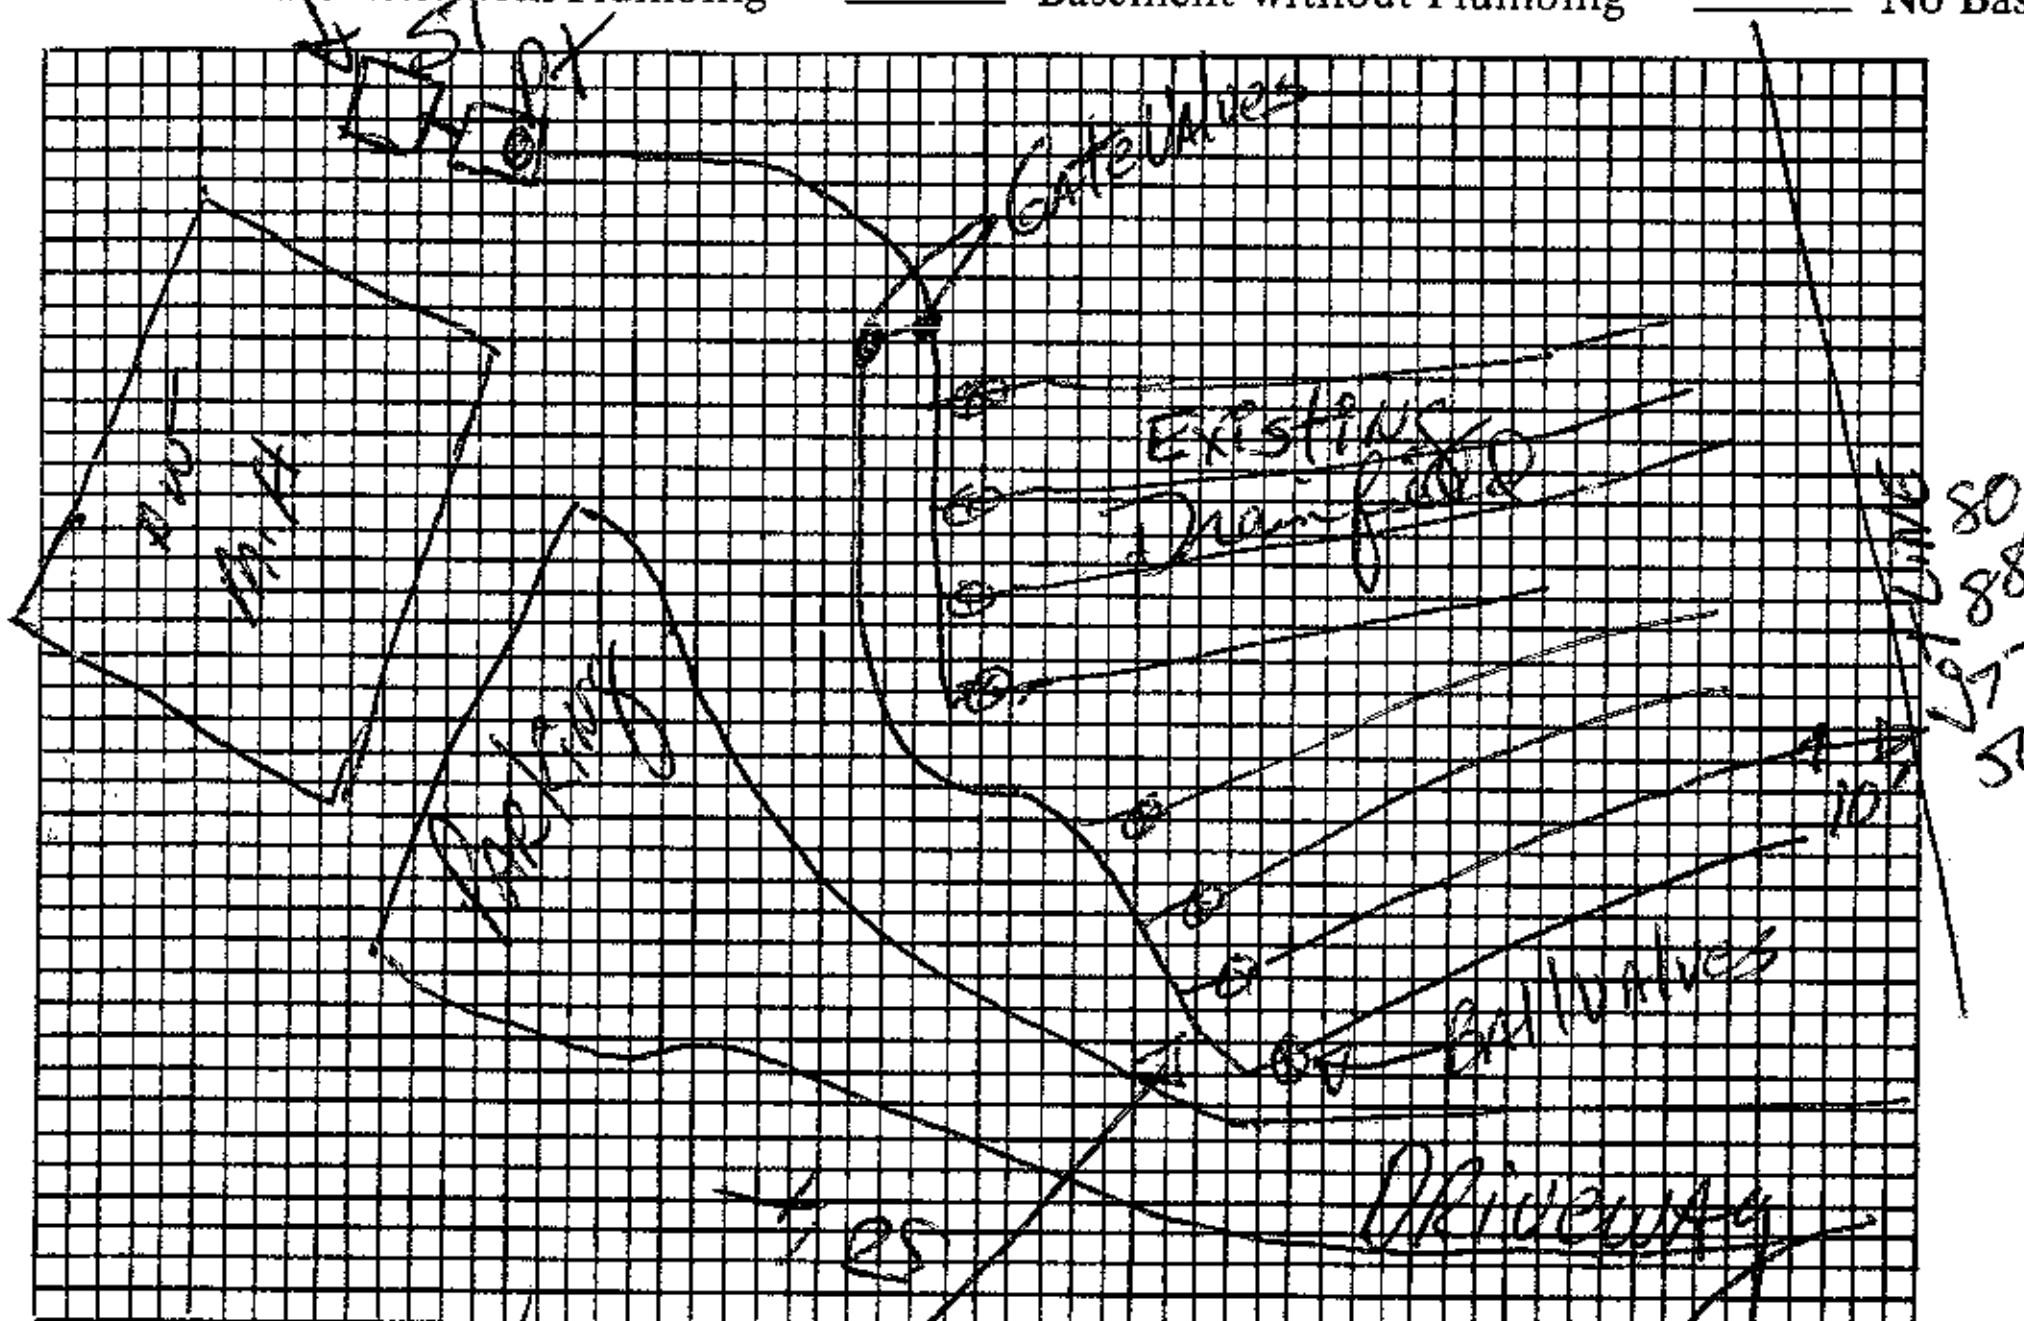

Plot of System

Size of Tank Existing Gals.
Nitrification Field:
No. of Lines 4-5
Sq. Ft. 900 + Linear Ft. 300 +
Depth of Stone in Lines 12" +
Water Supply: Individual (✓)
Public ( )

Installed by ______

I understand and agree to install septic tank system as specified on this Improvements Permit.

Signed: John Eisele

IMPROVEMENTS PERMIT BY David B. Hinson, RS

COMMENTS: Install as much drainfield as possible in available space. Keep drainfield shallow (~24" trench bottom). Readjust existing drainfield & put more cover dirt where surfacing.

CERTIFICATE OF COMPLETION BY ______ DATE ______

EXISTING SYSTEM CHECKED BY: ______ DATE ______

CONSTRUCTION MUST COMPLY WITH ALL OTHER APPLICABLE STATE AND LOCAL REGULATIONS.

Permit is VOID if any unauthorized changes are made in installation of system and/or if any false information is supplied in making Improvements Permit.

Rep. Drainfield installed 8-21-91

Health Dept. Copy: White Inspection Dept. Copy: Yellow Sanitarian's Copy: Pink Owner's Copy: Gold