Lot 5

IREDELL COUNTY HEALTH DEPARTMENT
ENVIRONMENTAL HEALTH DIVISION
Application For Improvement Permit
Site Plan Form

INSTRUCTIONS TO APPLICANT: (Items in Parentheses are to be performed by DEVELOPERS ONLY)

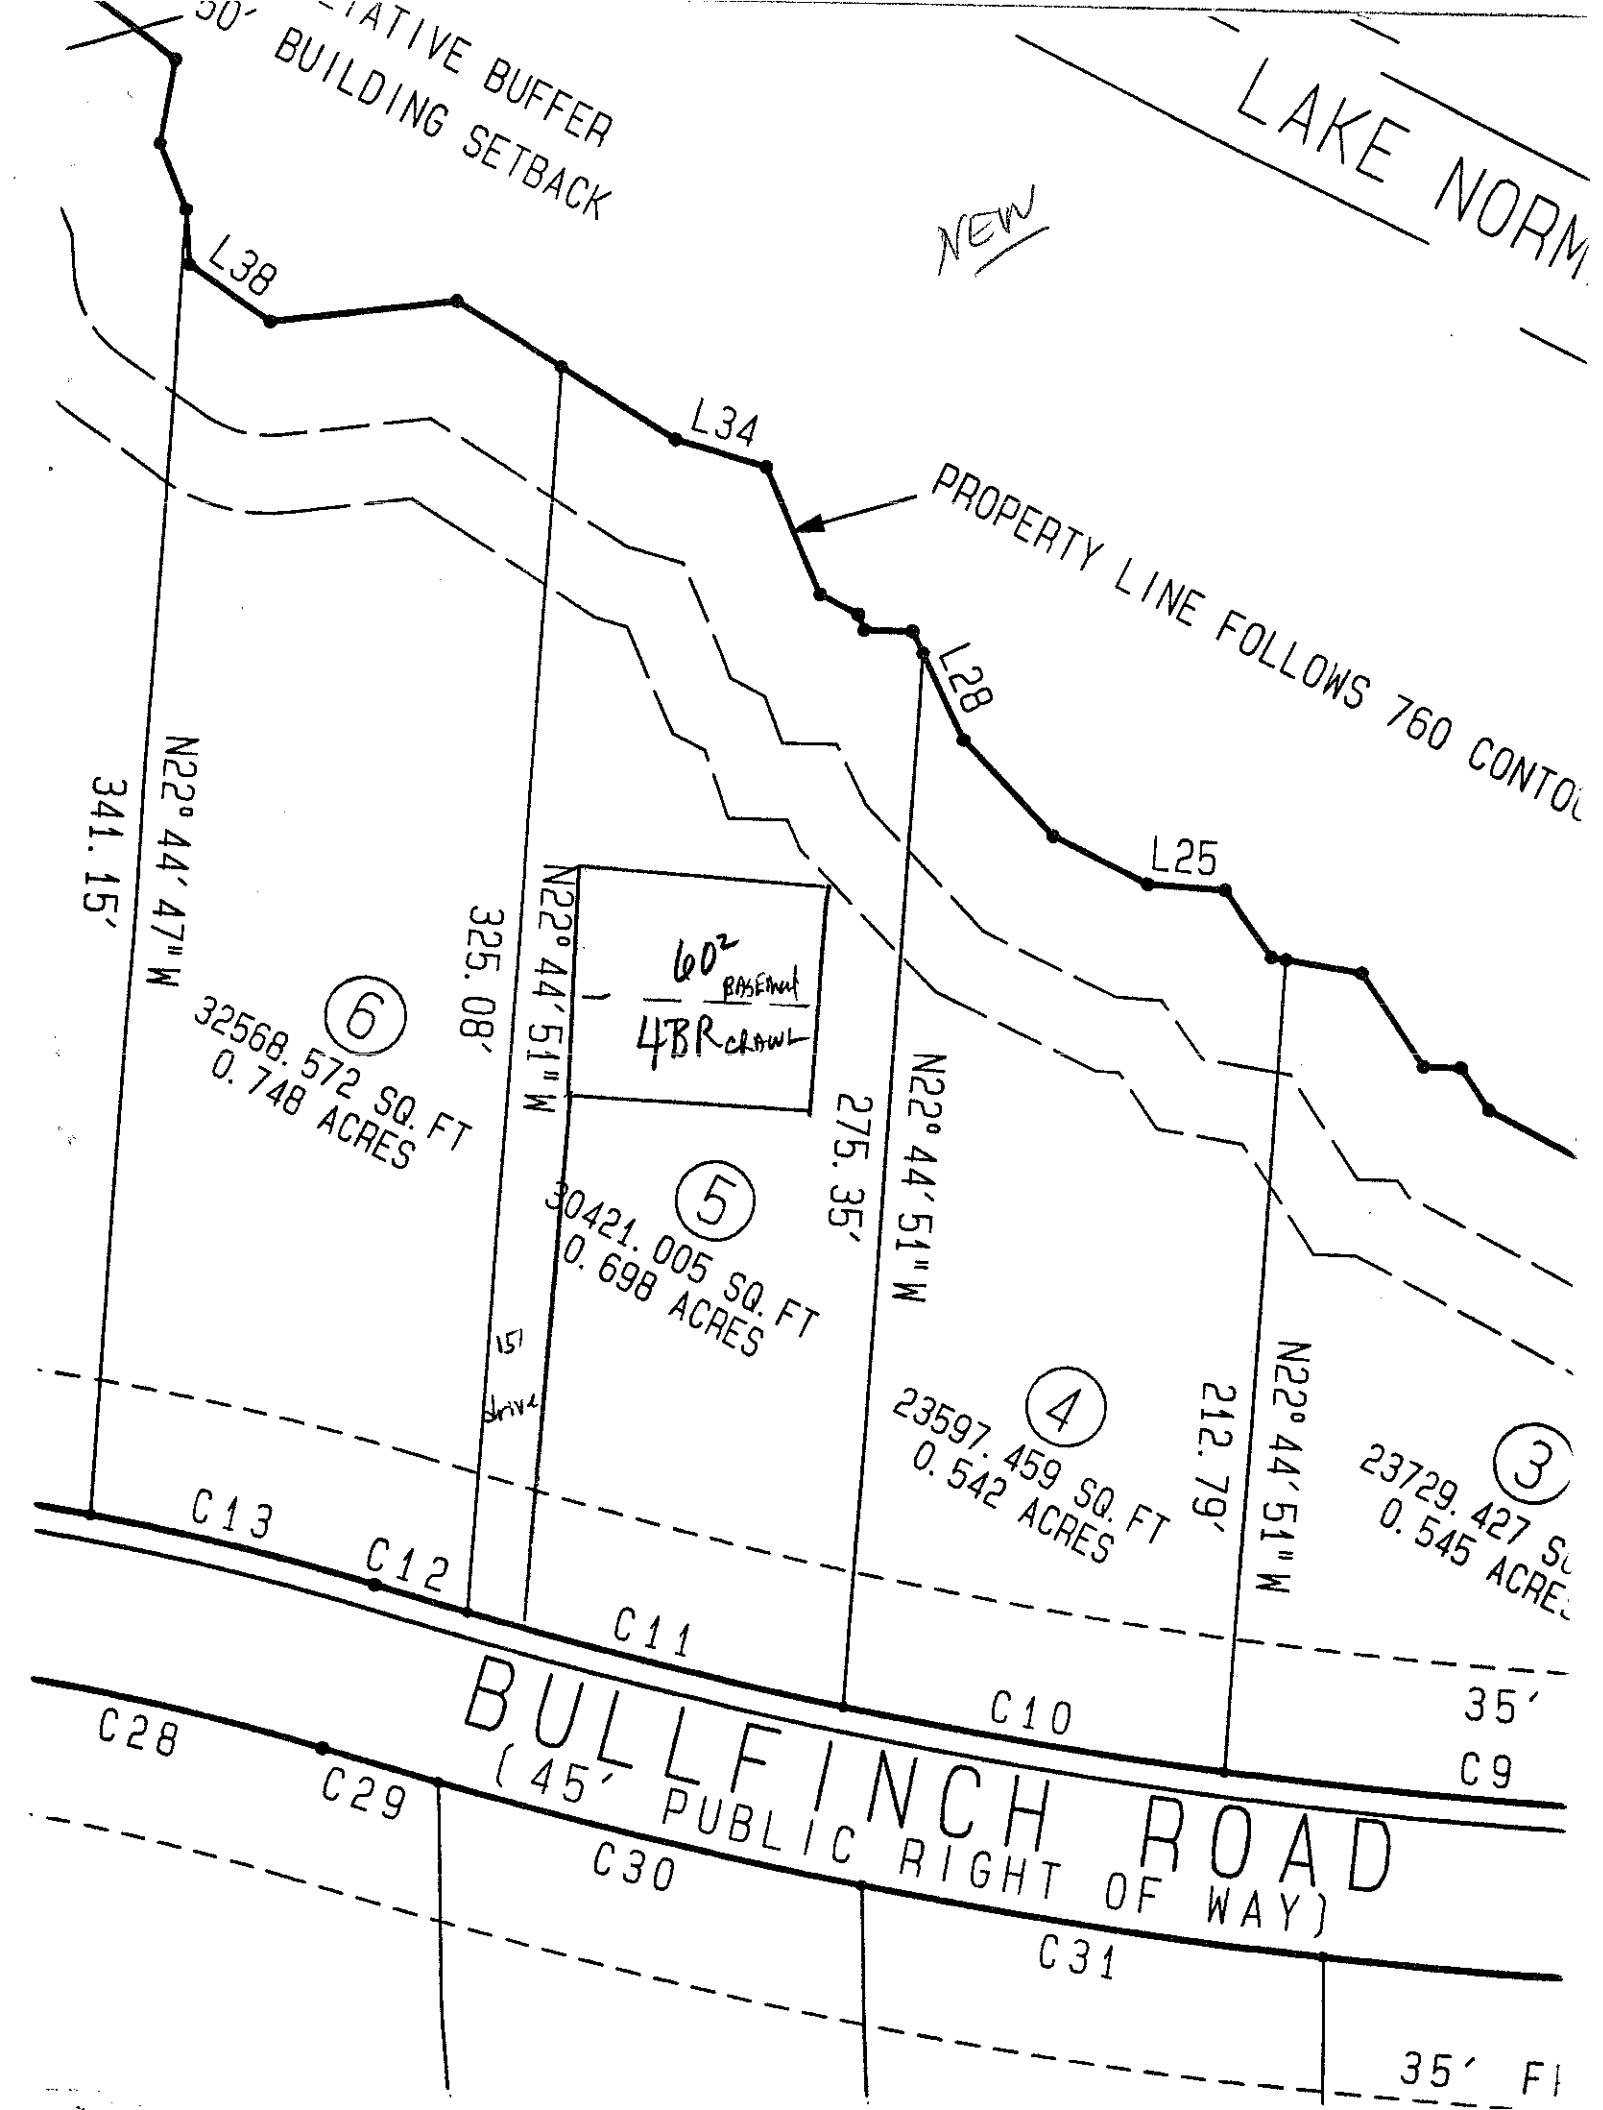
All property corners must be staked and flagged with dimensions matching those shown on an approved final (preliminary) plat (**and** proposed house dimensions must be staked and flagged) before the Iredell County Health Department can begin review work on this proposed site. An application for an Improvement Permit is considered compiete **only** when this site plan form is completed, signed, and attached to the application form.

As Close To Scale As Is Possible: 1. Draw in the proposed lot showing **all** proposed lot dimensions and orientation to proposed streets or roads. 2. Draw in the proposed structure showing dimensions and distances to property lines (include decks, walkways, etc.). E. Draw in the proposed driveway location. 4. Draw in all wells, both existing and proposed, including those on adjacent property (if known). 5. Draw in any other structure ie. sheds, outbuildings, pools, etc. which will occupy space on the proposed lot.

"see attached"

I hereby convenant that the above representation is correct to the best of my knowledge and ability.

8/9/99 Date Tony C Jacob CPSS SIGNATURE OF OWNER/AUTHORIZED AGENT


ATIVE BUFFER
30' BUILDING SETBACK
LAKE NORM
NEW
L38
L34
PROPERTY LINE FOLLOWS 760 CONTOU
L28
L25
341.15'
N22° 44' 47" W
325.08'
N22° 44' 51" W
60² BASEMENT
4BR crawl
275.35'
N22° 44' 51" W
212.79'
N22° 44' 51" W
6
32568.572 SQ. FT
0.748 ACRES
5
30421.005 SQ. FT
0.698 ACRES
4
23597.459 SQ. FT
0.542 ACRES
3
23729.427 SQ
0.545 ACRES
151
drive
C13
C12
C11
C10
C9
35'
C28
C29
C30
C31
35' FI
BULLFINCH ROAD
(45' PUBLIC RIGHT OF WAY)