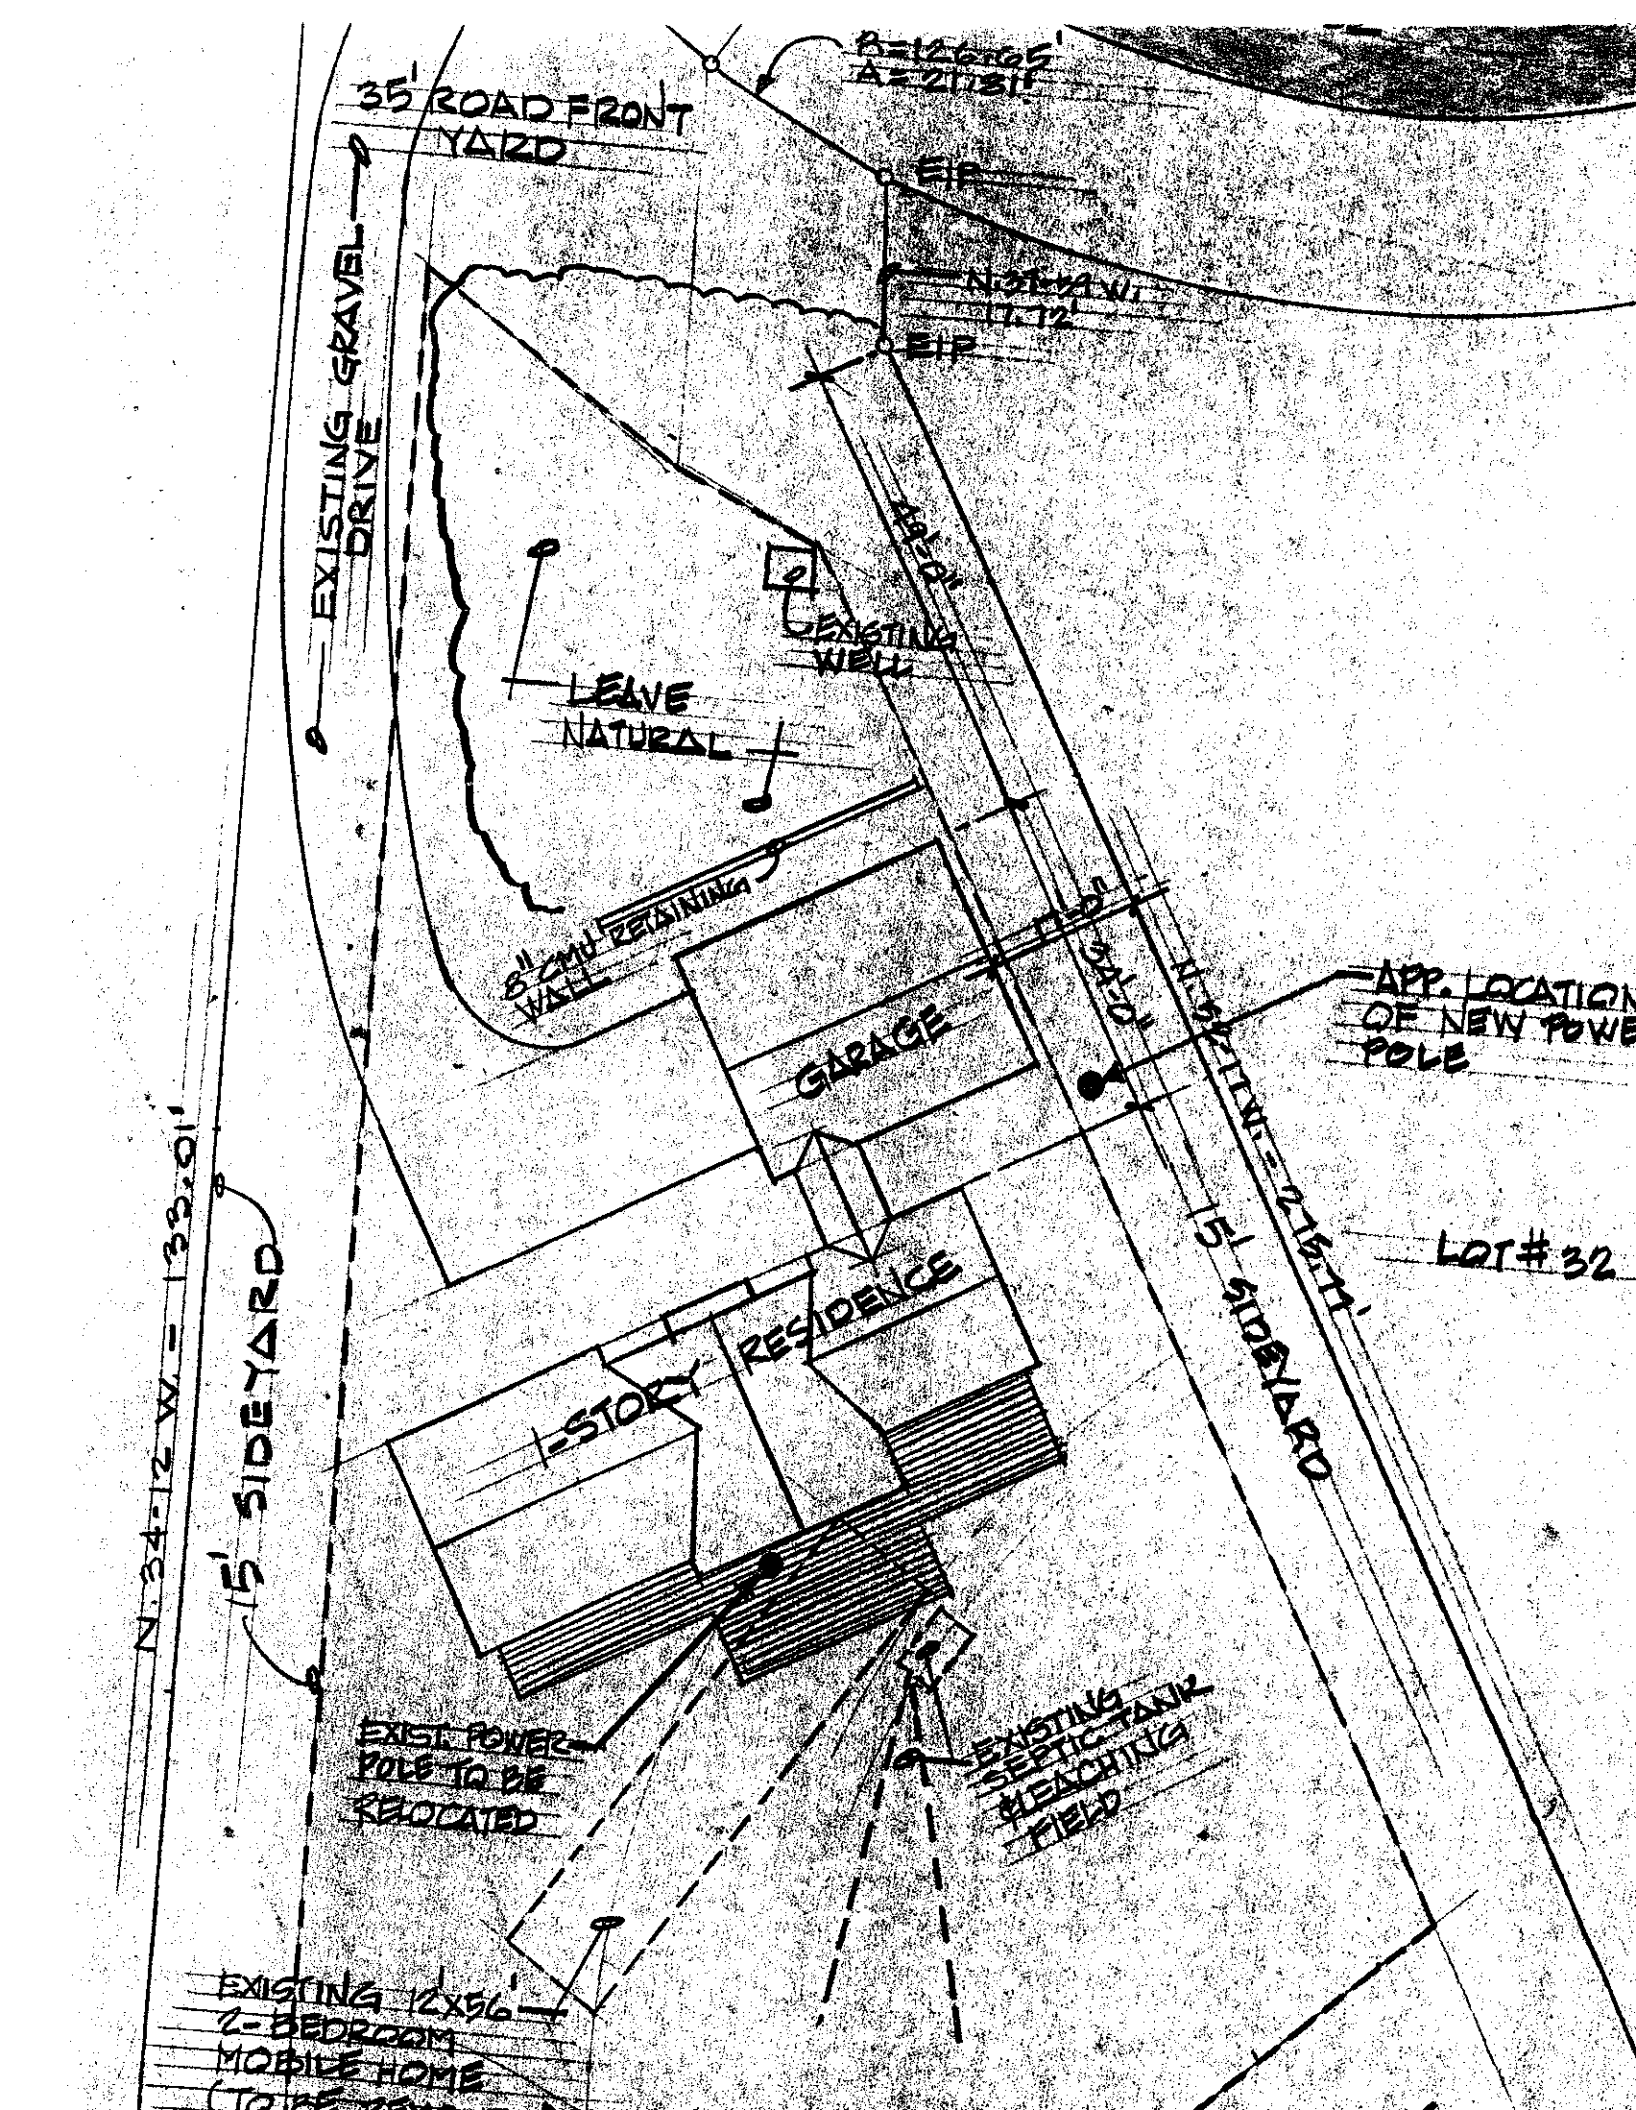

R=1260.05'
A=211.81'
35' ROAD FRONT YARD
EIP
N 21°44'W
17.72'
EIP
EXISTING GRAVEL DRIVE
APP. OF
EXISTING WELL
LEAVE NATURAL
6" CMU RETAINING WALL
GARAGE
APP. LOCATION OF NEW POWER POLE
N 21°44'W = 215.11'
5' SIDEYARD
LOT #32
1-STORY RESIDENCE
N 34°12'W = 133.01'
15' SIDEYARD
EXIST. POWER POLE TO BE RELOCATED
EXISTING SEPTIC TANK & LEACHING FIELD
EXISTING 12'X56' 2-BEDROOM MOBILE HOME