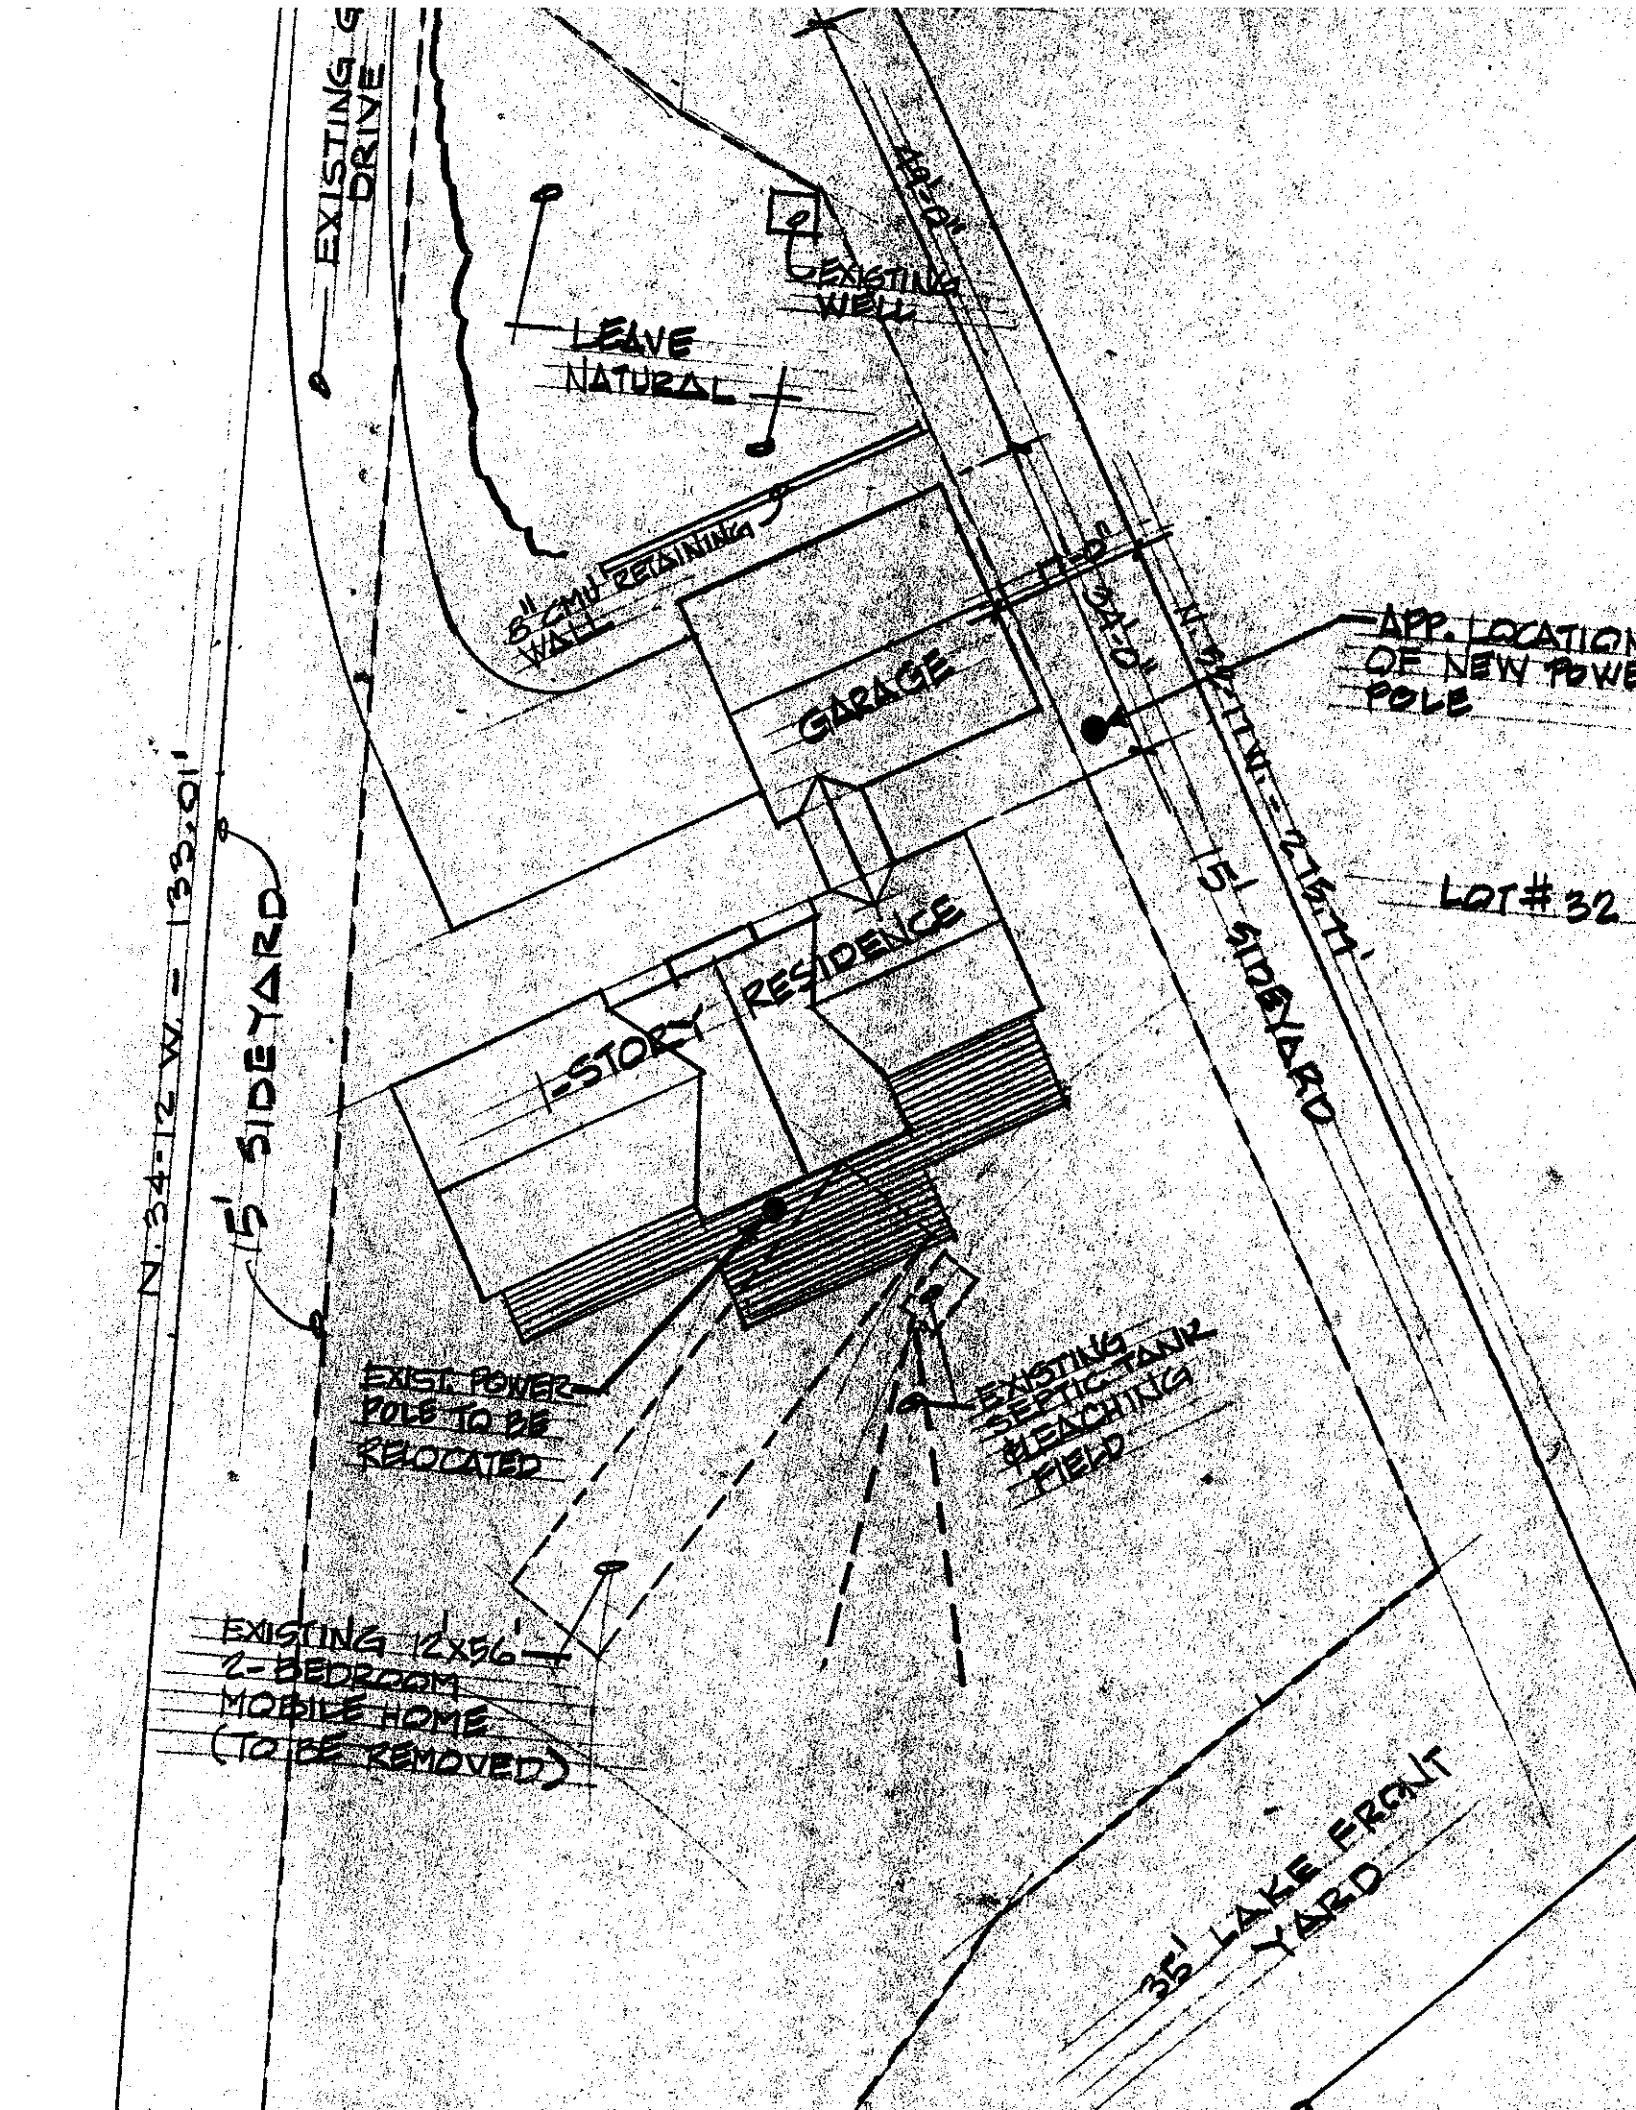

EXISTING DRIVE
LEAVE NATURAL
EXISTING WELL
8" CMU RETAINING WALL
GARAGE
1-STORY RESIDENCE
APP. LOCATION OF NEW POWER POLE
LOT #32
15' SIDEYARD
N 34°12'W - 133.01'
15' SIDEYARD
EXIST. POWER POLE TO BE RELOCATED
EXISTING SEPTIC TANK & LEACHING FIELD
EXISTING 12X56' 2-BEDROOM MOBILE HOME (TO BE REMOVED)
35' LAKE FRONT YARD