

90'

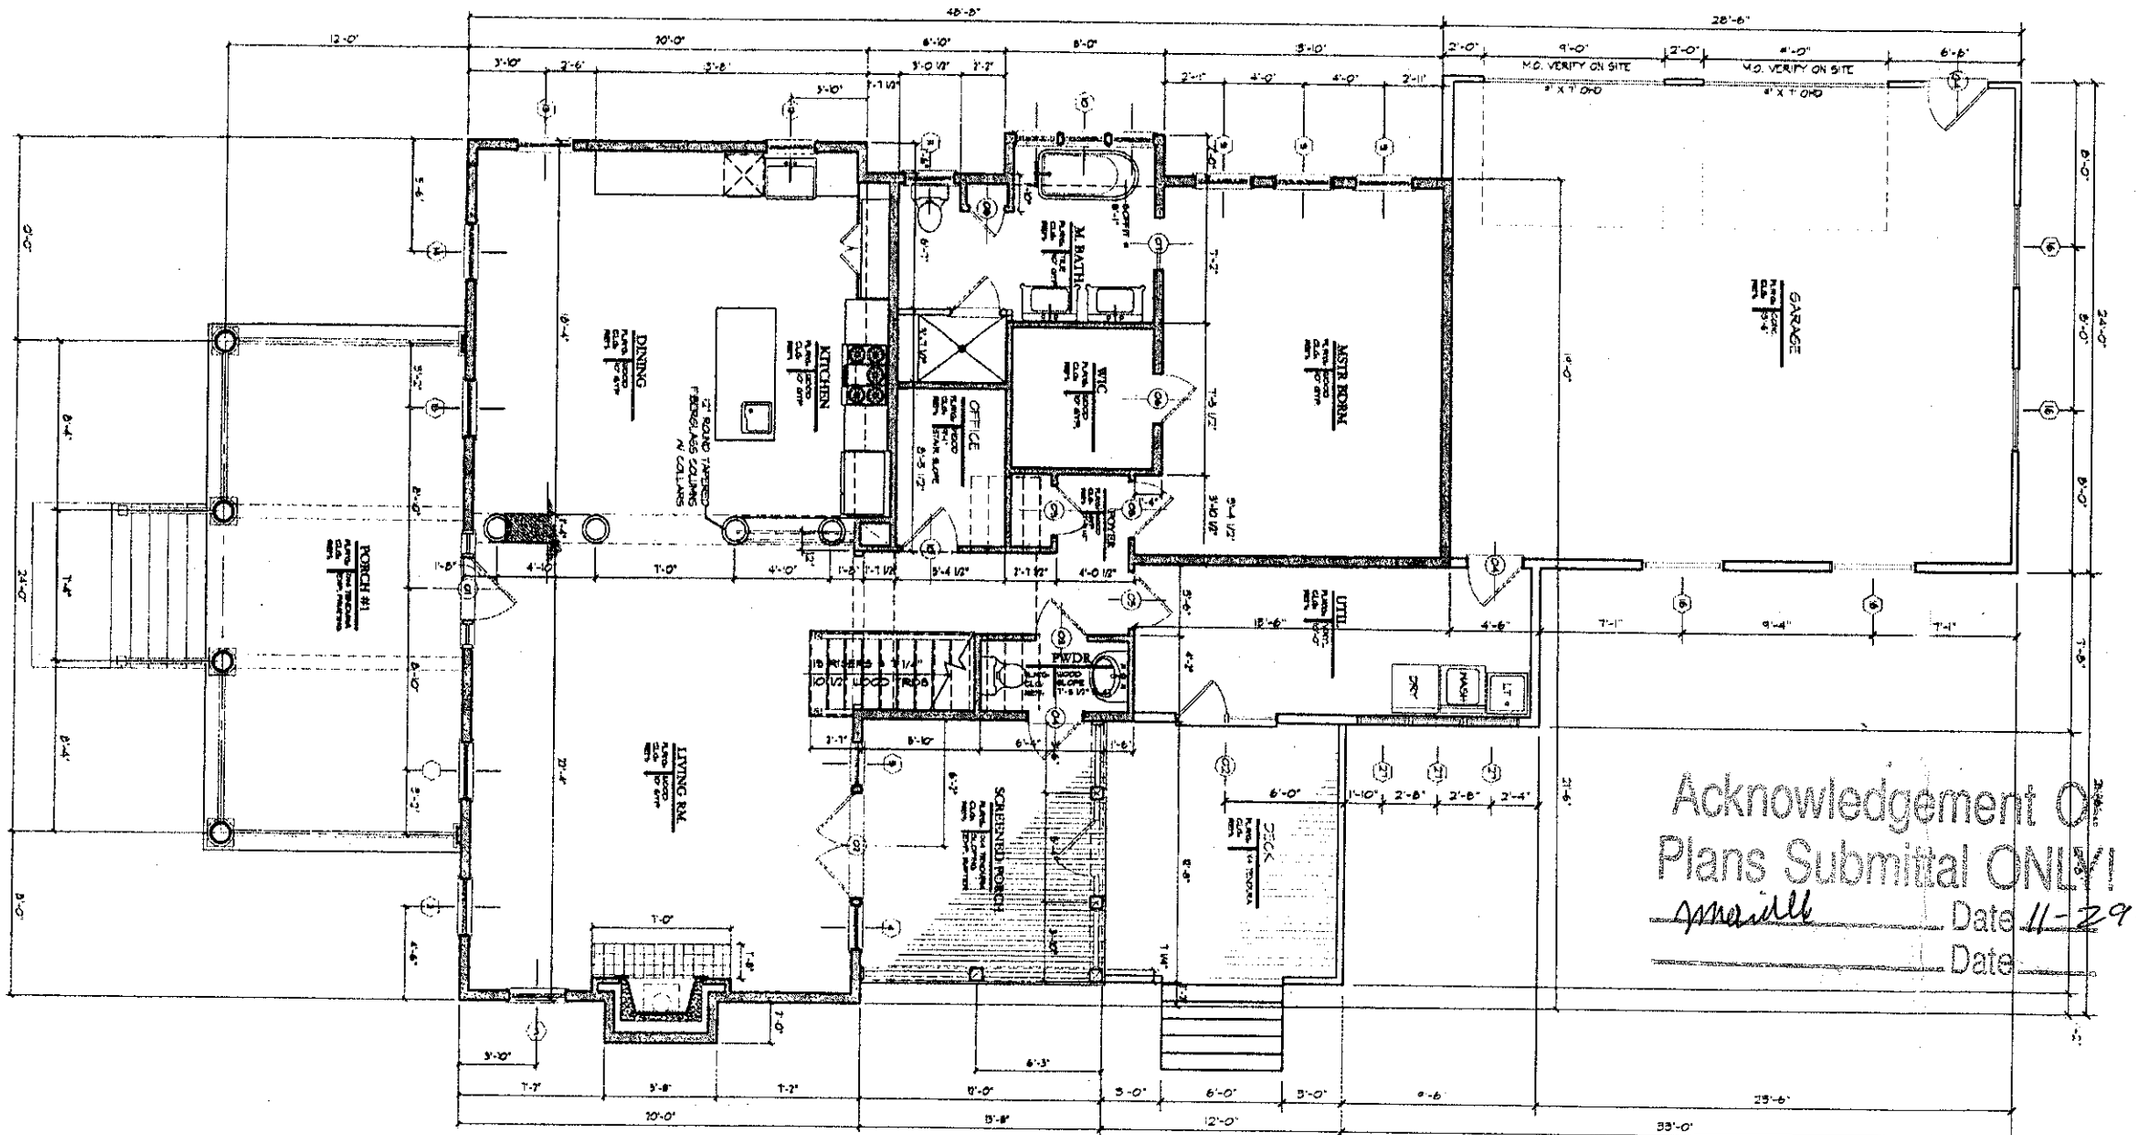

REFER TO ATTACHED ENGINEERING DRAWINGS FOR DETAILS AND NOTES ON FOUNDATION, FRAMING, AND OTHER STRUCTURAL INFORMATION. IF DISCREPANCIES OCCUR BETWEEN THESE CONSTRUCTION DOCUMENTS AND THE ENGINEERING DOCUMENTS ATTACHED, THE ENGINEERING DOCUMENTS SHALL GOVERN.

Acknowledgement Of
Plans Submittal ONLY!
Date 11-29-06
Date

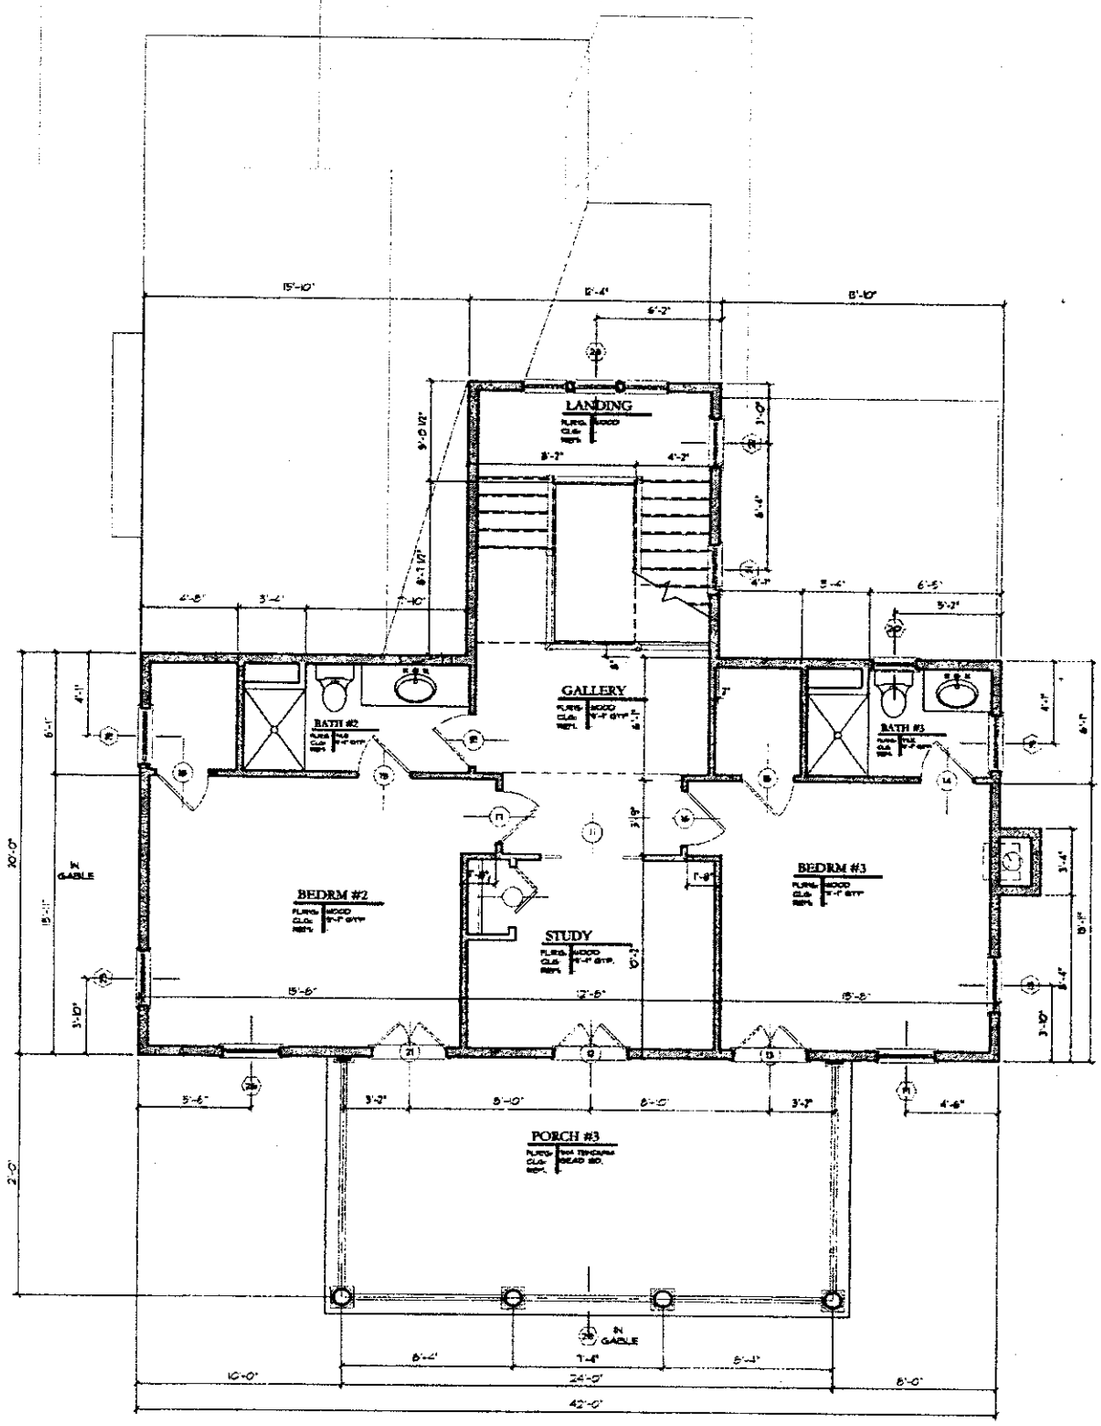

2/3 SECOND FLOOR PLAN
1/4" = 1'-0"

Acknowledgement Of
Plans Submittal ONLY!
Date 11-29-06
Date