

PROPOSED
SITE
SKETCH
671 & 672
TROUTMAN
Crown Ct
Oakie Plum Ln
288
301
314
300'-0"
152'-0"
285
55'
75'
60'
Driveway
235'-0"
256
175
167

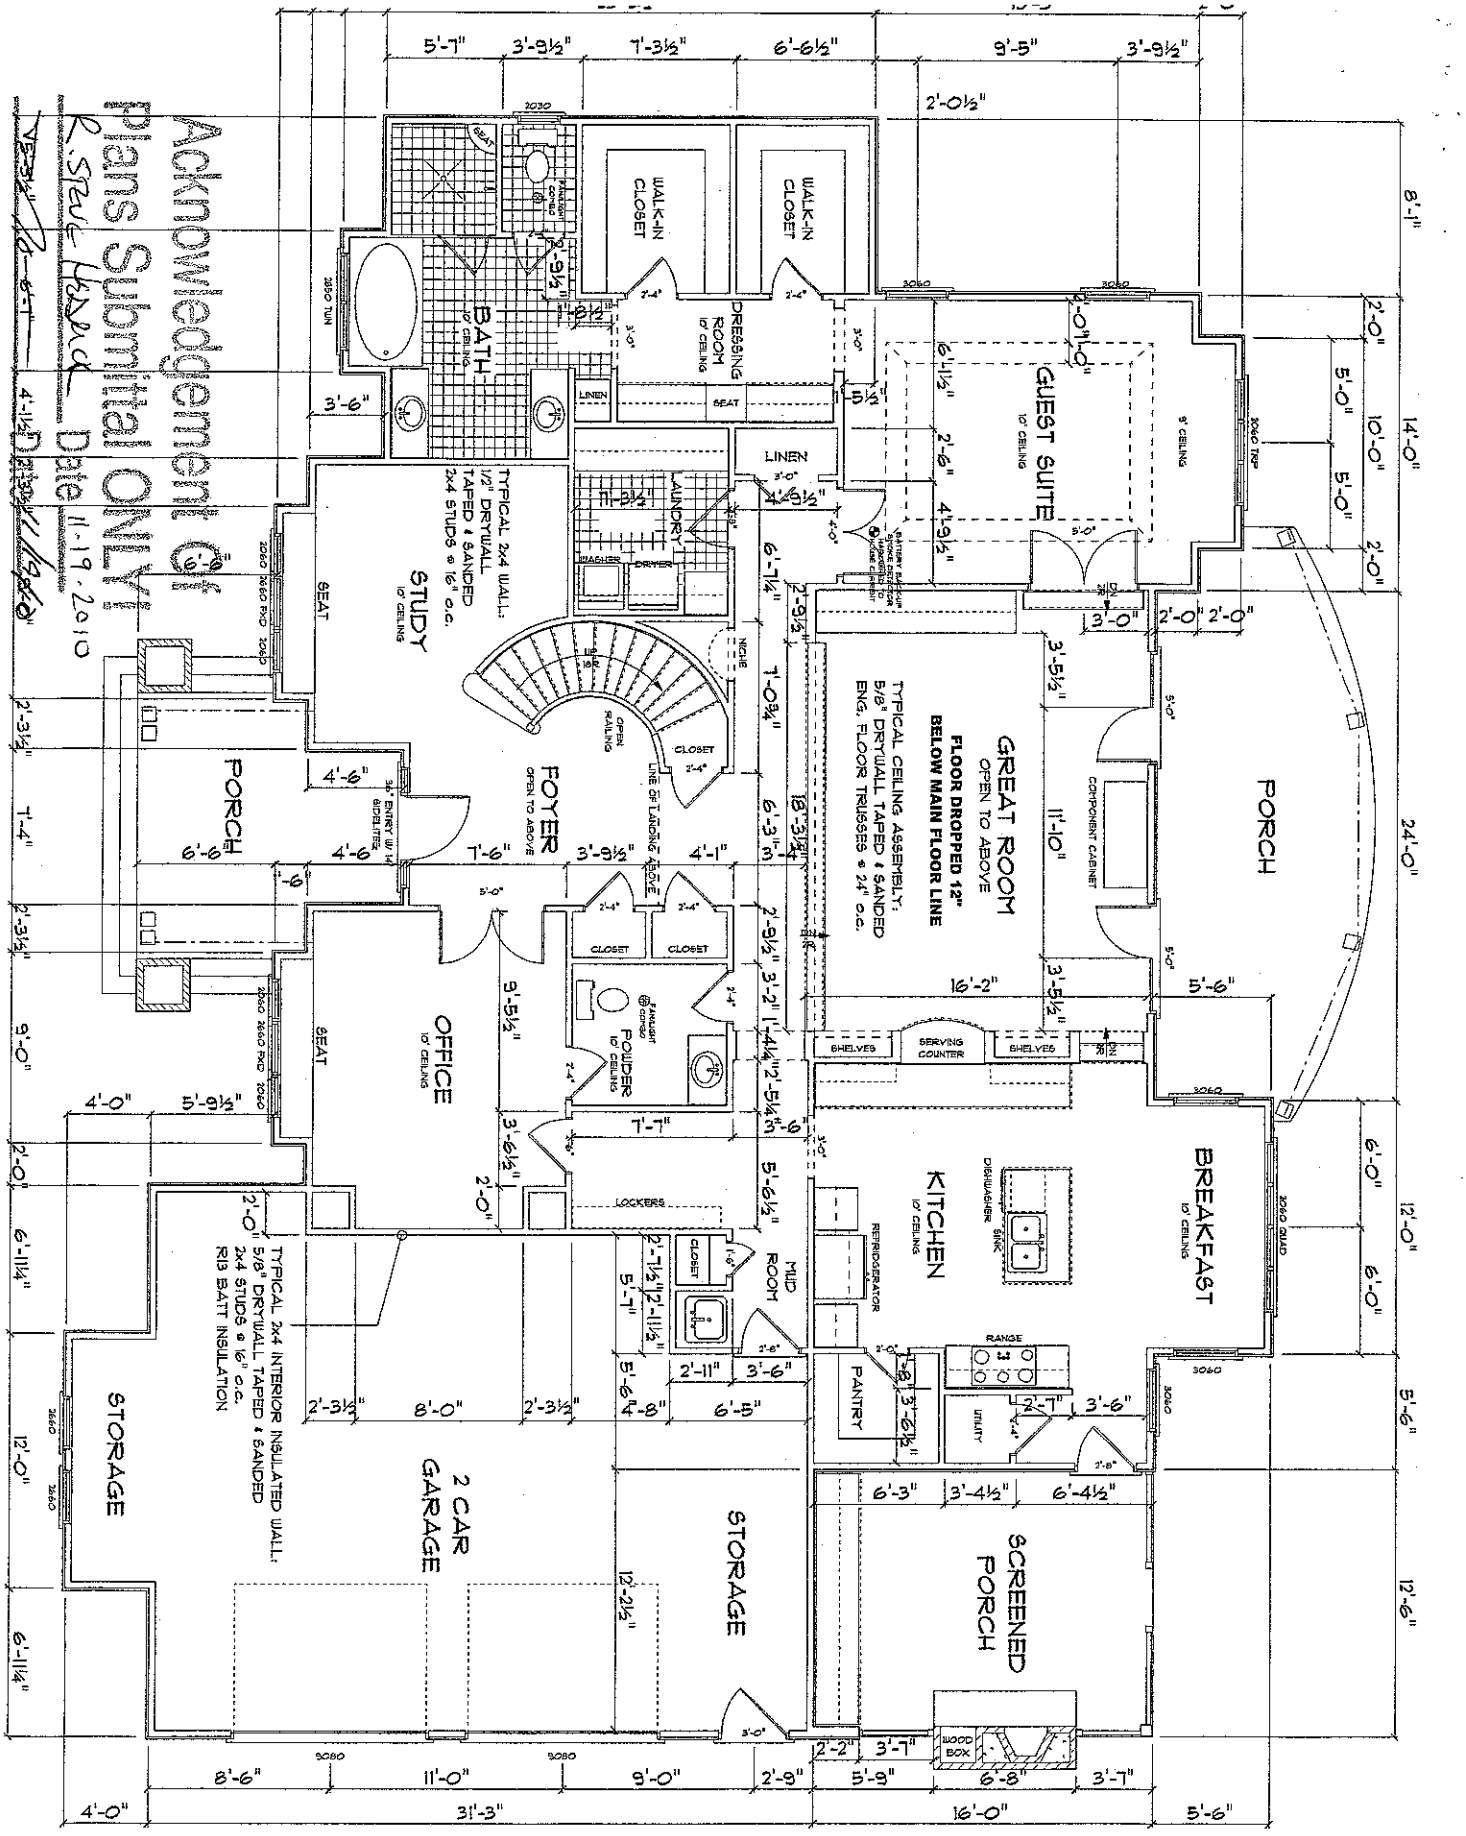

MAIN FLOOR PLAN

2285 SQ. FT. HEATED

CONSTRUCTION SITE	FIRST FLOOR		SCRATCH PAD DESIGNS 111 SOUTH ZION STREET LANDIS, NC 28088 (704)855-3624	SHEET A-3

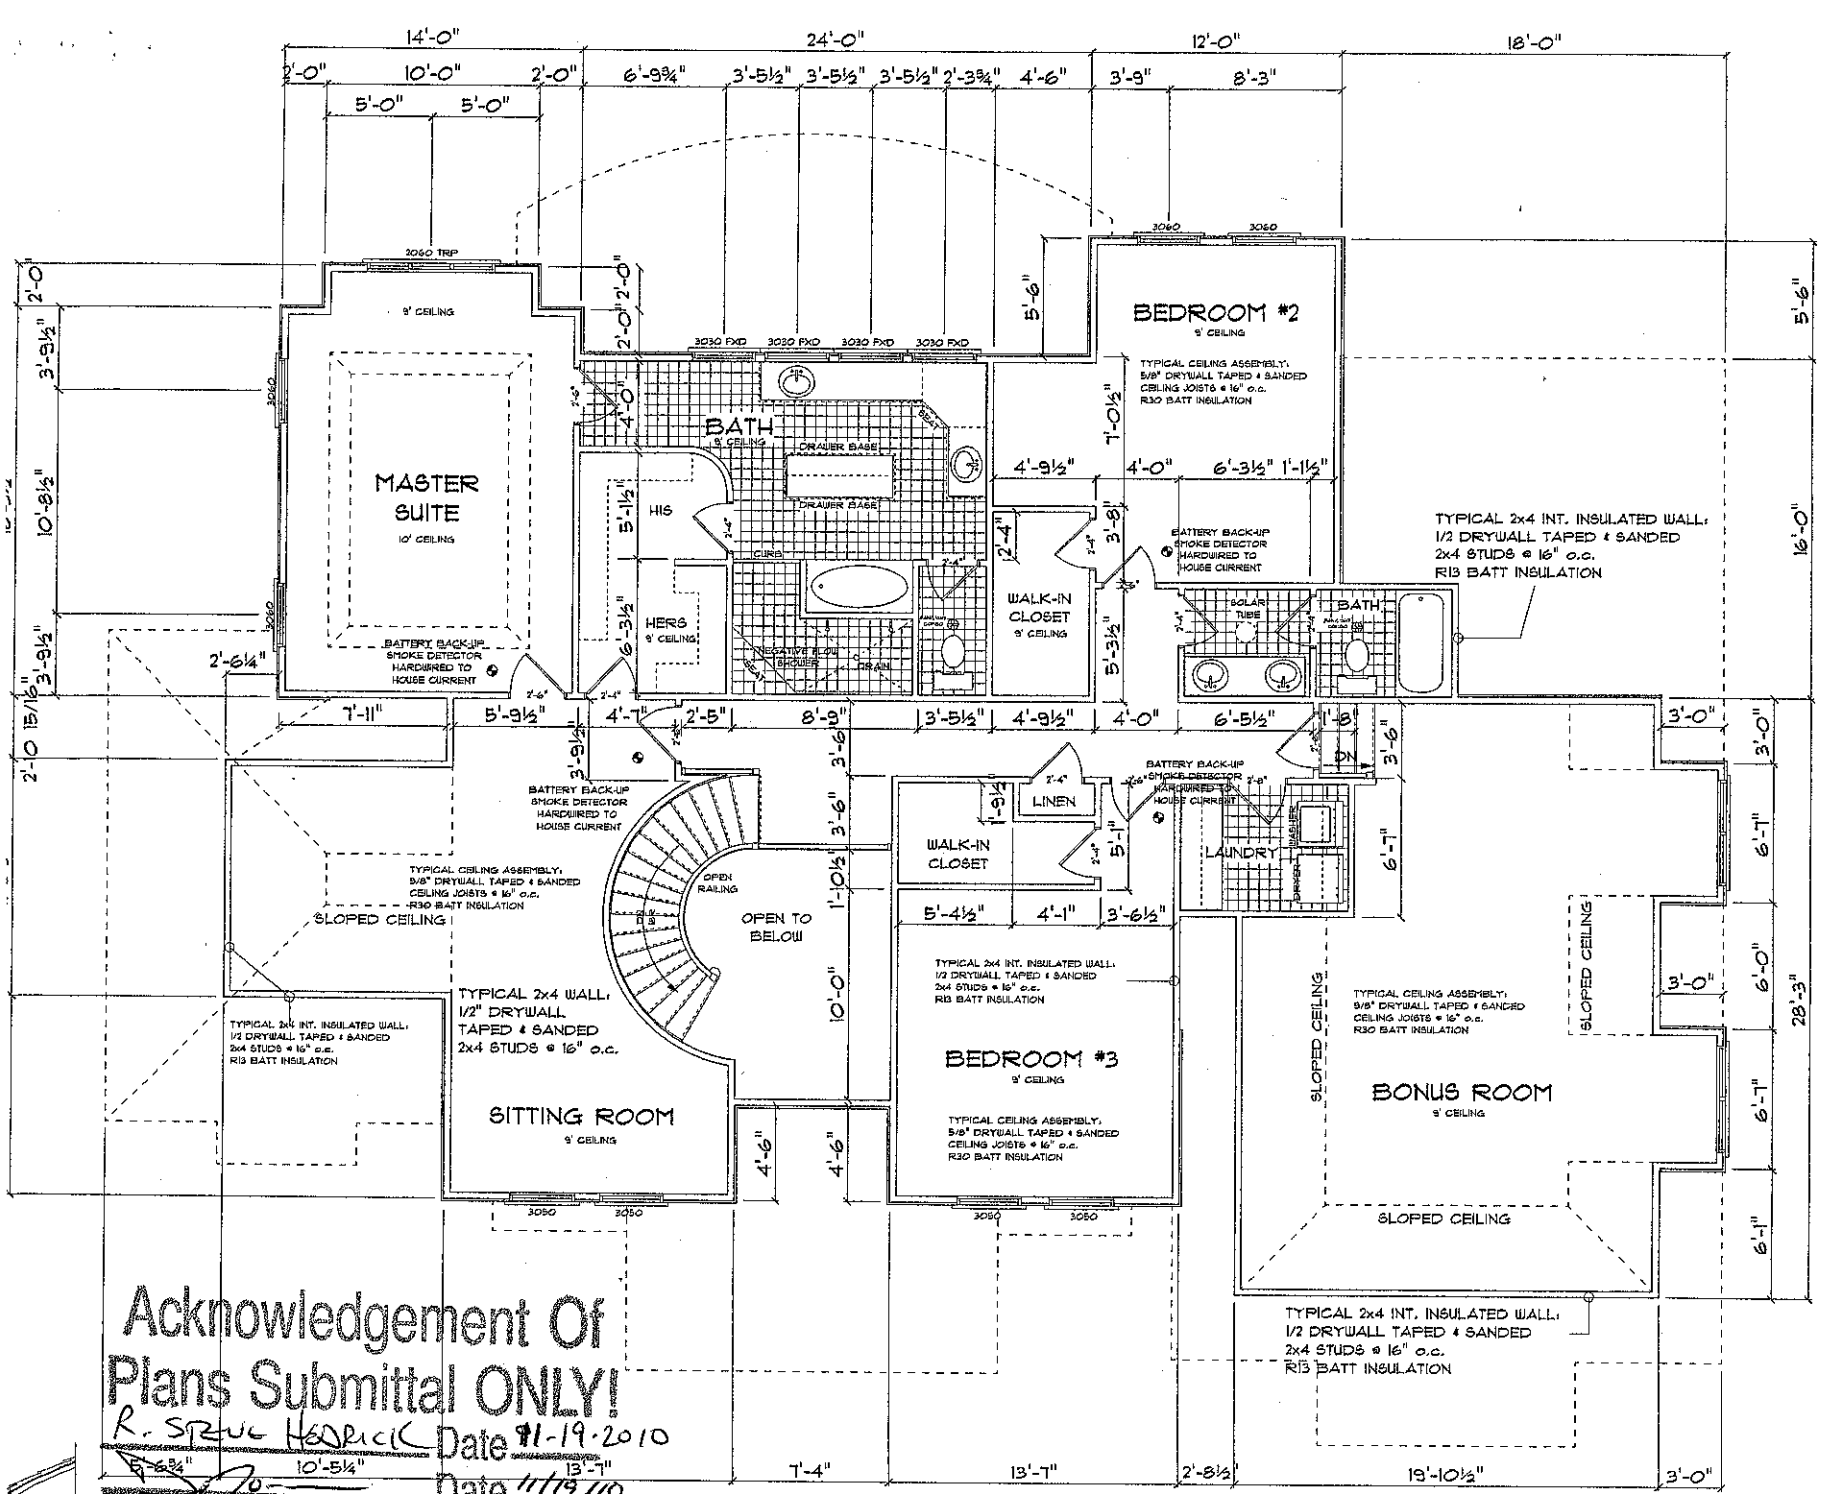

Acknowledgement Of Plans Submittal ONLY!

R. Spruce Hedrick Date 11-19-2010

Date 11/19/10

SECOND FLOOR PLAN

1648 SQ. FT. HEATED

SHEET A-4

SCRATCH PAD DESIGNS
111 SOUTH ZION STREET
LANDIS, NC 28088
(704)855-3624

CONSTRUCTION SITE

SECOND FLOOR