IREDELL COUNTY HEALTH DEPARTMENT


ENVIRONMENTAL HEALTH DIVISION

PAGE 2: ***SITE PLAN WORKSHEET***

SEE THE "SAMPLE SITE PLAN" BELOW. ***INCOMPLETE SITE PLANS WILL BE RETURNED TO YOU FOR COMPLETION AND MAY RESULT IN A DELAY IN THE ISSUANCE OF YOUR SEPTIC SYSTEM PERMIT!!!***

Place an (X) beside each item as you complete the site plan:

- ( ) **Property Line measurements are clearly identified**
- ( ) **All proposed structures are indicated**
- ( ) **Front and side setbacks from property line**
- ( ) **Preferred driveway location and well location**
- ( ) **Area you prefer your septic system to be placed**
- ( ) **North arrow, or other sufficient indicator of direction**

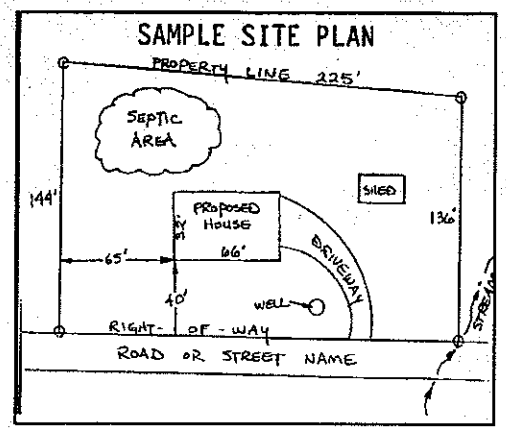

Circle N/A on the following if appropriate:

Location of septic systems and wells within 100' of your property	**N/A**
Location of easements and rights of ways on your property	**N/A**
Location of any designated wetlands on the property	**N/A**

USE THIS SPACE TO DRAW YOUR SITE PLAN

Show: proposed house or business footprint, wells, water lines, patios, pools and decks, and any other item that will occupy space on the site

See Site Plan submitted with same approved 5/11/15

Signature: _____


Property owner or owner's legal representative signature (SIGNATURE REQUIRED)

7/1/15

DATE

(IN FEET)
1 inch = ~~100~~ 50 ft.

L10	9.19
L11	9.19
L12	6.28
L13	4.66
L14	4.06
L15	7.32
L16	10.86
L17	13.23
L18	9.98
L19	21.62

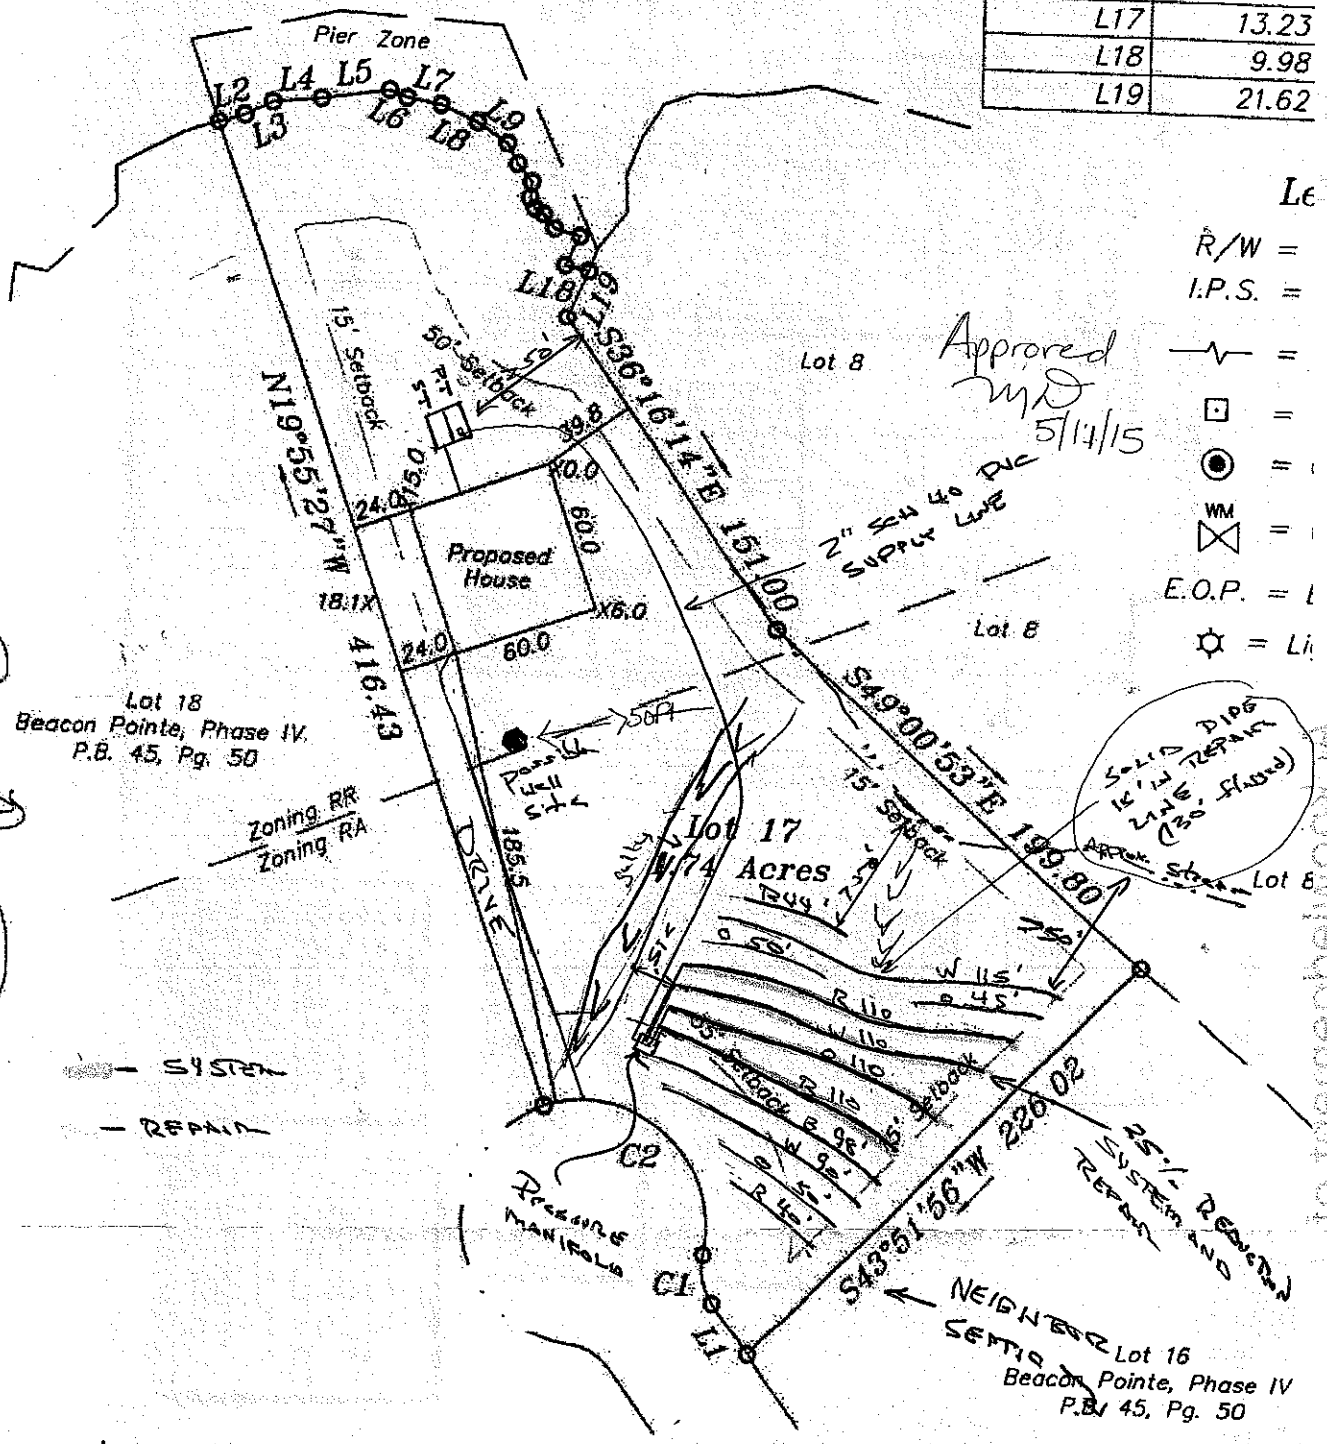

LAKEMIST HOMES
Lot 17 BEACON PH. PH. 4
SEPTIC SITE PLAN - APRIL 27, 2015
SIME PROJECT 4358-14-081 PL01

WOLF
50.