

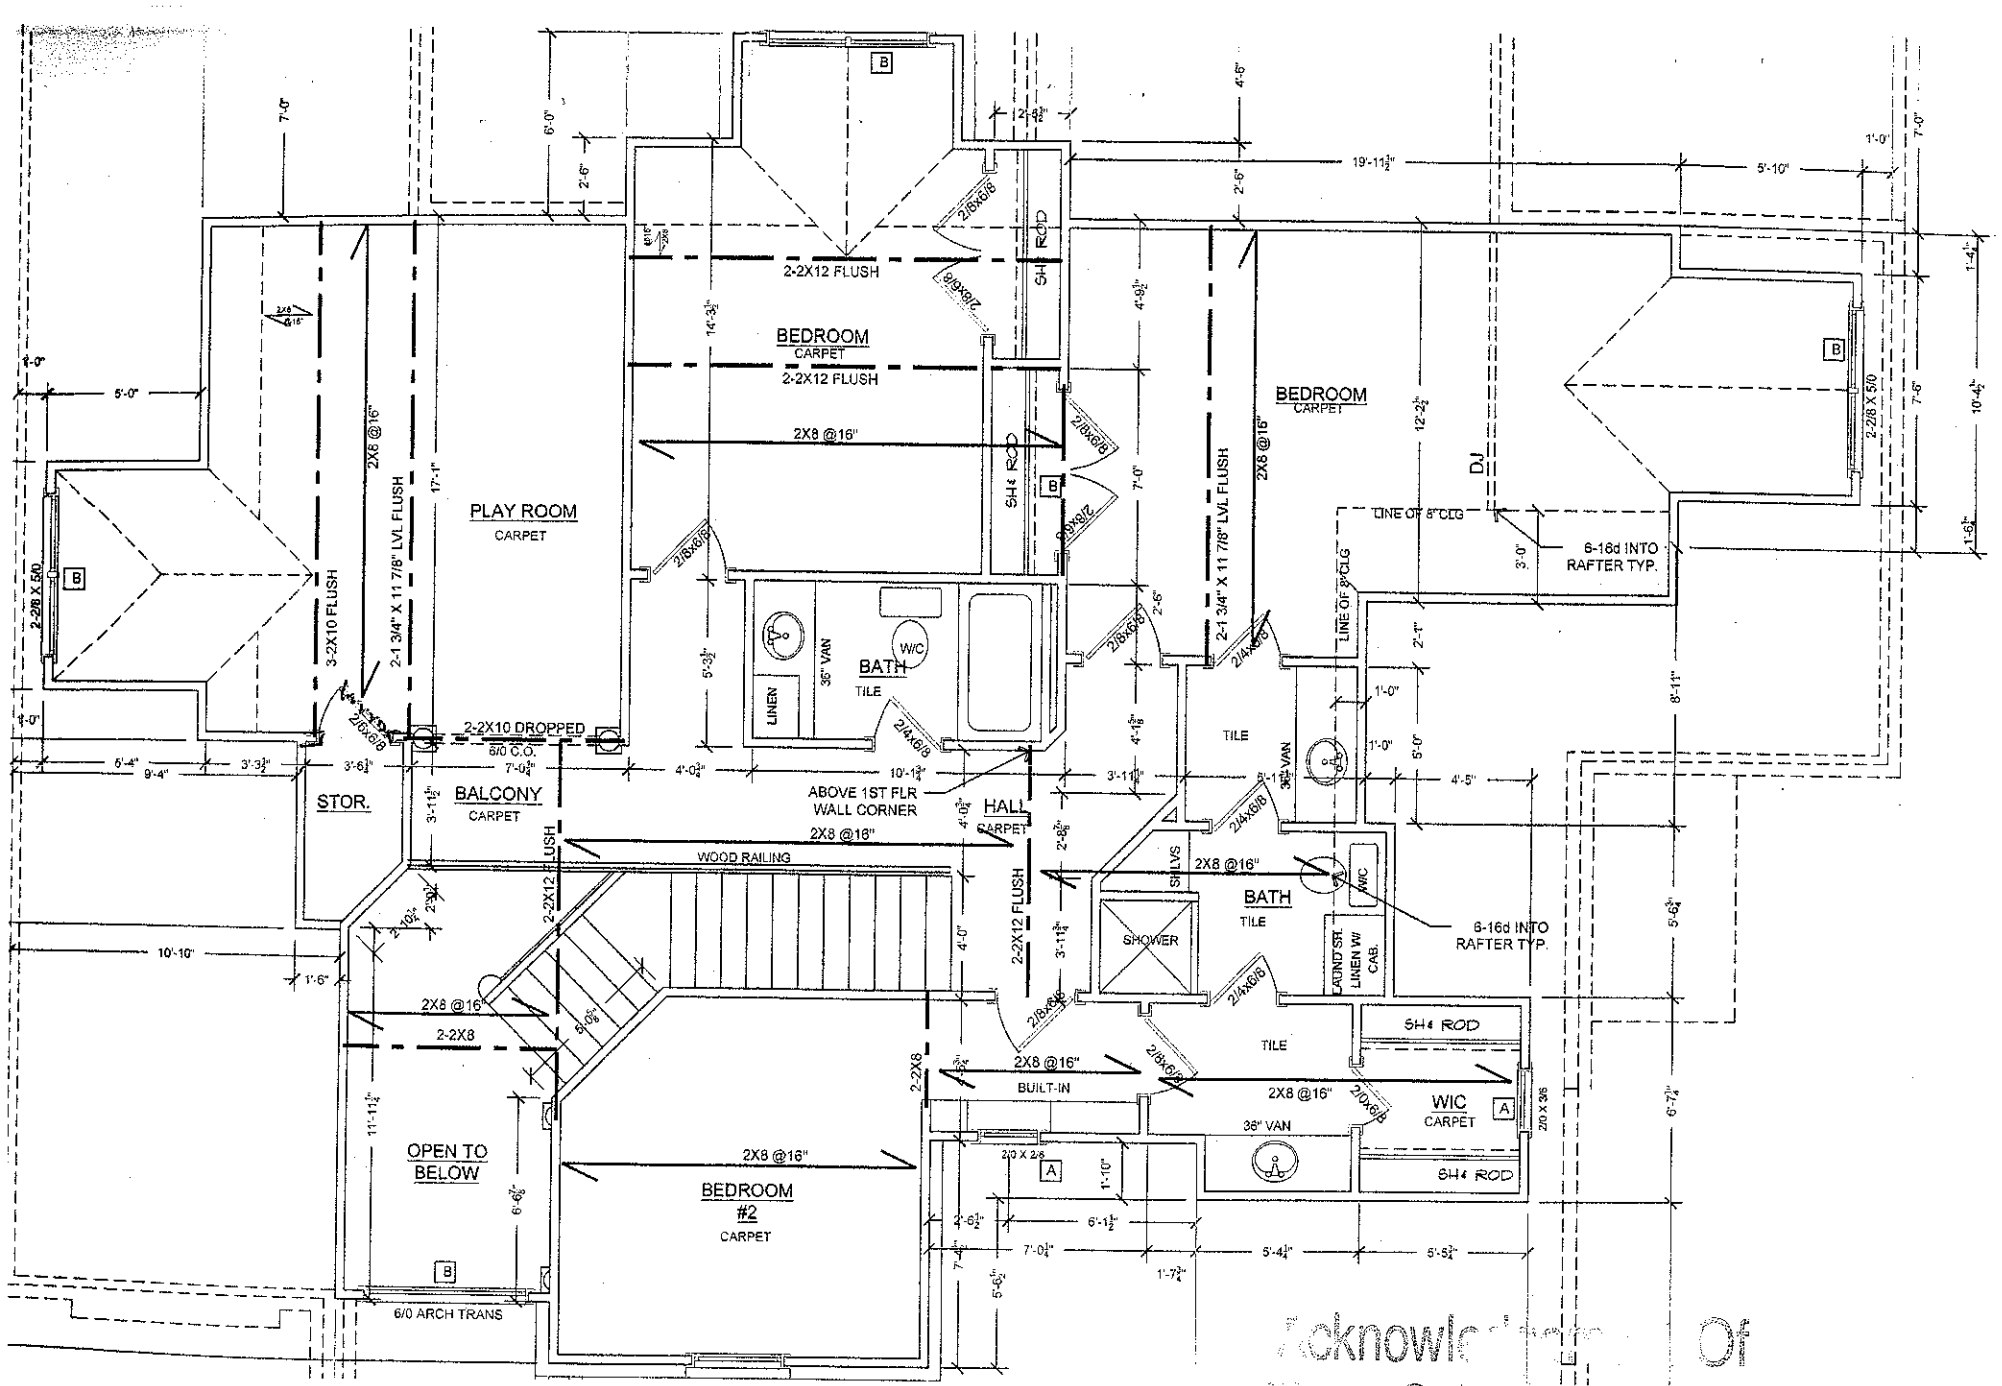


Acknowledgement Of
Plans Submitted
Judy Merrill 3-20-06
Mike Zapf 3-20-06

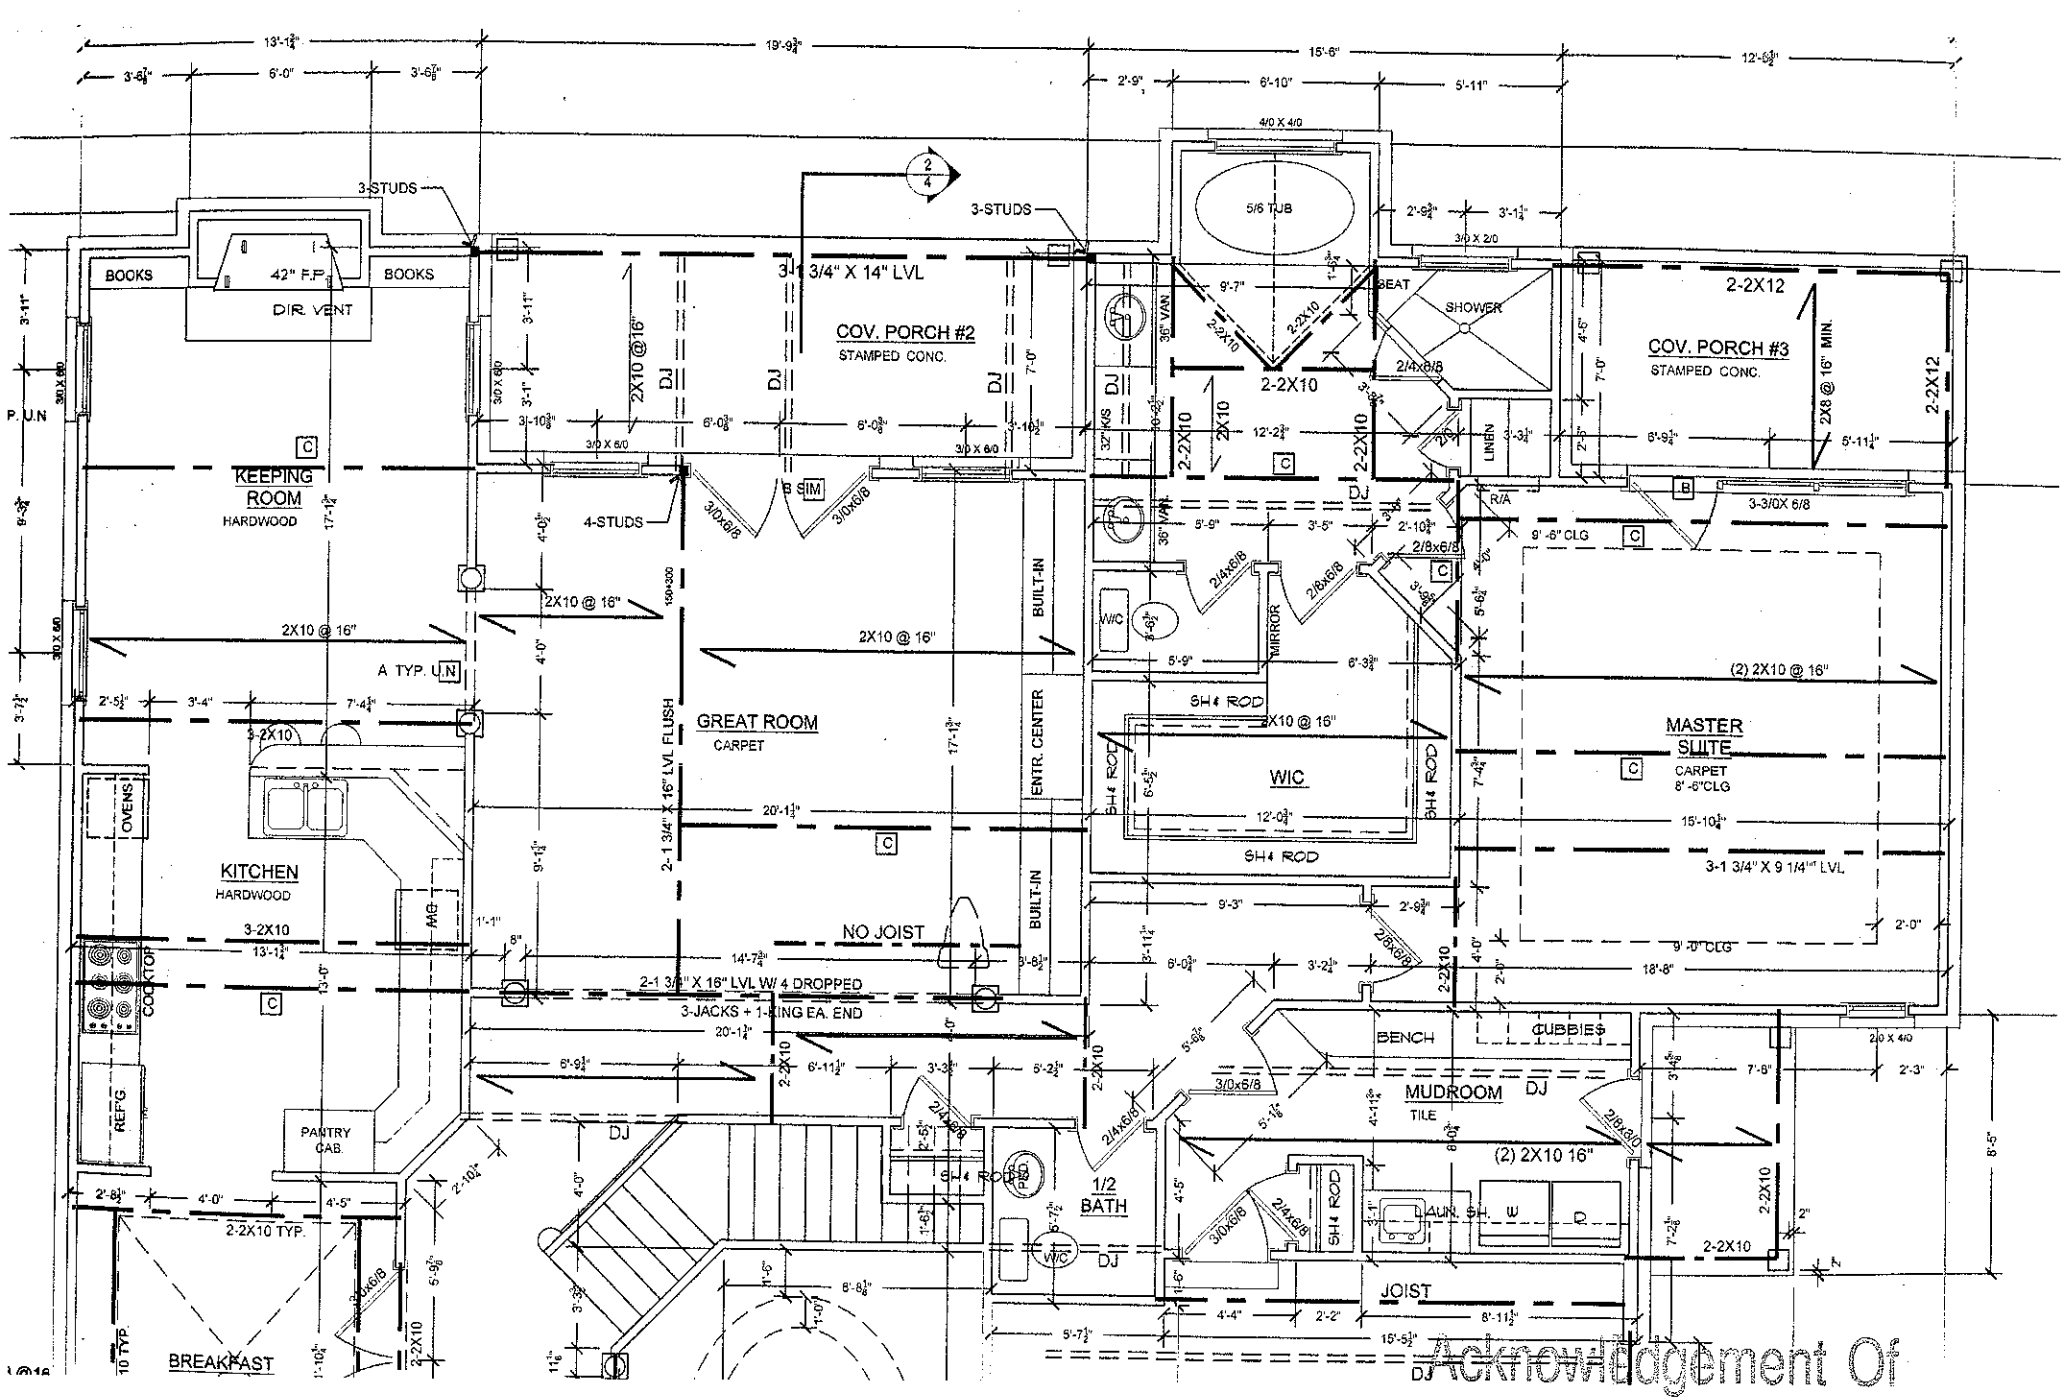

Acknowledgement Of
Plans Submittal ONLY!
Date 3-20-06
Date 3-20-06

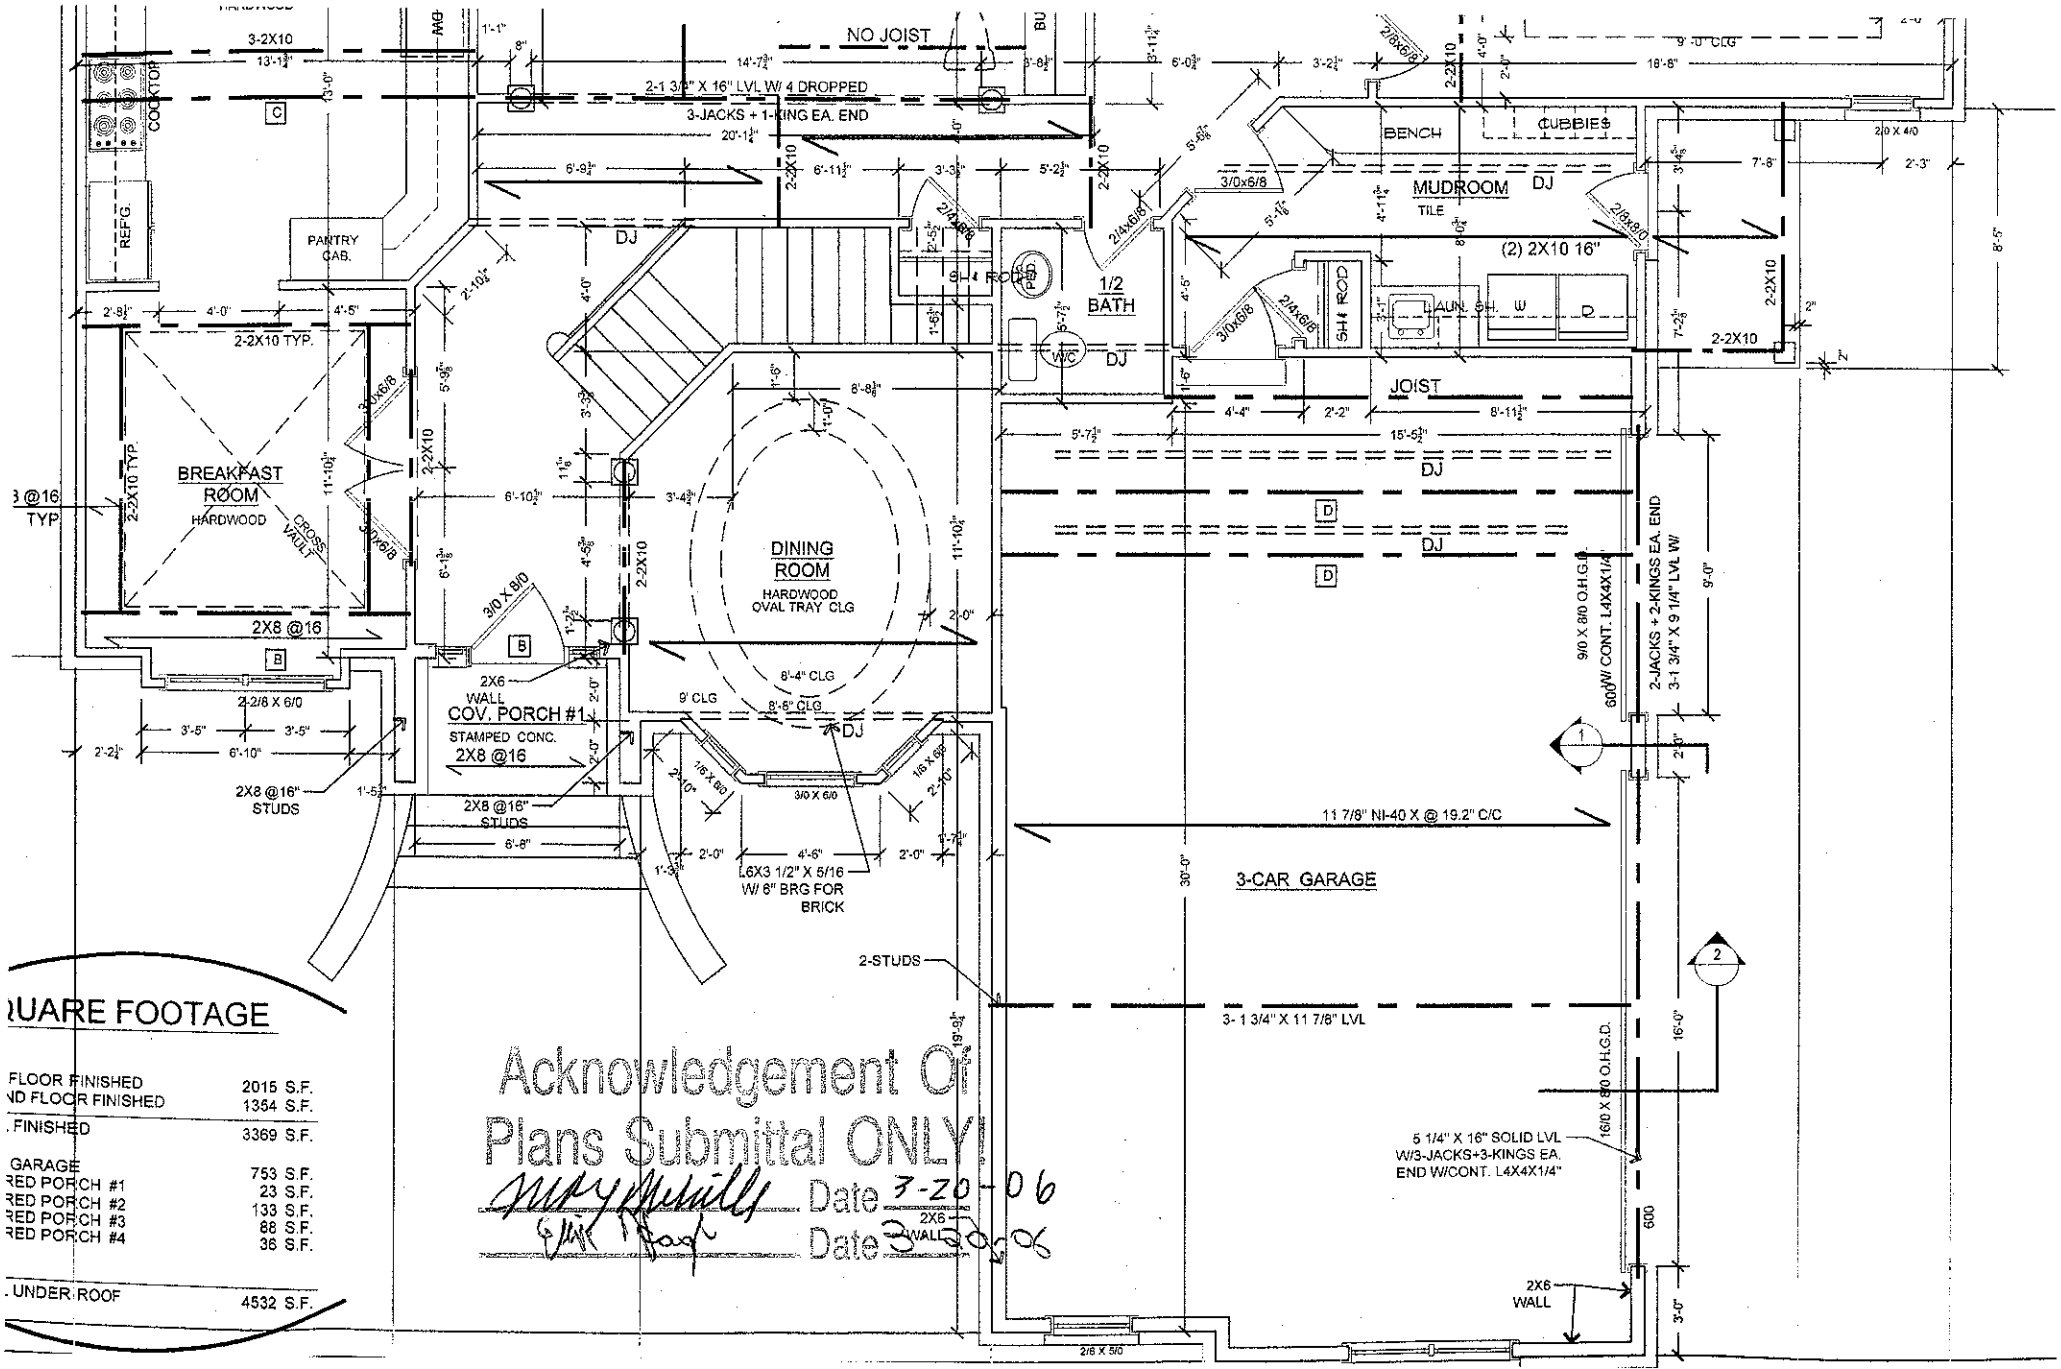

QUARE FOOTAGE

FLOOR FINISHED	2015 S.F.
ND FLOOR FINISHED	1354 S.F.
. FINISHED	3369 S.F.
GARAGE	753 S.F.
RED PORCH #1	23 S.F.
RED PORCH #2	133 S.F.
RED PORCH #3	88 S.F.
RED PORCH #4	36 S.F.
. UNDER ROOF	4532 S.F.

Acknowledgement Of
Plans Submittal ONLY
Date 7-20-06
Date 7-20-06